




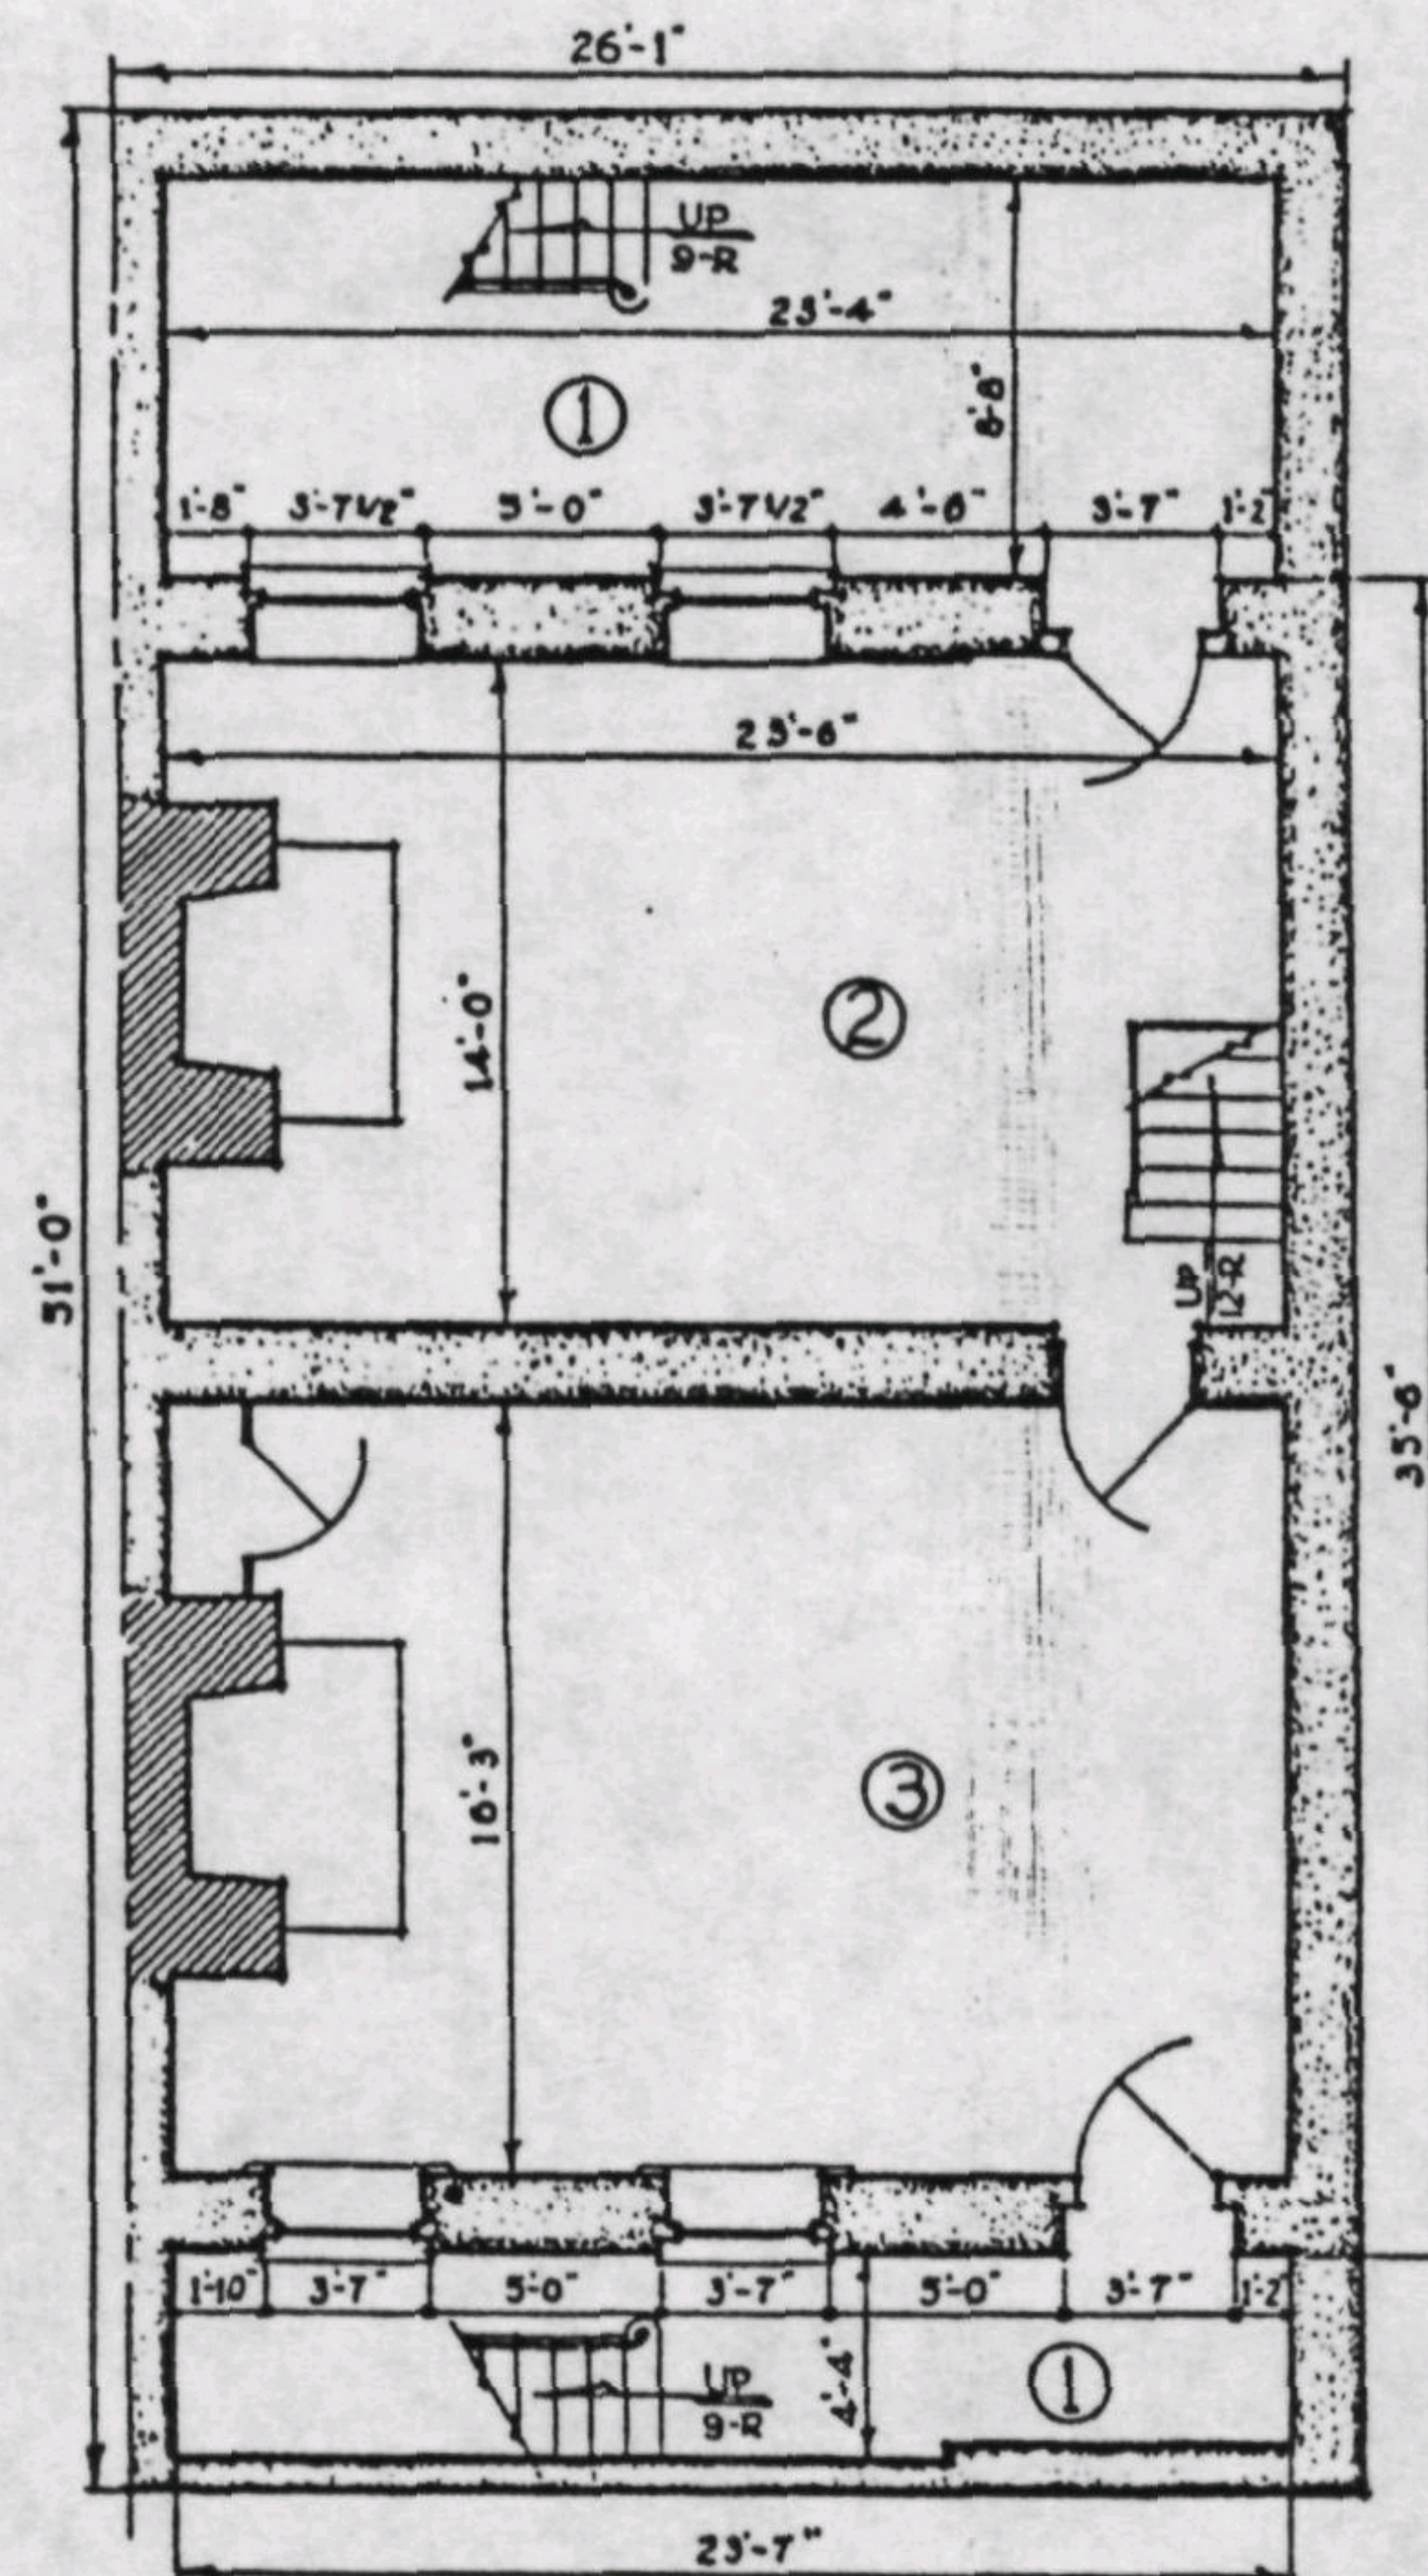

TYPICAL BASEMENT PLAN
Scale ~ 3/16" = 1'-0"

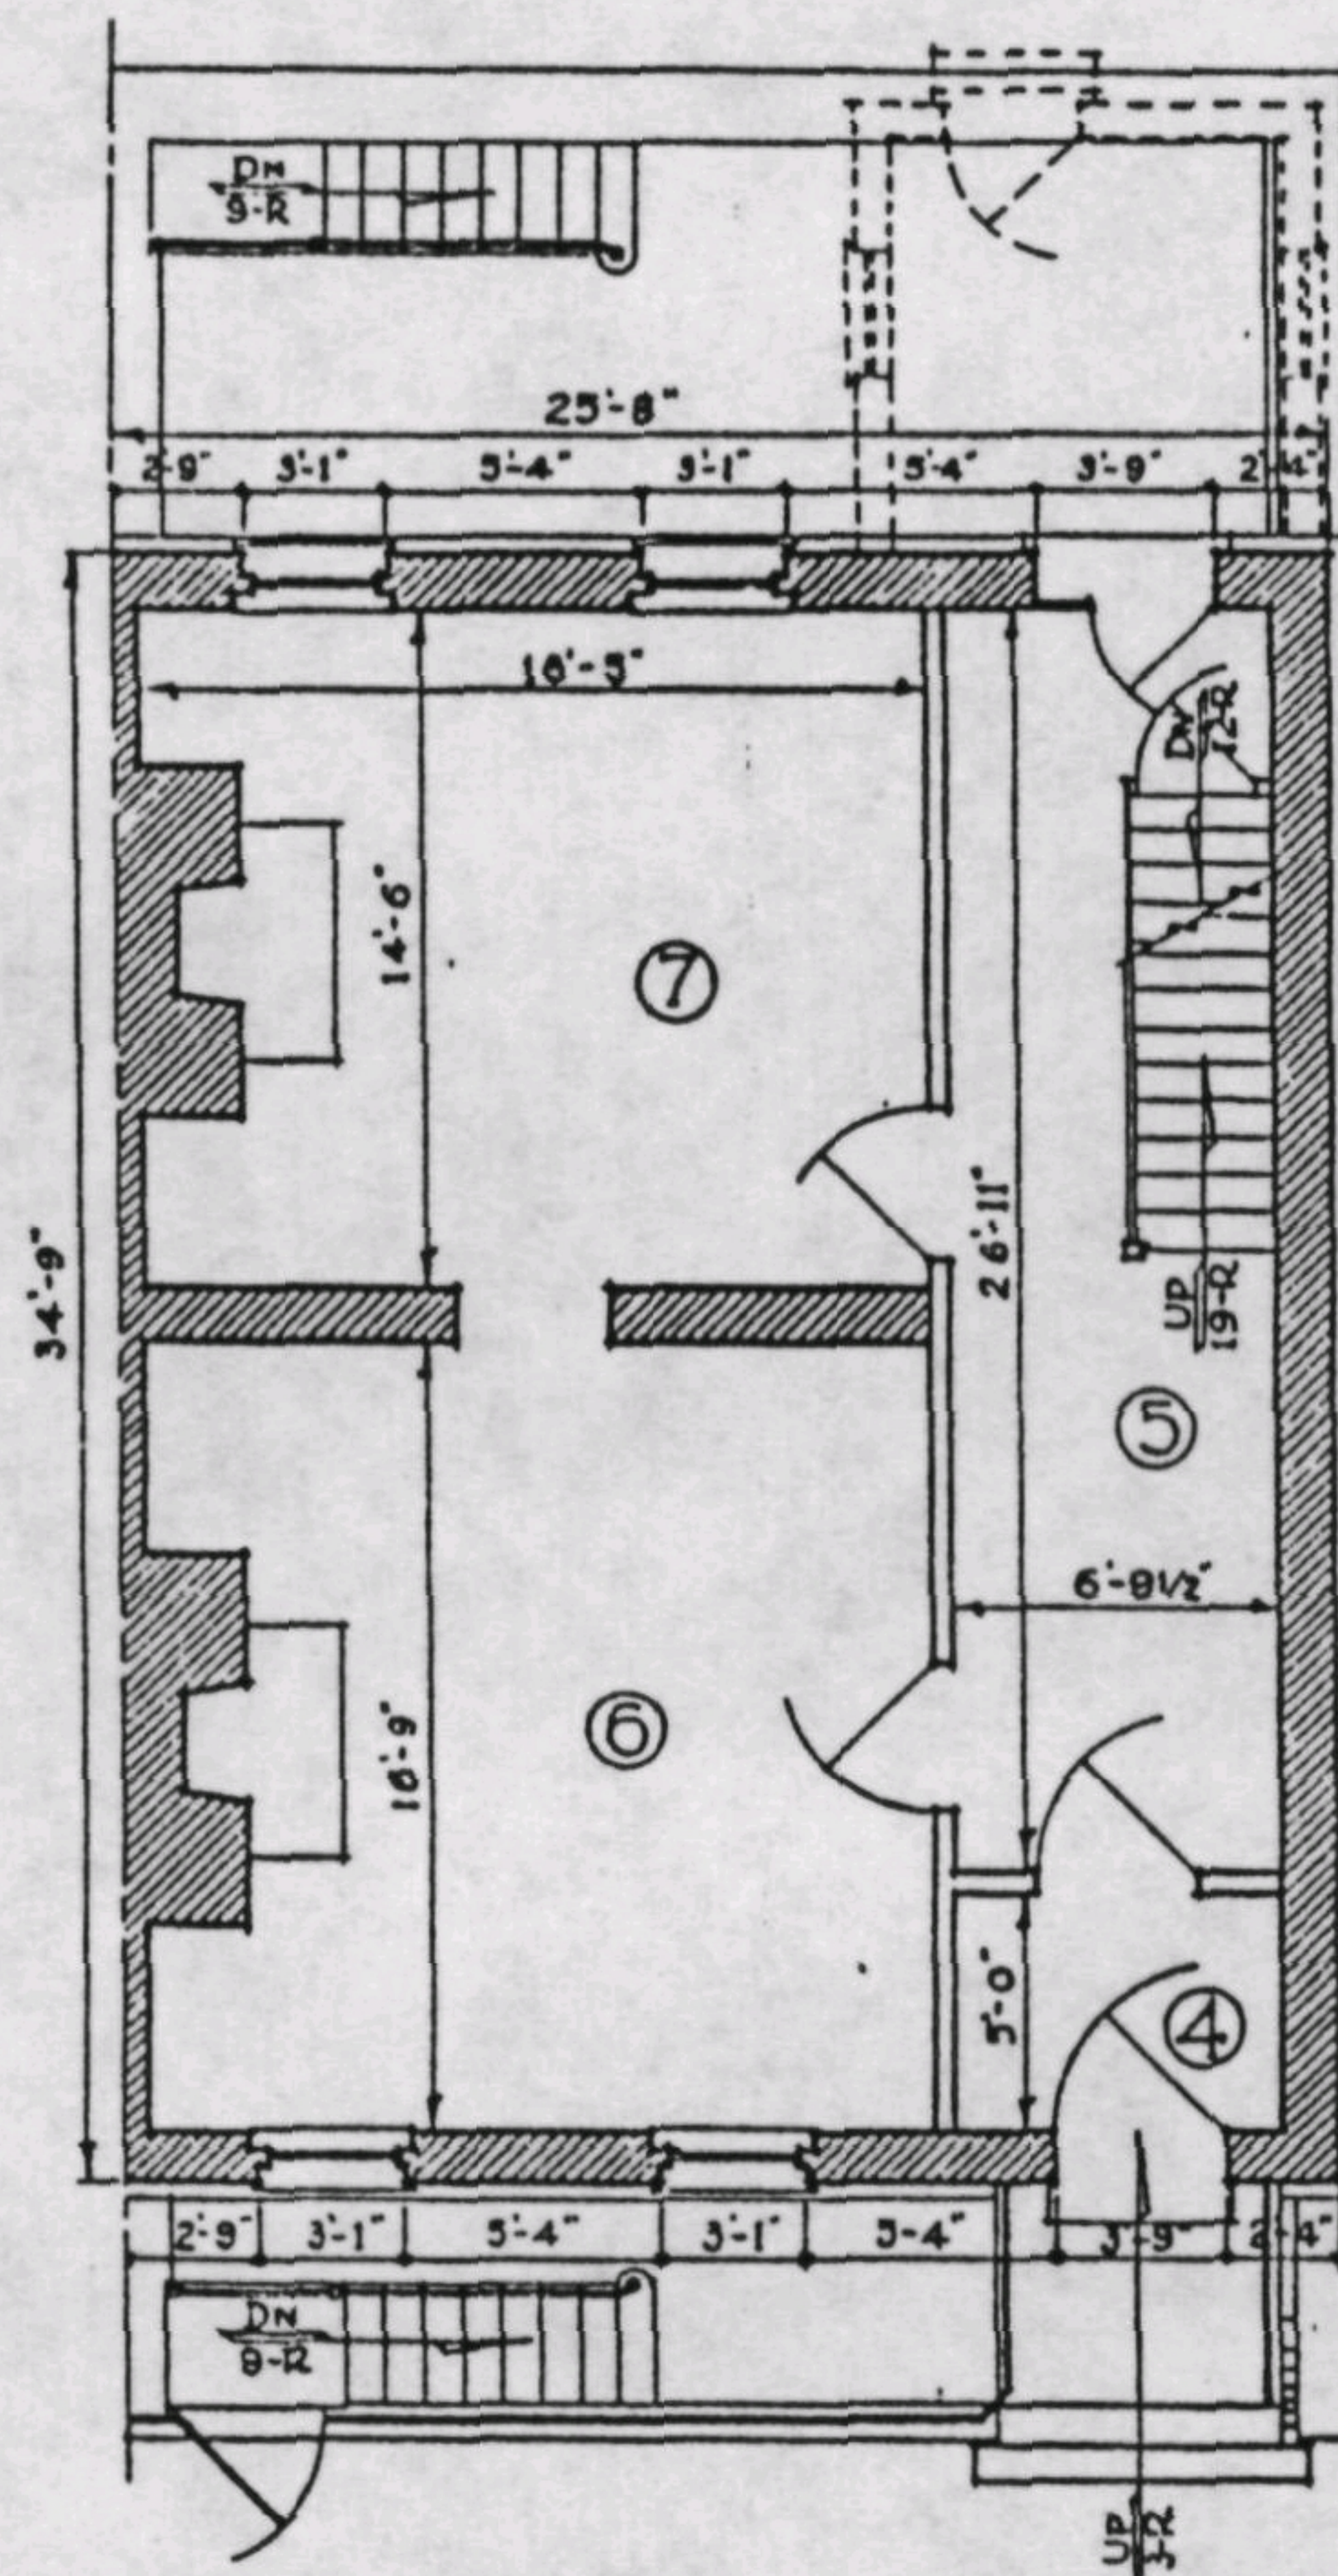

TYPICAL FIRST FLOOR PLAN
Scale ~ 3/16" = 1'-0"

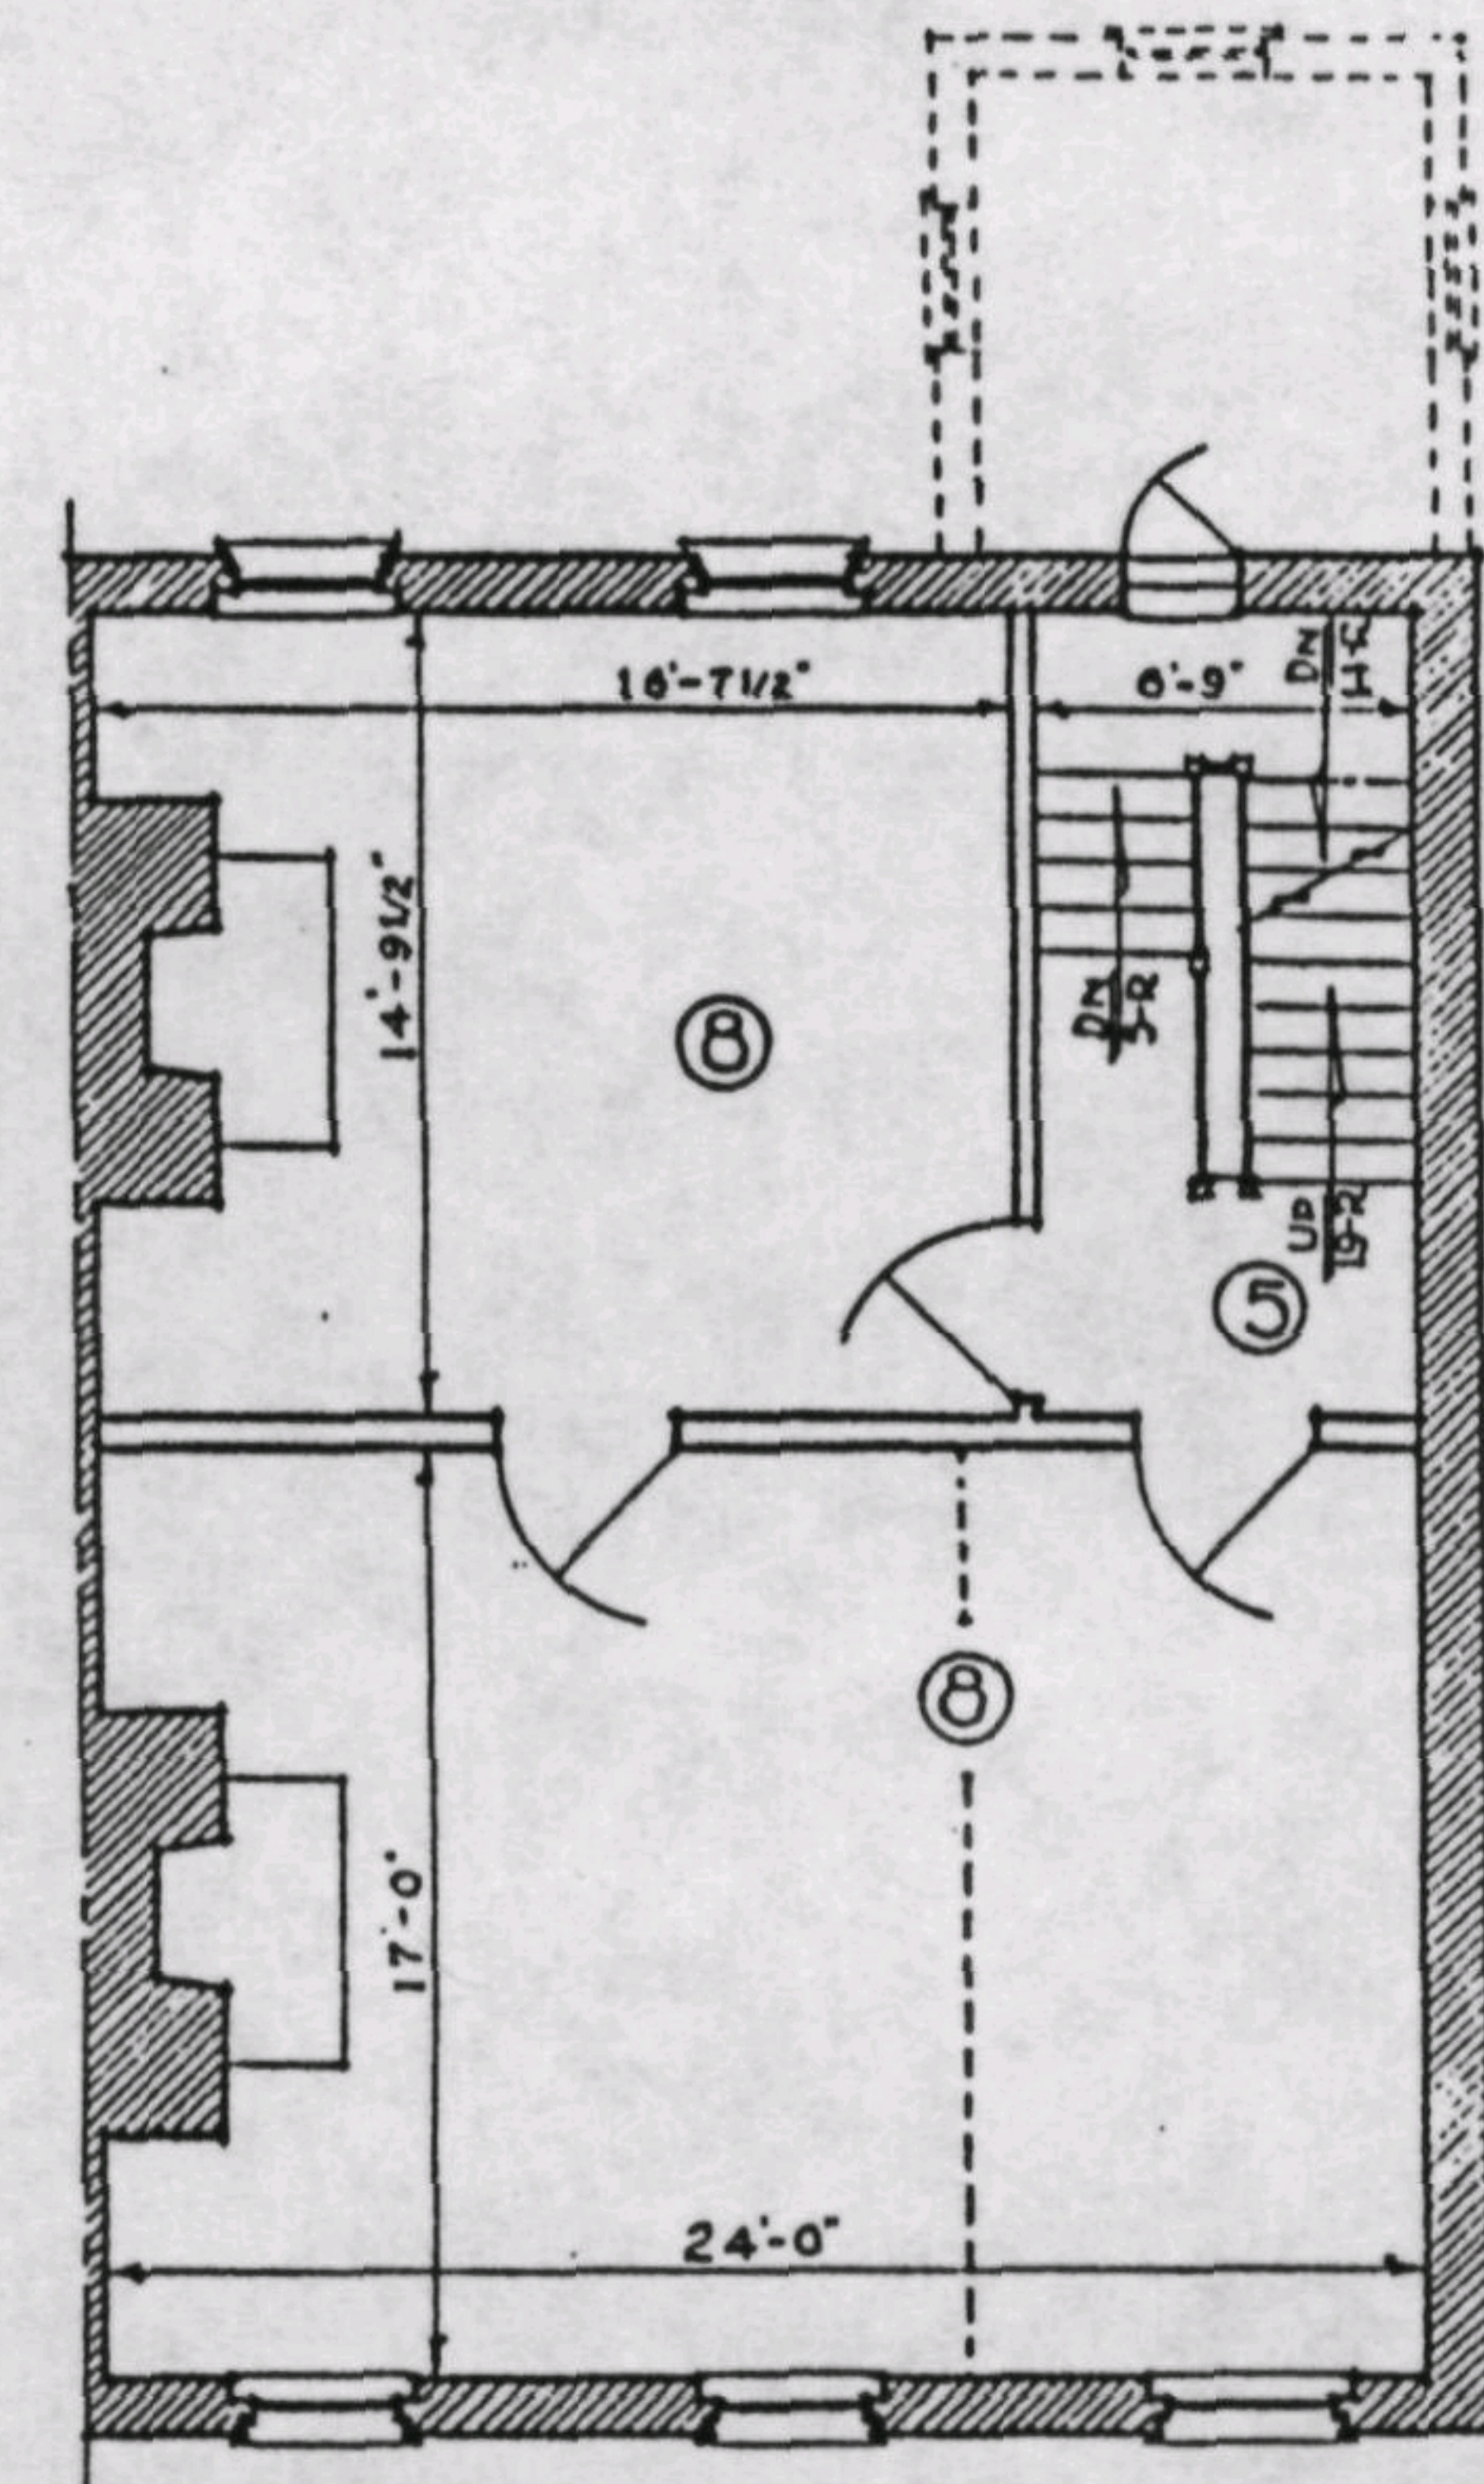




TYPICAL SECOND FLOOR PLAN
Scale ~ 3/16" = 1'-0"

~LEGEND~
STUD - [Pattern]
STONE - [Pattern]
BRICK - [Pattern]
MODERN ADDITIONS - [Dashed Line]

H.R.J. THOMPSON, DEL.

~ROOM SCHEDULE~

- | | |
|-----------------|---------------|
| ① AREAS | ⑤ STAIR HALLS |
| ② KITCHEN | ⑥ PARLOR |
| ③ DINING ROOM | ⑦ LIVING ROOM |
| ④ ENTRANCE HALL | ⑧ BEDROOMS |

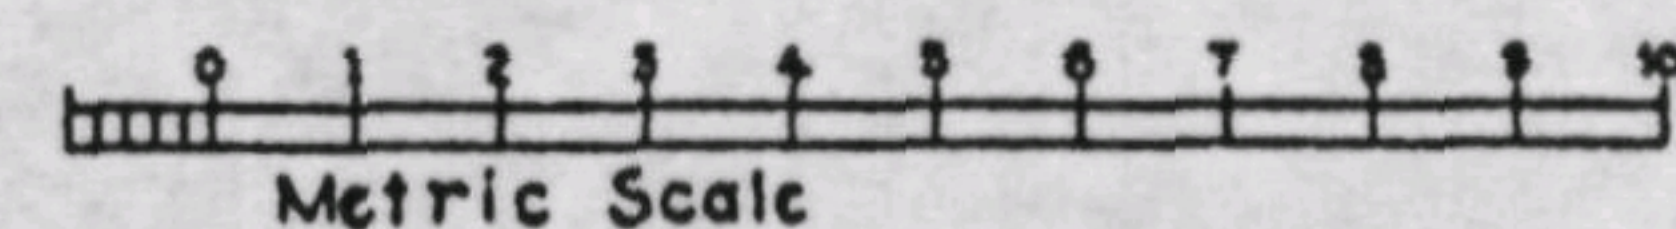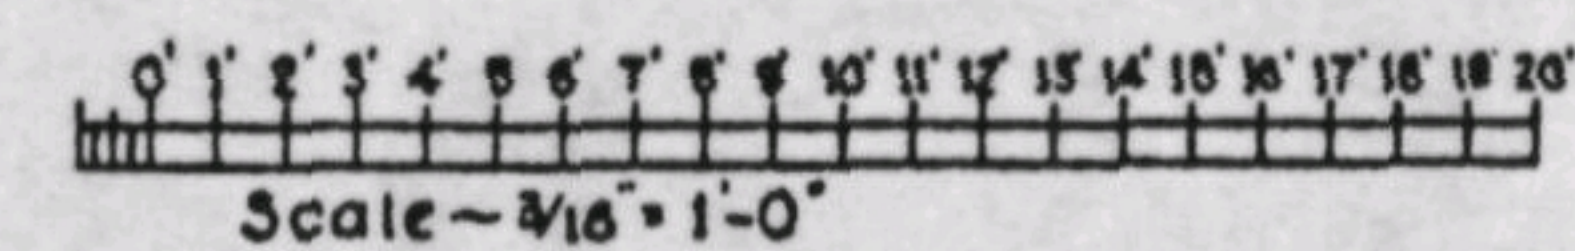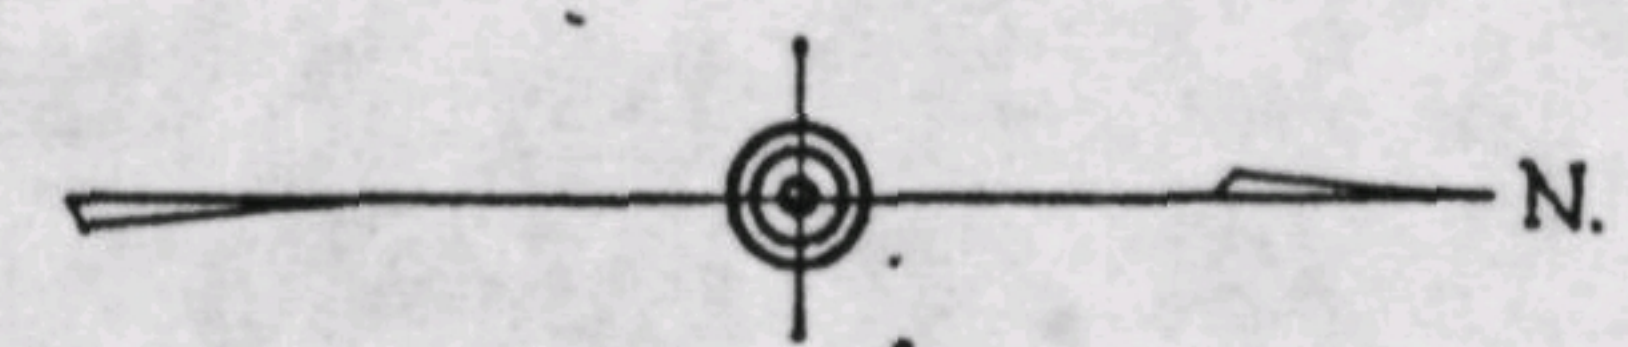

WORKS PROGRESS ADMINISTRATION
O.P. 265-6907
UNDER DIRECTION OF UNITED STATES DEPARTMENT OF THE INTERIOR
NATIONAL PARK SERVICE, BRANCH OF PLANS AND DESIGN

NAME OF STRUCTURE
WHEAT ROW, 1315, 17, 19, 21 FOURTH ST., S.W., WASH., D.C.

SURVEY NO.
D.C-10

HISTORIC AMERICAN
BUILDINGS SURVEY
SHEET 2 OF 5 SHEETS