brg12_1_210-0401 © Baltimore City Archives

BALTIMORE COVRT HOVSE

1/8th SCALE DRAWINGS · STRVCTVRAL STEEL AND IRON WORK ·
WYATT AND NÔLTING · ARCHITECTS · BALTIMORE · MAY 1895 ·

207

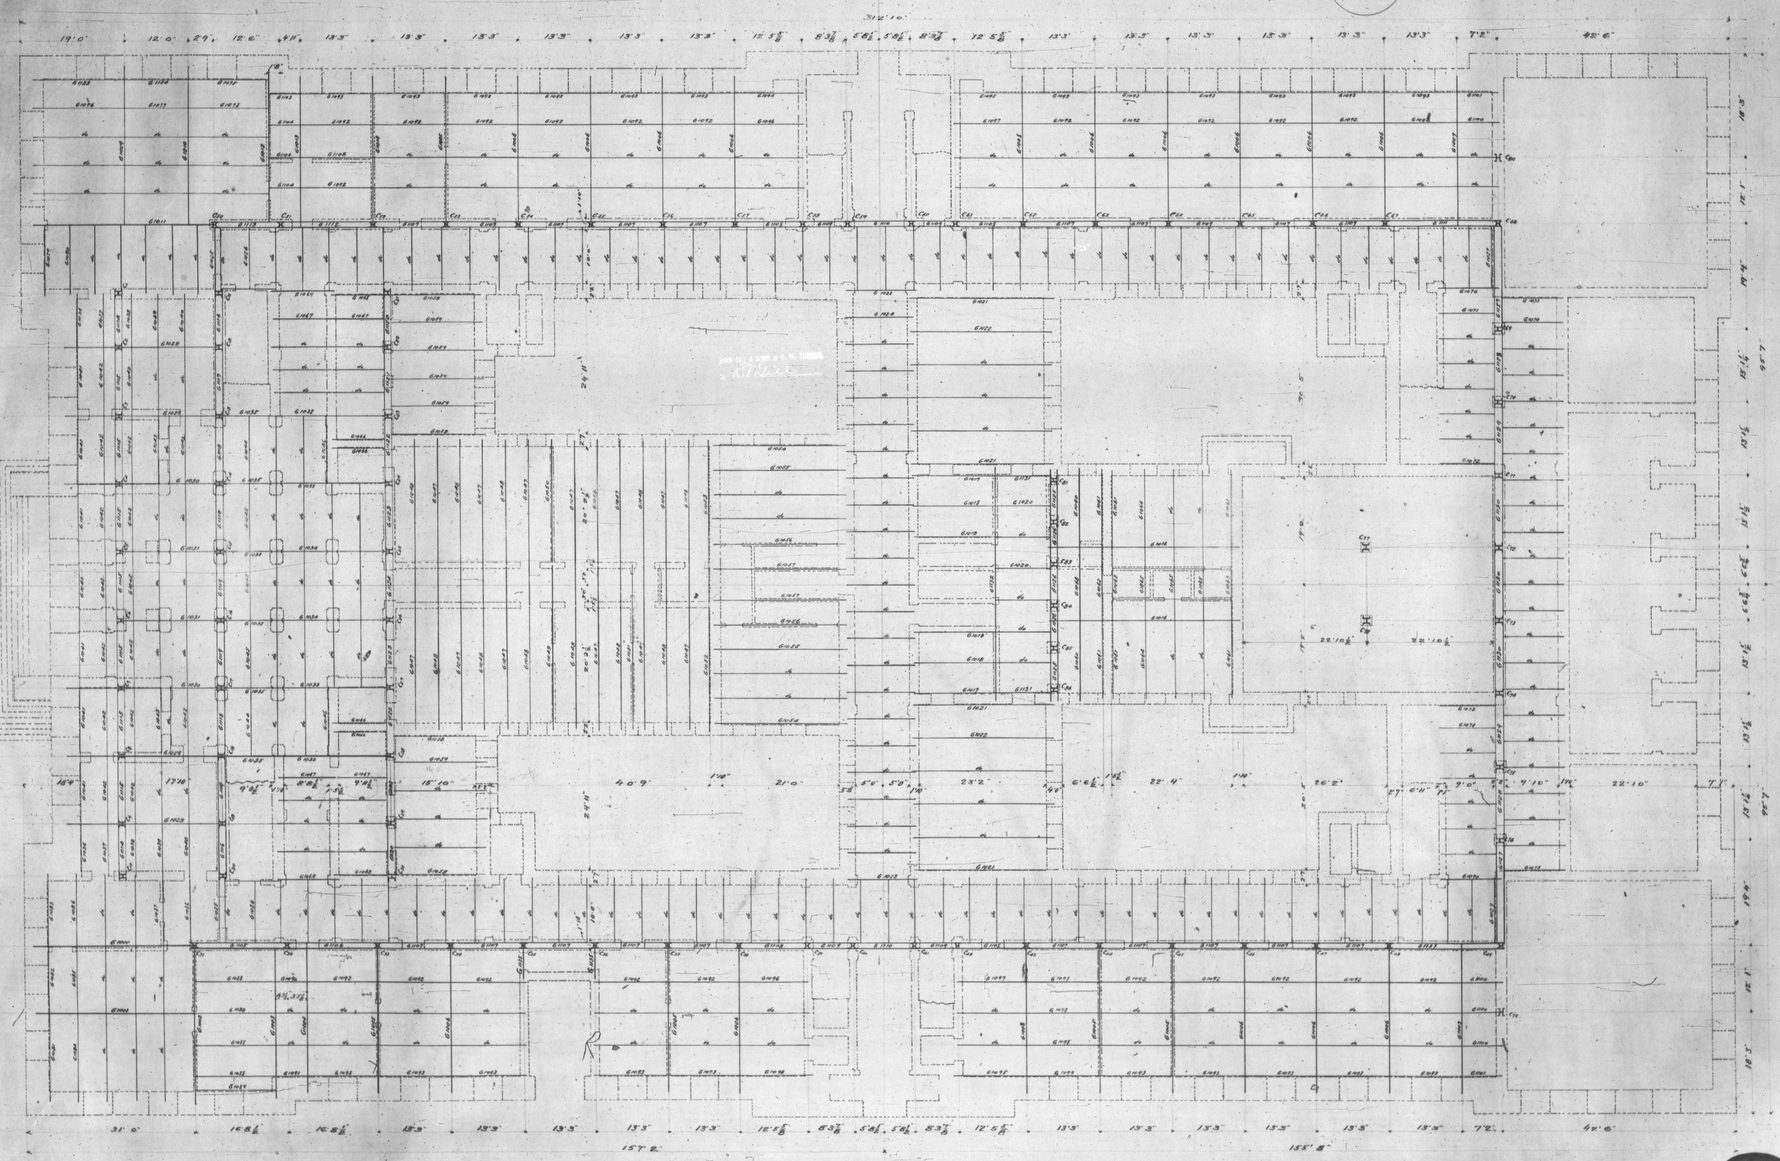

BASEMENT FLOOR PLAN ·

M 4379 — 1000