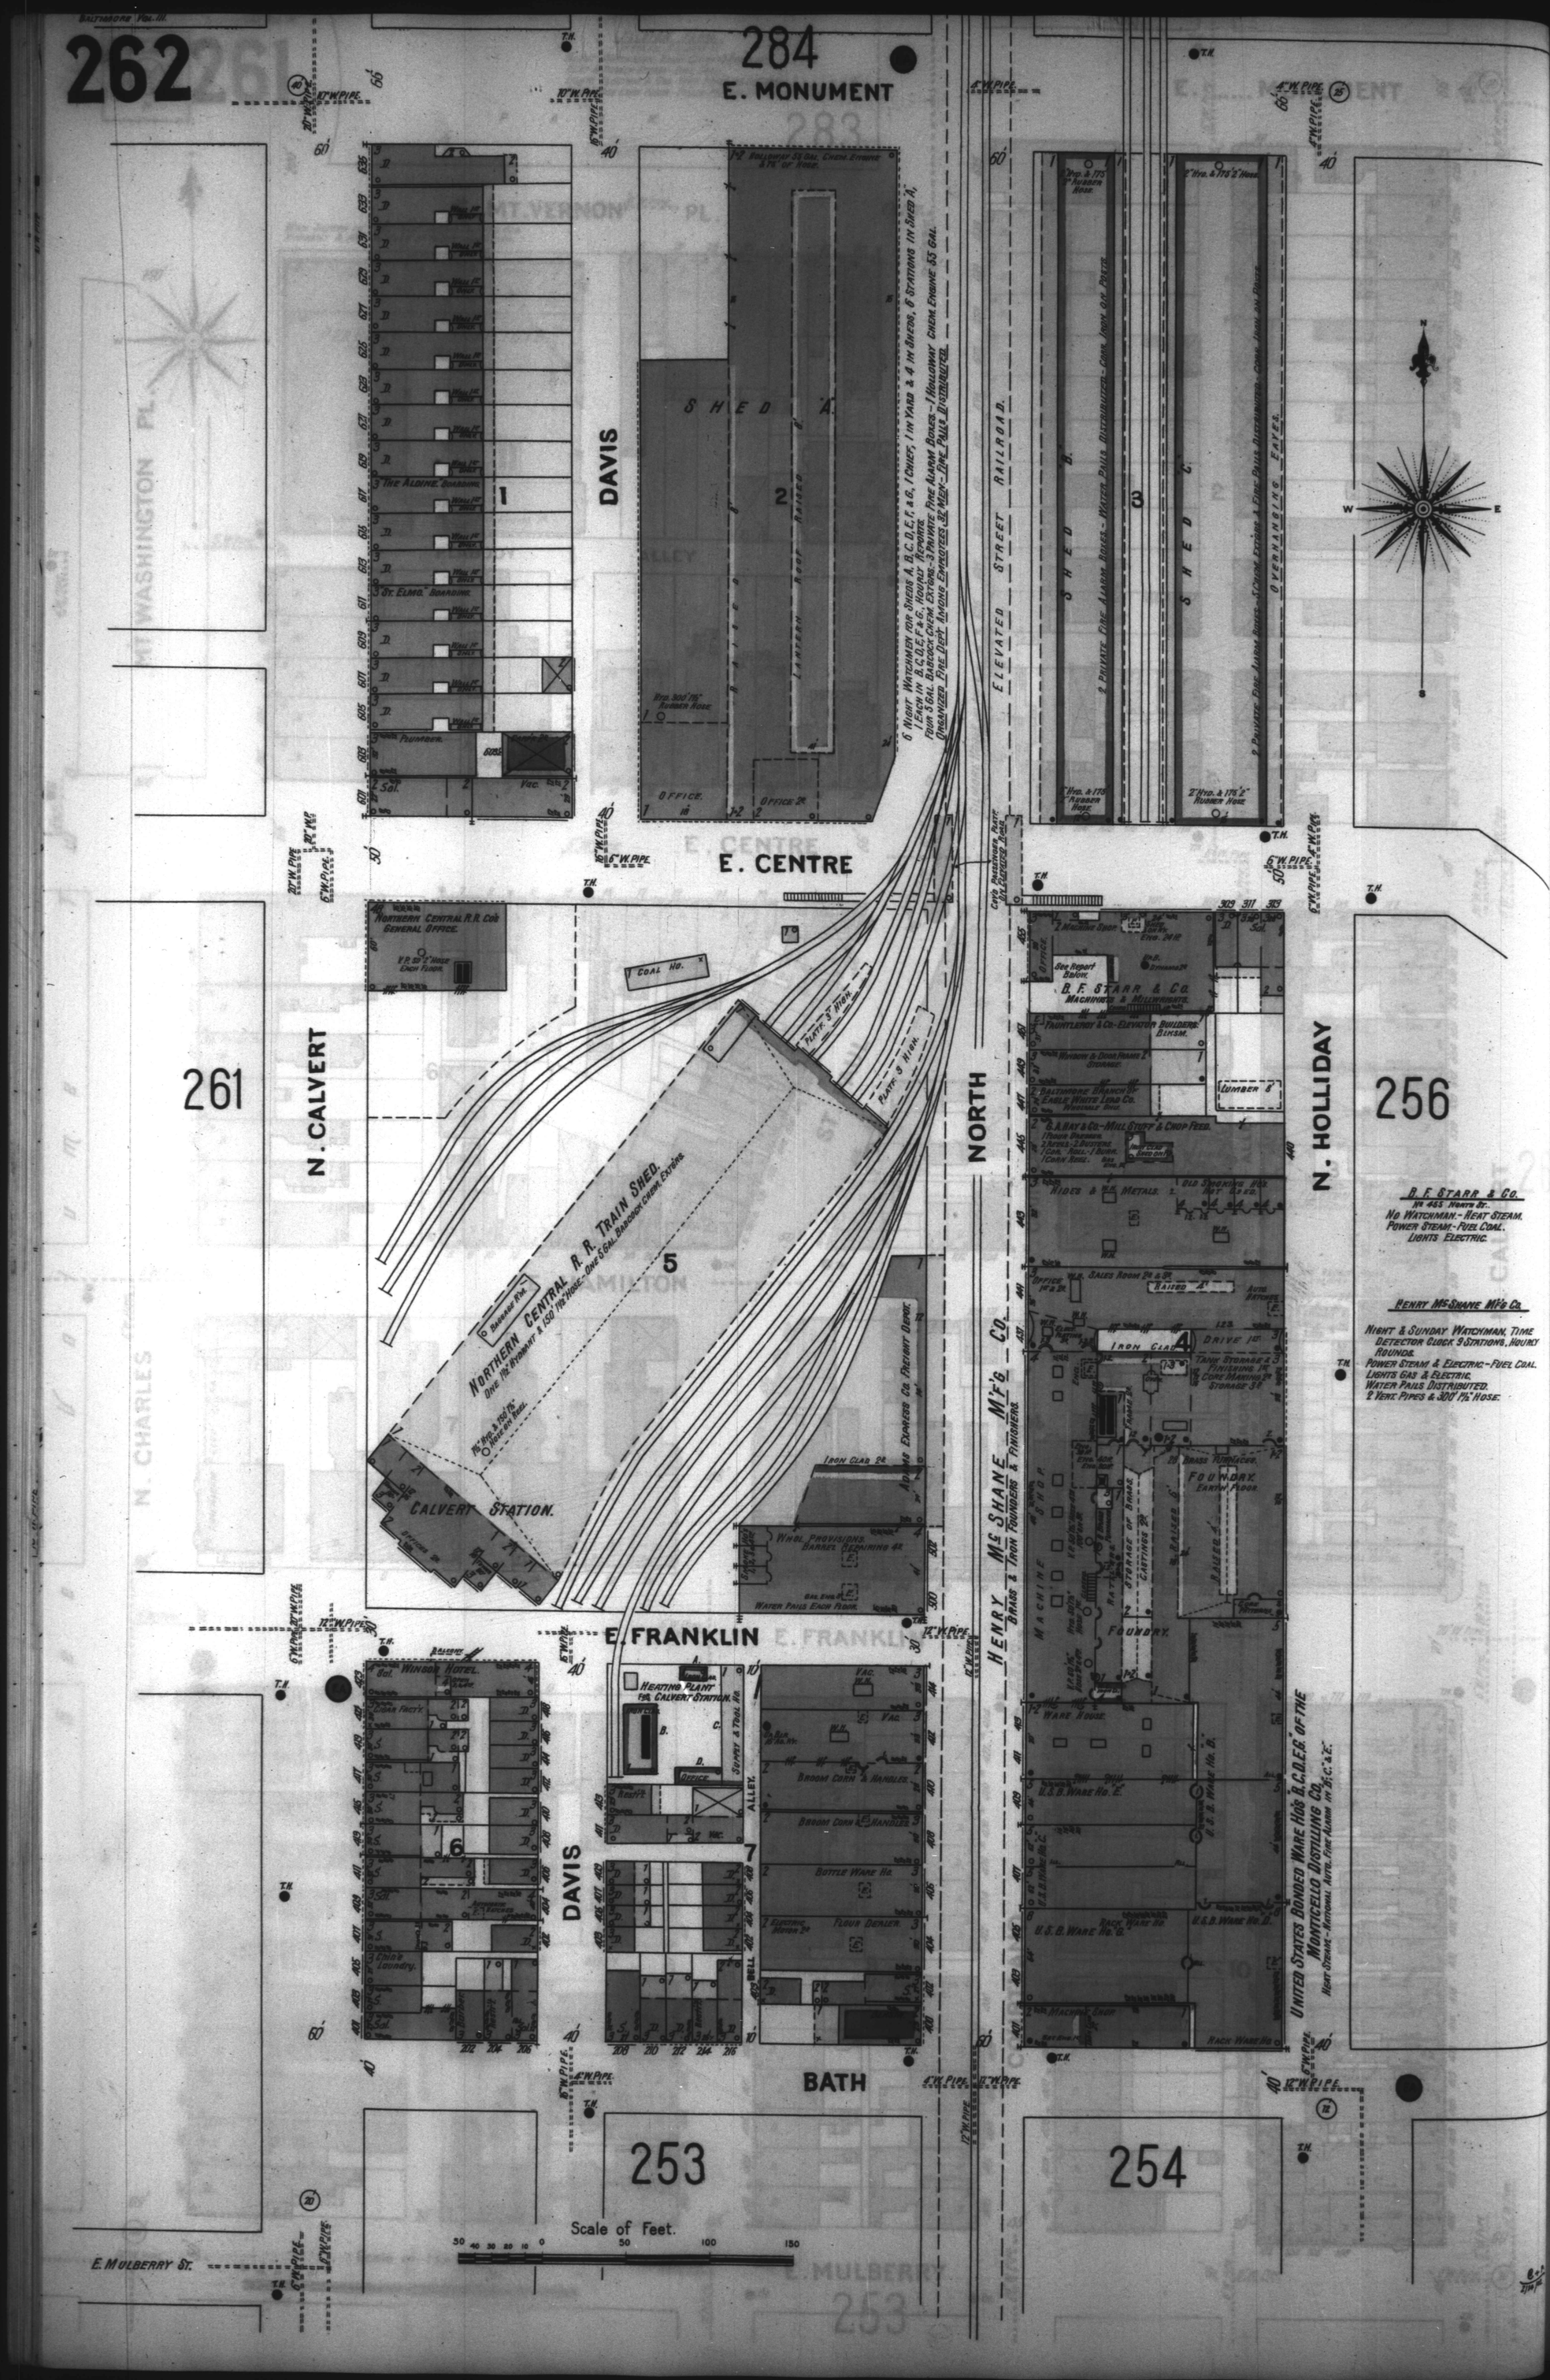
Baltimore Vol. III.
262
261
284
E. MONUMENT
283
MT. VERNON PL.
WASHINGTON PL.
DAVIS
ALLEY
E. CENTRE
N. CALVERT
261
N. CHARLES
NORTH
N. HOLLIDAY
256
E. FRANKLIN
BATH
253
254
E. MULBERRY ST.
ELEVATED STREET RAILROAD.
SHED "A"
SHED "B"
SHED "C"
OVERHANGING EAVES.
6 NIGHT WATCHMEN FOR SHEDS A, B, C, D, E, F & G, 1 CHIEF, 1 IN YARD & 4 IN SHEDS, 8 STATIONS IN SHED "A".
1 EACH IN B, C, D, E, F & G, HOURLY REPORTS.
FOUR 3 GAL. BABCOCK CHEM. EXTGRS.—3 PRIVATE FIRE ALARM BOXES.—1 HOLLOWAY CHEM. ENGINE 55 GAL.
ORGANIZED FIRE DEPT. ANYONE EMPLOYEES, 32 MEN—FIRE PAILS DISTRIBUTED.
NORTHERN CENTRAL R.R. TRAIN SHED.
ONE 1½" HYDRANT & 150' 1½" HOSE—ONE 5 GAL. BABCOCK CHEM. EXTGR.
CALVERT STATION.
NORTHERN CENTRAL R.R. CO'S GENERAL OFFICE.
HEATING PLANT FOR CALVERT STATION.
WINDSOR HOTEL.
HENRY McSHANE MF'G CO.
BRASS & IRON FOUNDERS & FINISHERS.
B. F. STARR & CO.
MACHINISTS & MILLWRIGHTS.
FRONTLEROY & CO.—ELEVATOR BUILDERS.
BALTIMORE BRANCH W. E. EMALE WHITE LEAD CO.
G. A. HAY & CO.—MILL STUFF & CHOP FEED.
HIDES & METALS.
IRON CLAD 4th DRIVE 1st.
FOUNDRY.
MACHINE SHOP.
WARE HOUSE.
U. S. B. WARE HO. "E."
U. S. B. WARE HO. "D."
U. S. B. WARE HO. "C."
U. S. B. WARE HO. "G."
RACK WARE HO.
UNITED STATES BONDED WARE HOS. "B, C, D, E, F, G" OF THE MONTICELLO DISTILLING CO.
HEAT STEAM.—NATIONAL AUTO. FIRE ALARM IN "B, C, & E."
B. F. STARR & CO.
No 455 North St.
NO WATCHMAN.—HEAT STEAM.
POWER STEAM.—FUEL COAL.
LIGHTS ELECTRIC.
HENRY McSHANE MF'G CO.
NIGHT & SUNDAY WATCHMAN, TIME DETECTOR CLOCK 9 STATIONS, HOURLY ROUNDS.
POWER STEAM & ELECTRIC—FUEL COAL.
LIGHTS GAS & ELECTRIC.
WATER PAILS DISTRIBUTED.
2 VENT PIPES & 300' 1½" HOSE.
Scale of Feet.
50 40 30 20 10 0 50 100 150