brg12_1_210-0417-© Baltimore City Archives

BALTIMORE COVRT HOVSE

1/8" SCALE DRAWINGS · STRVCTVRAL STEEL AND IRON WORK
WYATT AND NÖLTING · ARCHITECTS · BALTIMORE · MAY 1895

201

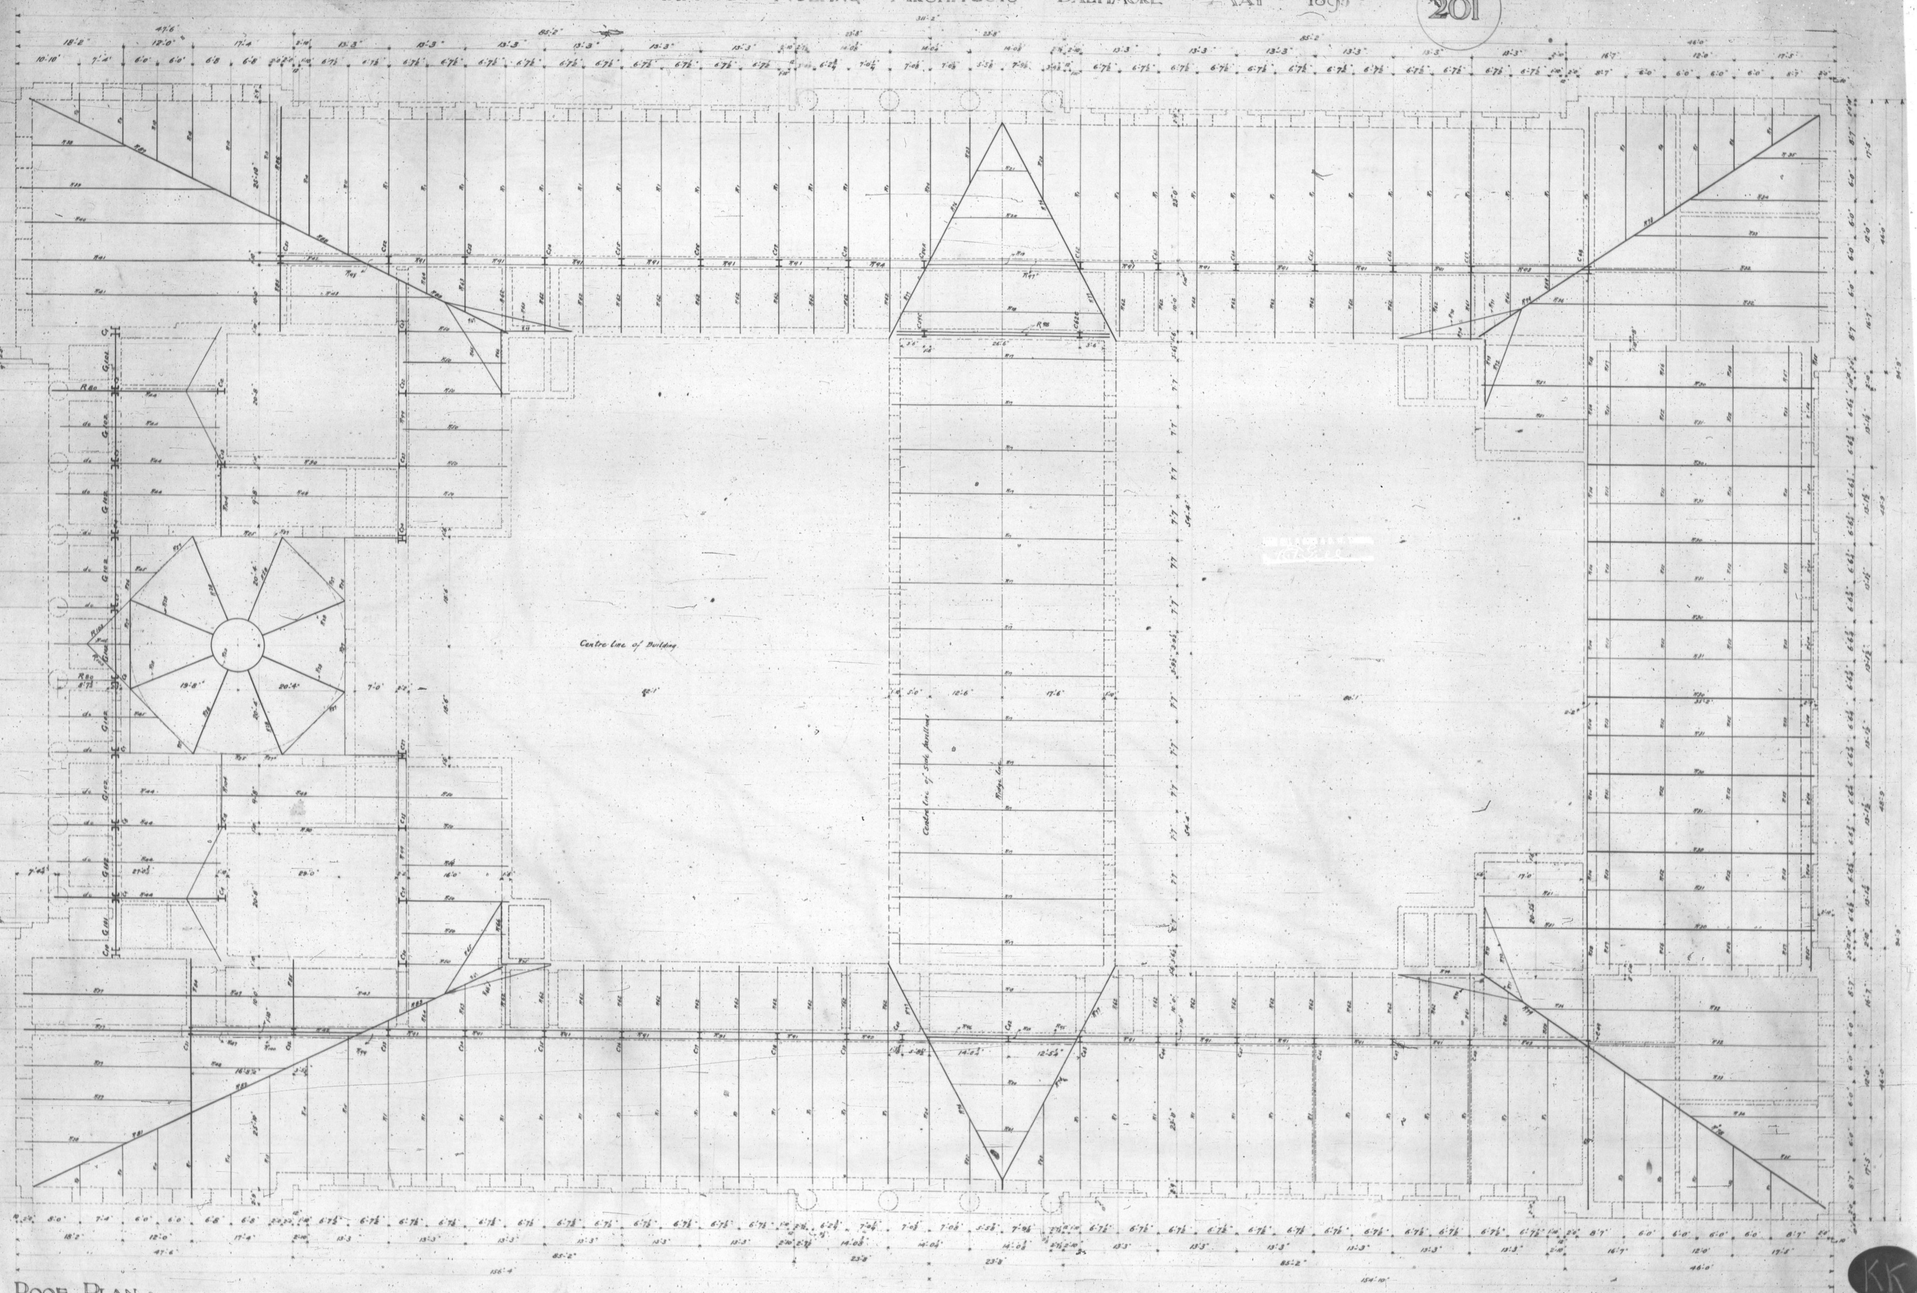

ROOF PLAN

KK

M 4395 — 1000