brg12_1_210-0418 © Baltimore City Archives

BALTIMORE COURT HOUSE

3/8th SCALE DRAWINGS · STRUCTURAL STEEL AND IRON WORK ·
WYATT AND NÖLTING · ARCHITECTS · BALTIMORE · MAY 1896 ·

202

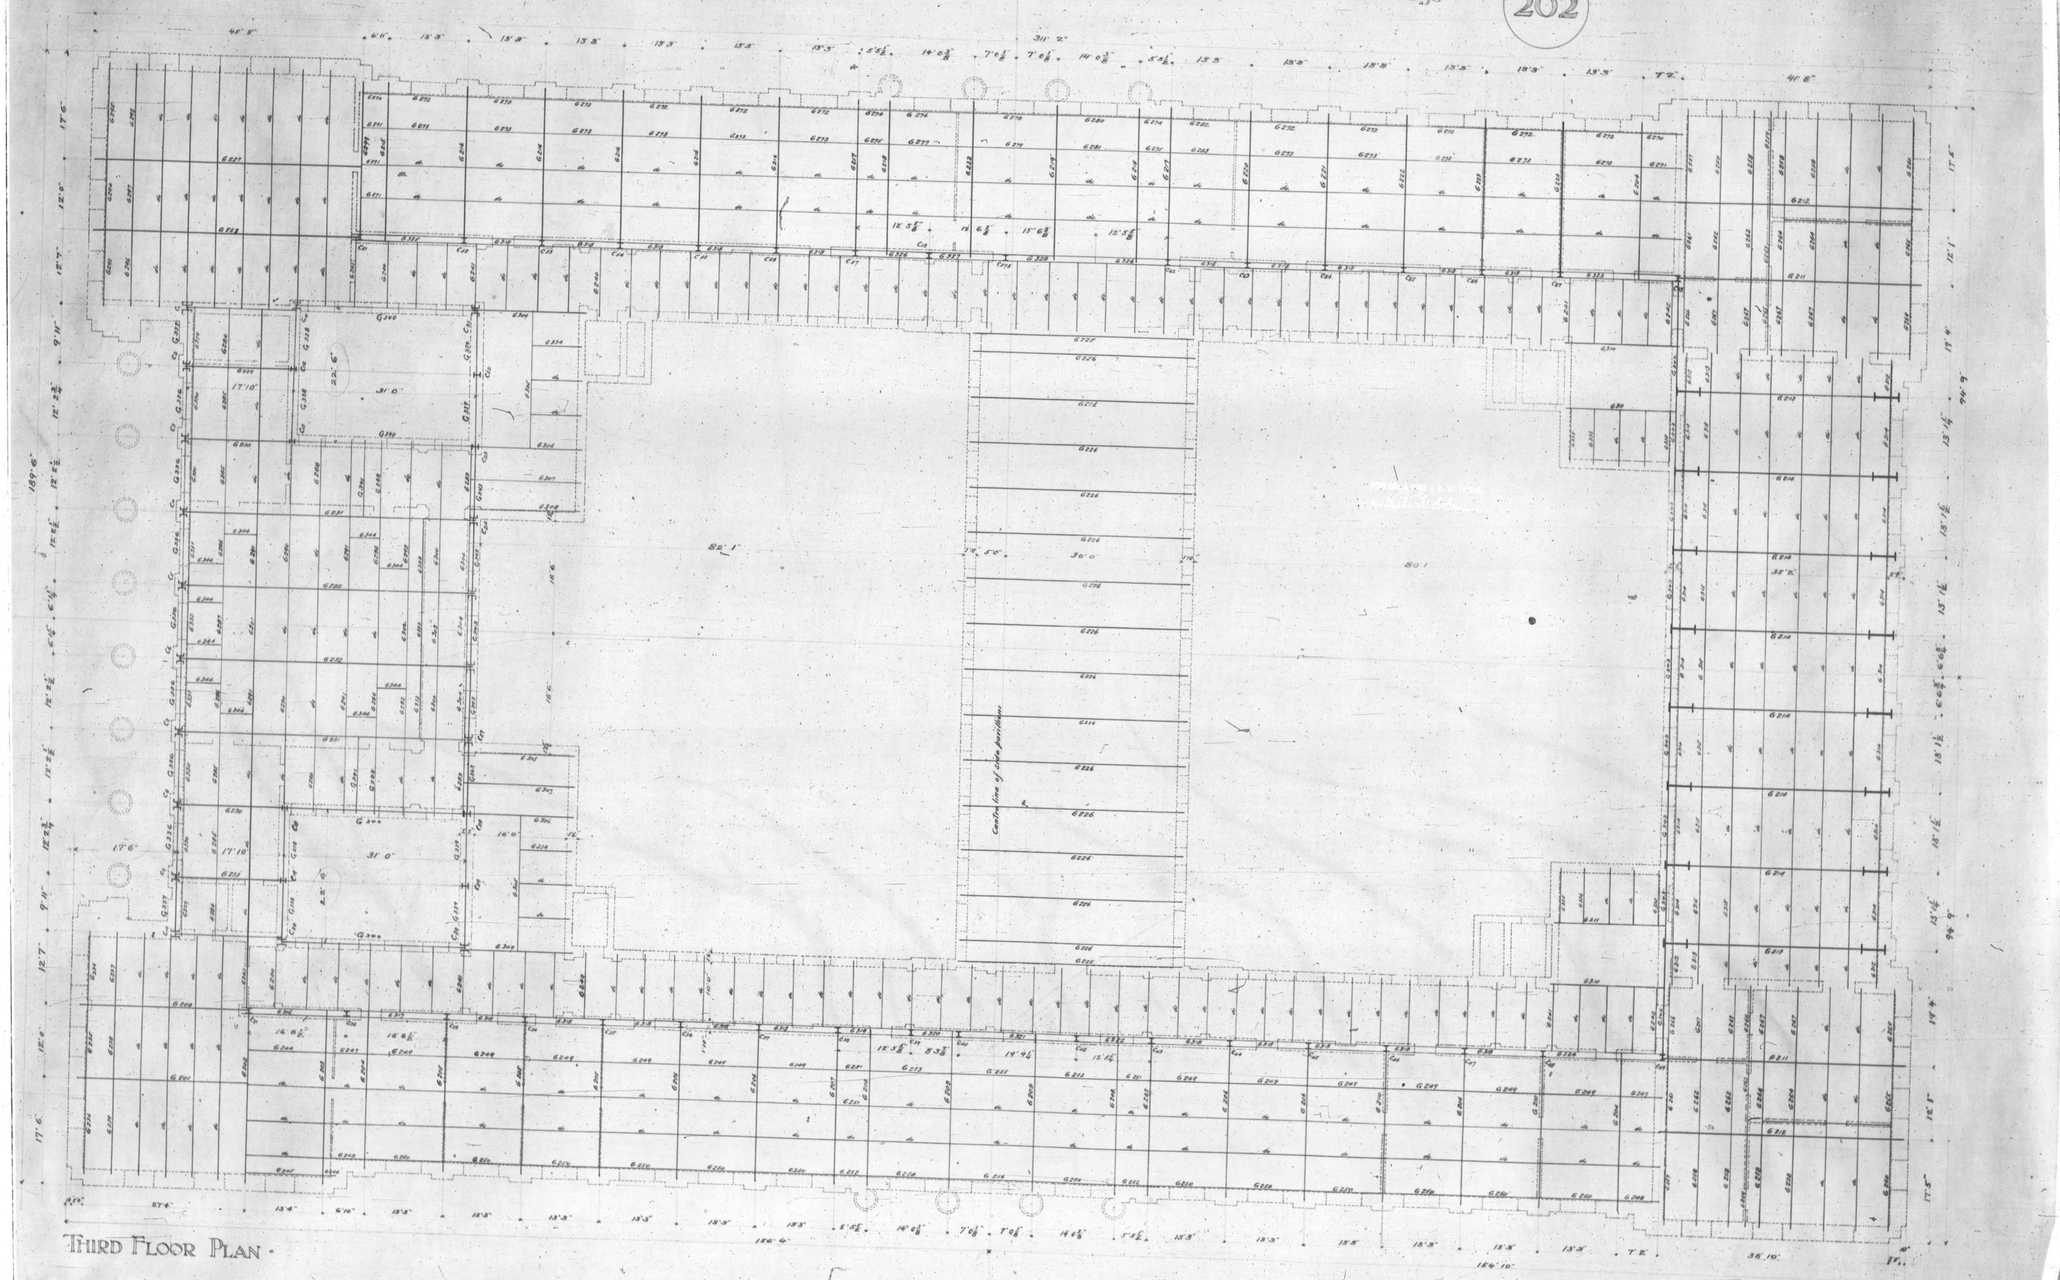

THIRD FLOOR PLAN ·

KK

M 4396 — 1000