brg12_1_211-0088 © Baltimore City Archives

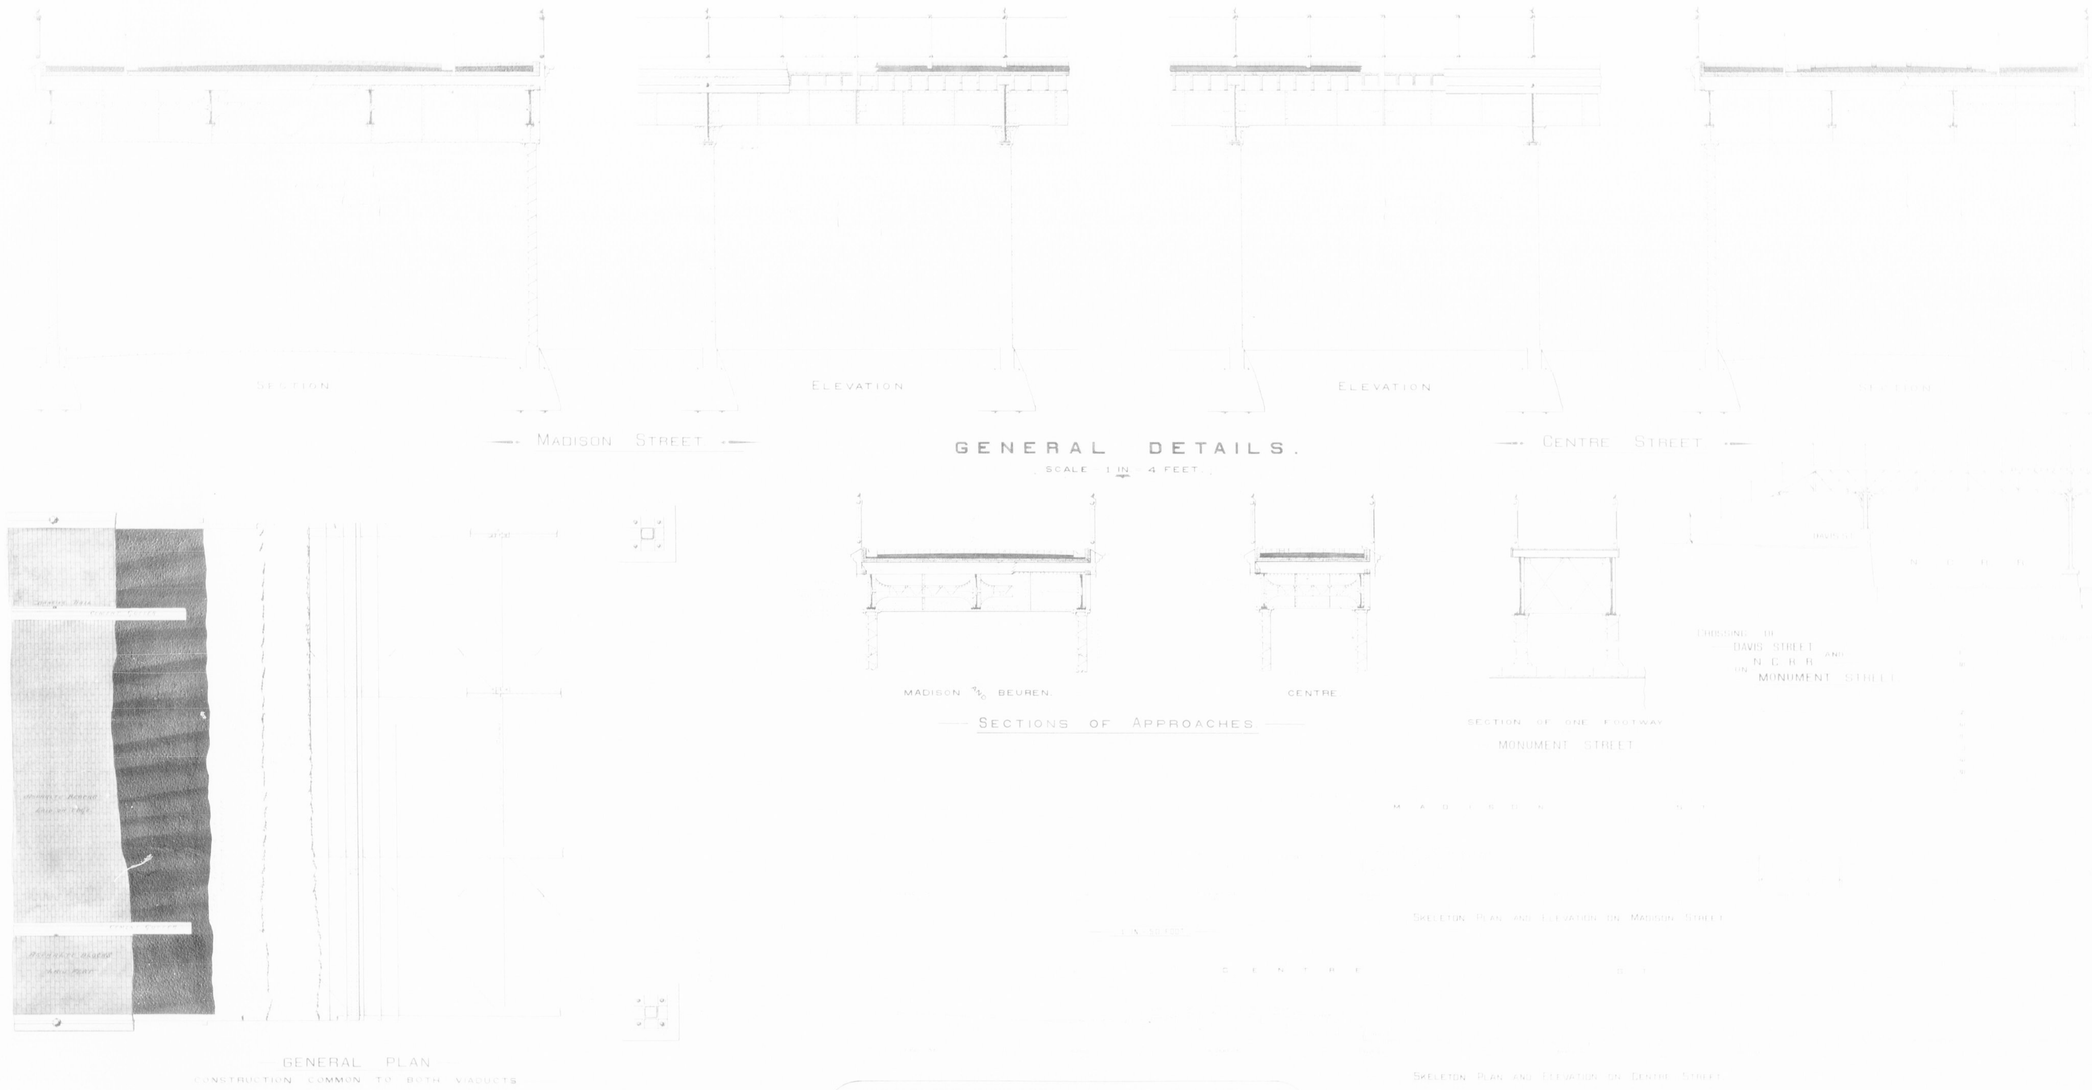

N.B. THE ESTIMATED COST OF THE VIADUCTS HAS BEEN BASED ON THIS DRAWING ENTIRELY.

DESIGNED BY
C. H. LATROBE, C.E.

PROPOSED
NORTH STREET IMPROVEMENT.
— 1888 — BALTIMORE, MD. — 1888 —

No. 5.

M 4750 — 1724