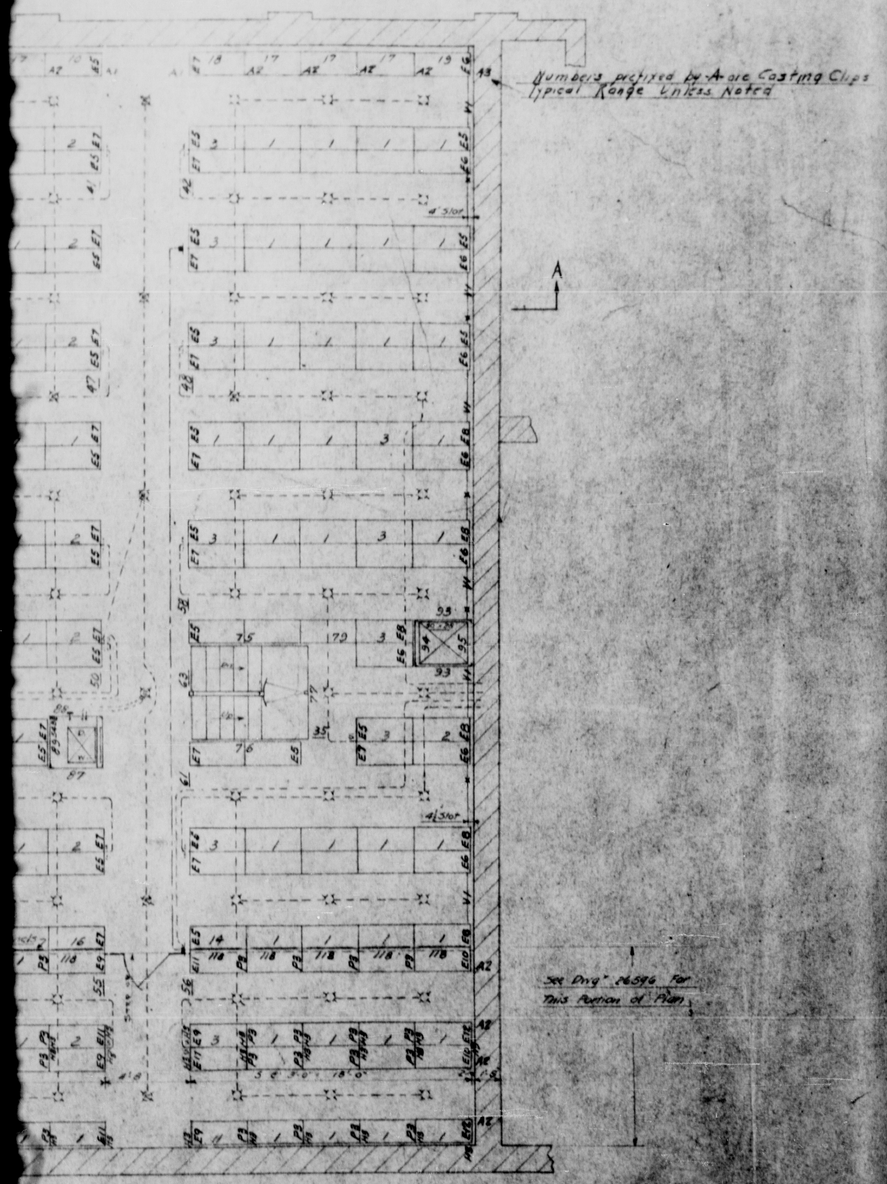

THIRD TIER
SECOND DECK

CONDUITS AND MARK NUMBERS
IN 3RD DECK ABOVE

Third Tier Castings Not Marked Are P2
Fourth Tier Castings Not Marked Are P2
All hornstrips Are H2 Unless Hornstrips Are H2 Unless Noted
All Ducts Are U2. Ducts Are U2.

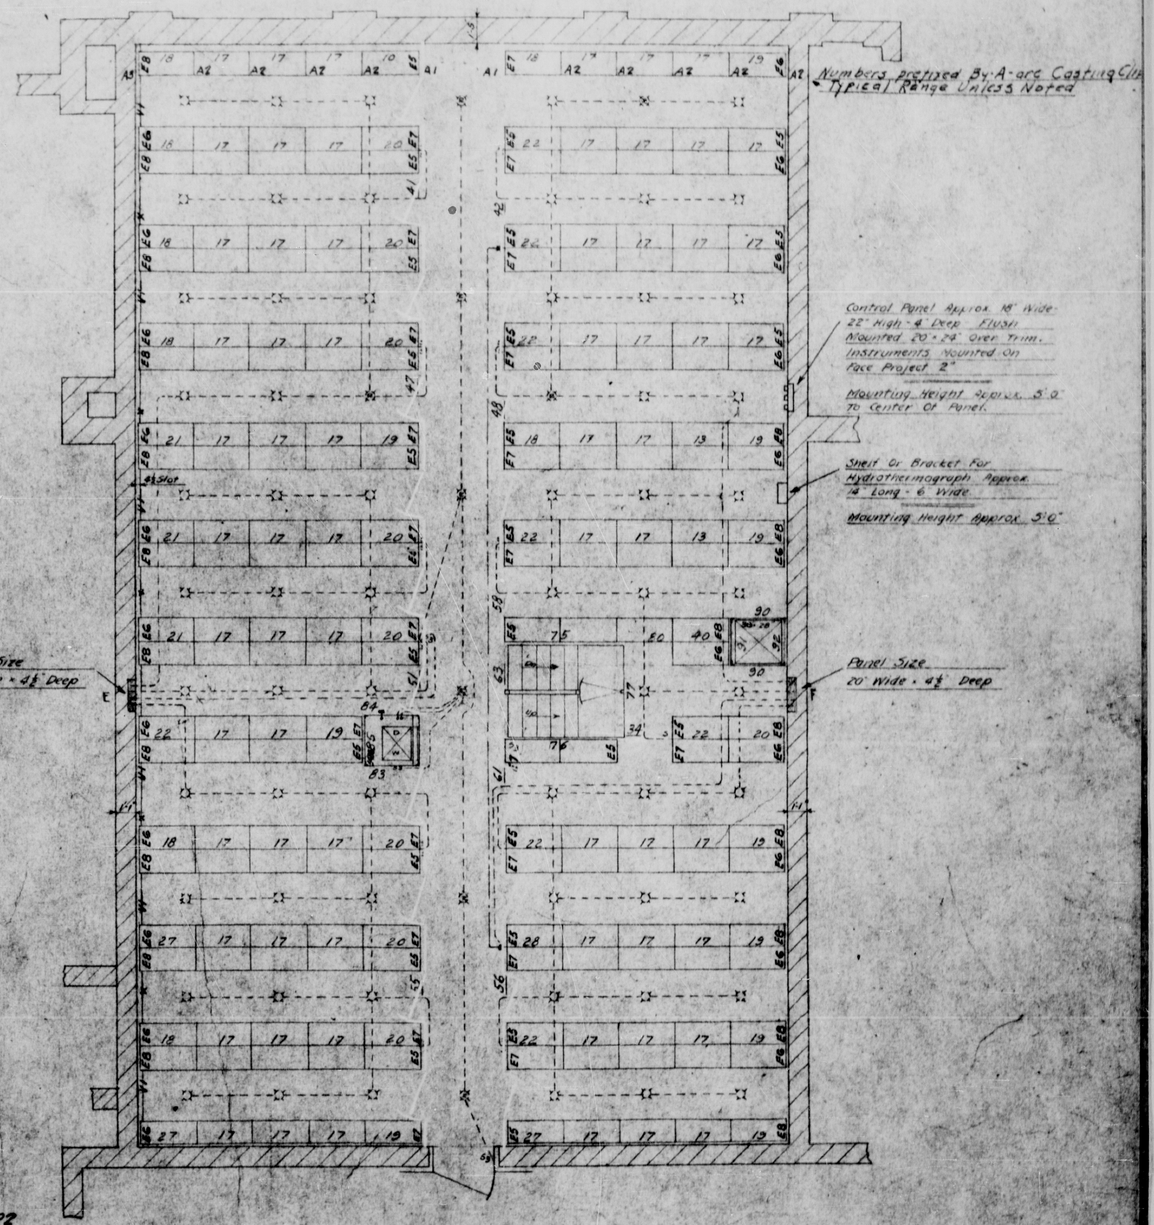

FOURTH TIER
THIRD DECK

SHOWING CONDUITS AND MARK NUMBERS
FOR FRAMING IN 4TH DECK ABOVE

REVISED AS PER ARCHITECT'S APPROVAL	5/11/34	
REVISED AS PER ARCHITECT'S APPROVAL	4/19/34	RETURNABLE

SUBJECT PLANS - THIRD & FOURTH TIERS - SECOND & THIRD DECKS

FOR	NO.	DATE	NO.	DATE	NO.	DATE
APPROVAL	2	4-19-34	4	4-26-34	6	4-26-34
CONSTRUCTION	6	5-11-34				
PATTERNS						
FOL. CASTING						
FITTED						
GROUP						
SETTING	1	6-2-34				
JAPAN						

BUILDING HALL OF RECORDS FOR STATE OF MARYLAND
LOCATION ANNAPOLIS MD.
ARCHITECTS LAURENCE HALL FOWLER
DRAWN STERN | FINISH | APPROVED
CHECKED B.F. Schneider | SCALE 1/2" = 1'-0" | DATE 4-4-34
ORDER NO. | GREAD AND SCHRAMM JERSEY CITY, N. J. | DWG. NO. 26591

SHIPPING LIST #
CUTTING LIST #
CASTING LIST #
SHOP NO.
MARKING