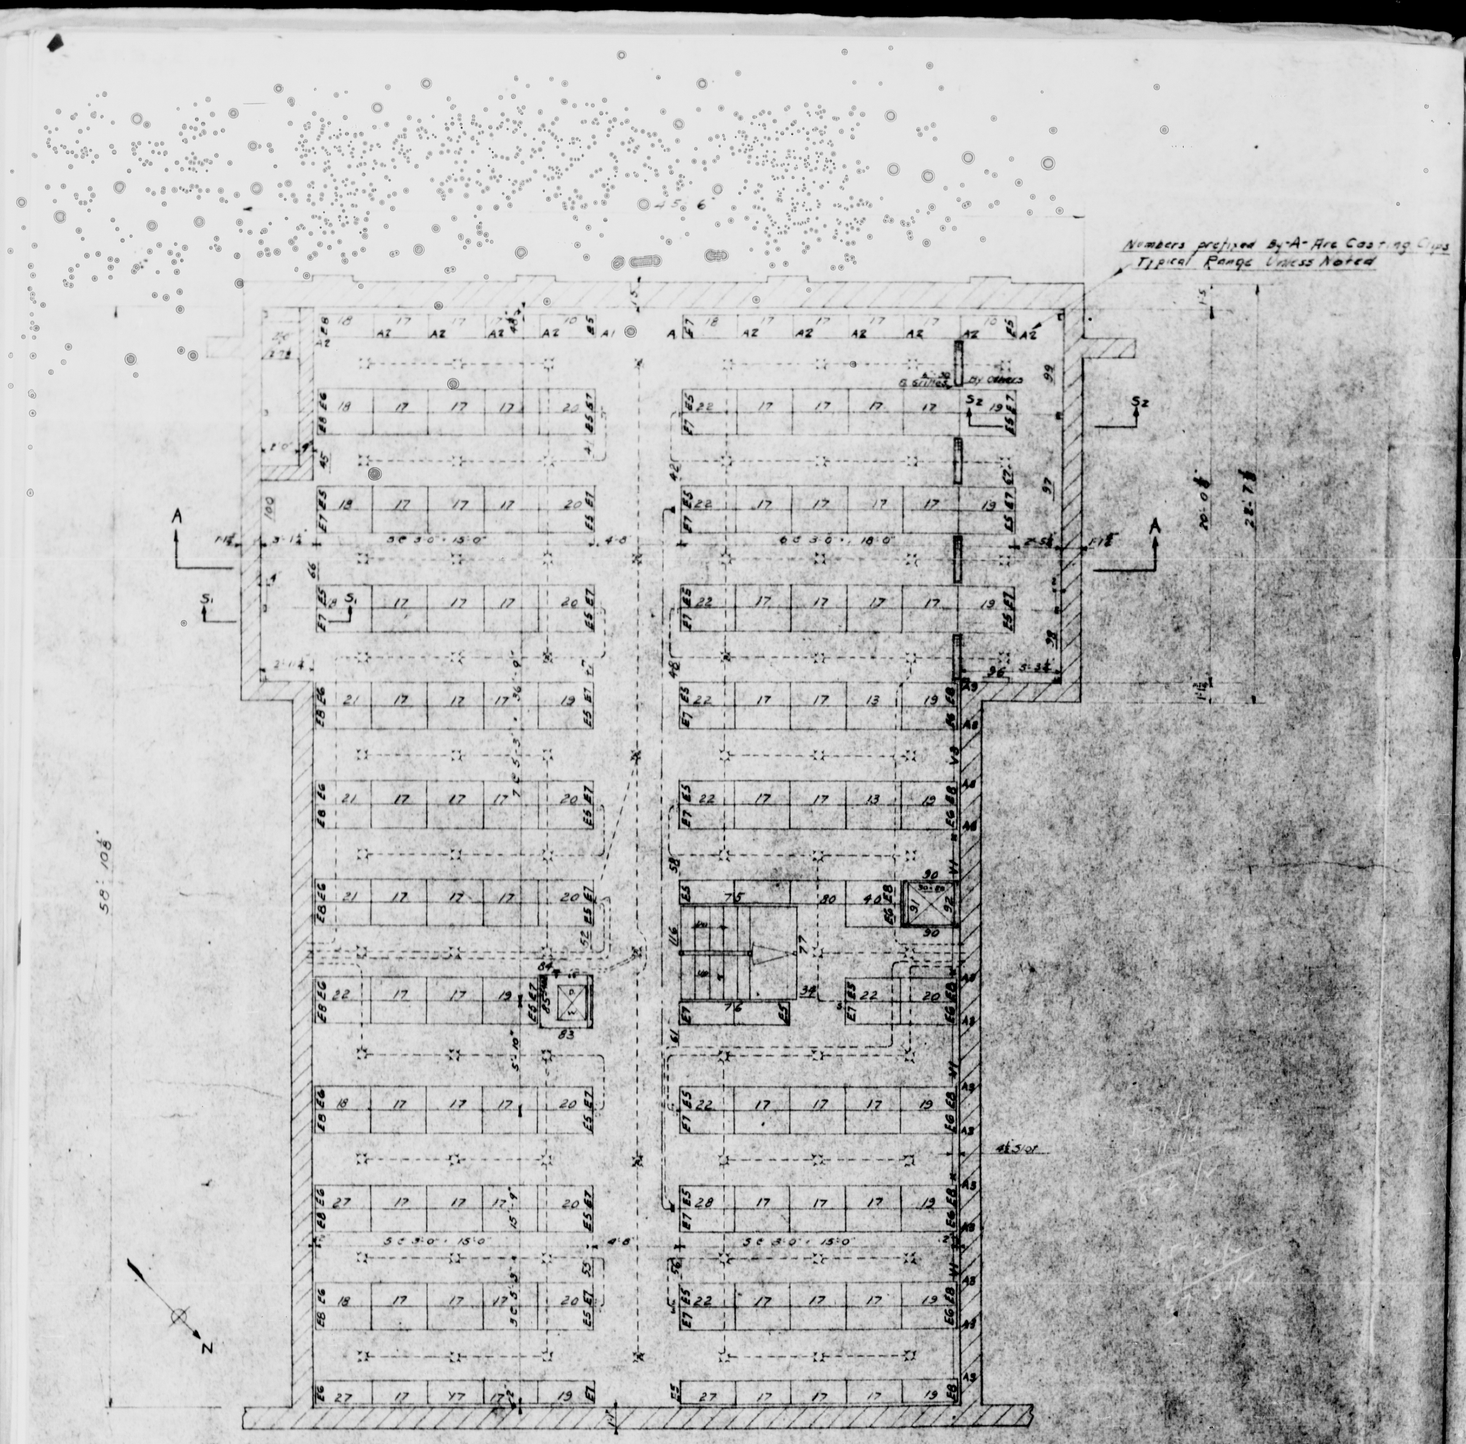

FIFTH TIER
FOURTH DECK

SHOWING CONDUITS AND MARK NUMBERS
FOR FRAMING IN 5TH DECK ABOVE

NOTE
For Sections S-S1, S2-S2, S3-S3
S4-S4, S5 thru S8 see
Fifth Tier Framing Plan Mark 1-54 Atc P8
All Marks Prefixed Atc-H2 Unless Noted
For Sections S9-S9

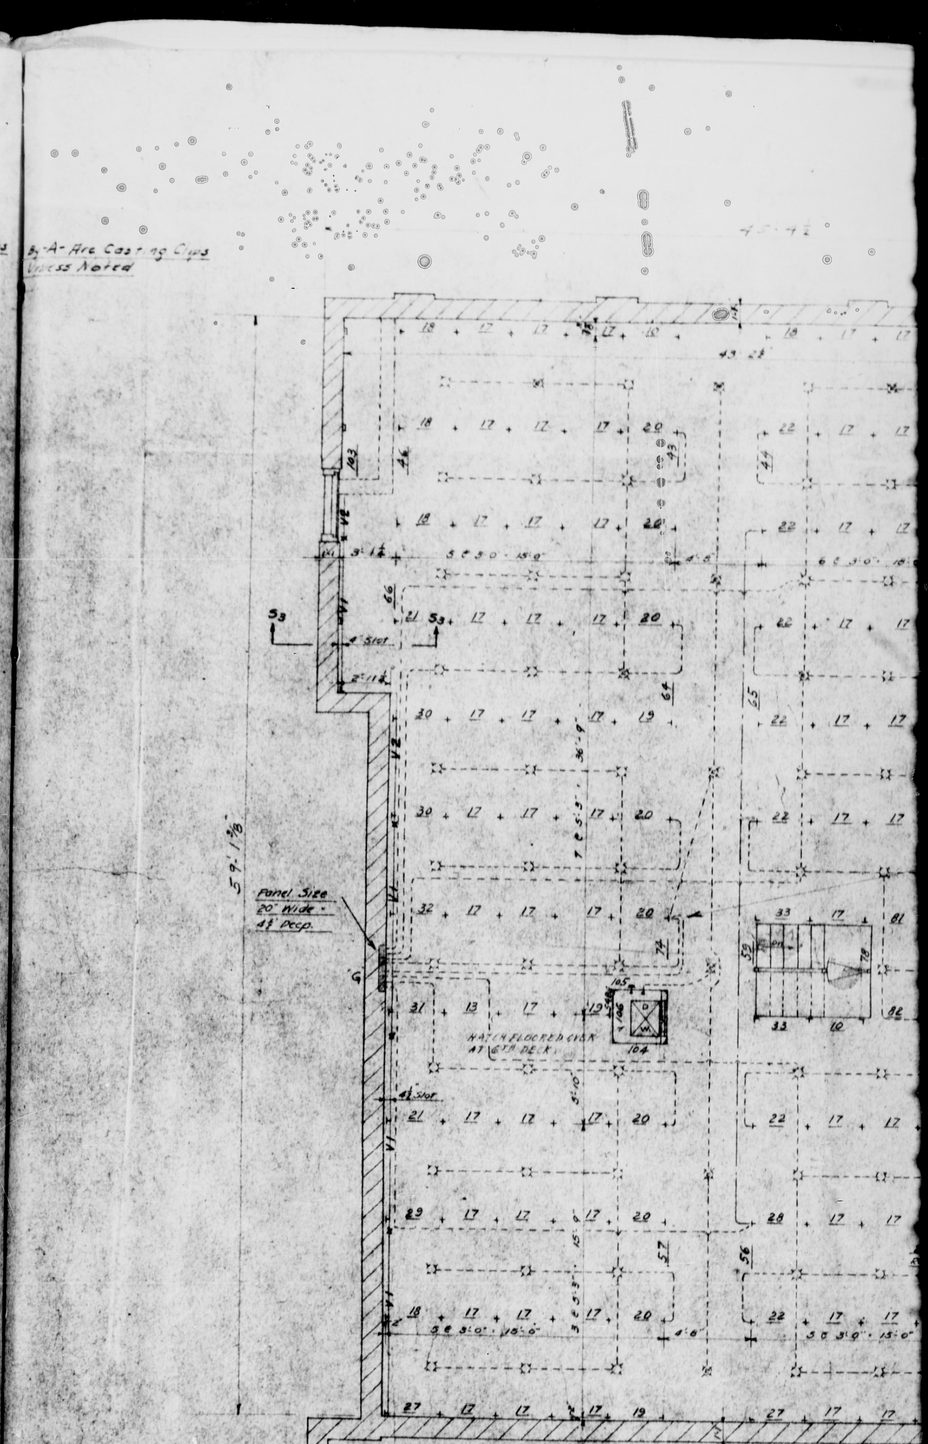

SIXTH TIER
FIFTH DECK

SHOWING CONDUITS AND MARK NUMBERS
FOR FRAMING IN 6TH DECK ABOVE

S3-S3, S4-S4
26597
Marked Atc P8
H2 Unless Noted

REVISED AS PER ARCHITECTS
REVISED AS PER ARCHITECTS
SUBJECT FIFTH & SIXTH