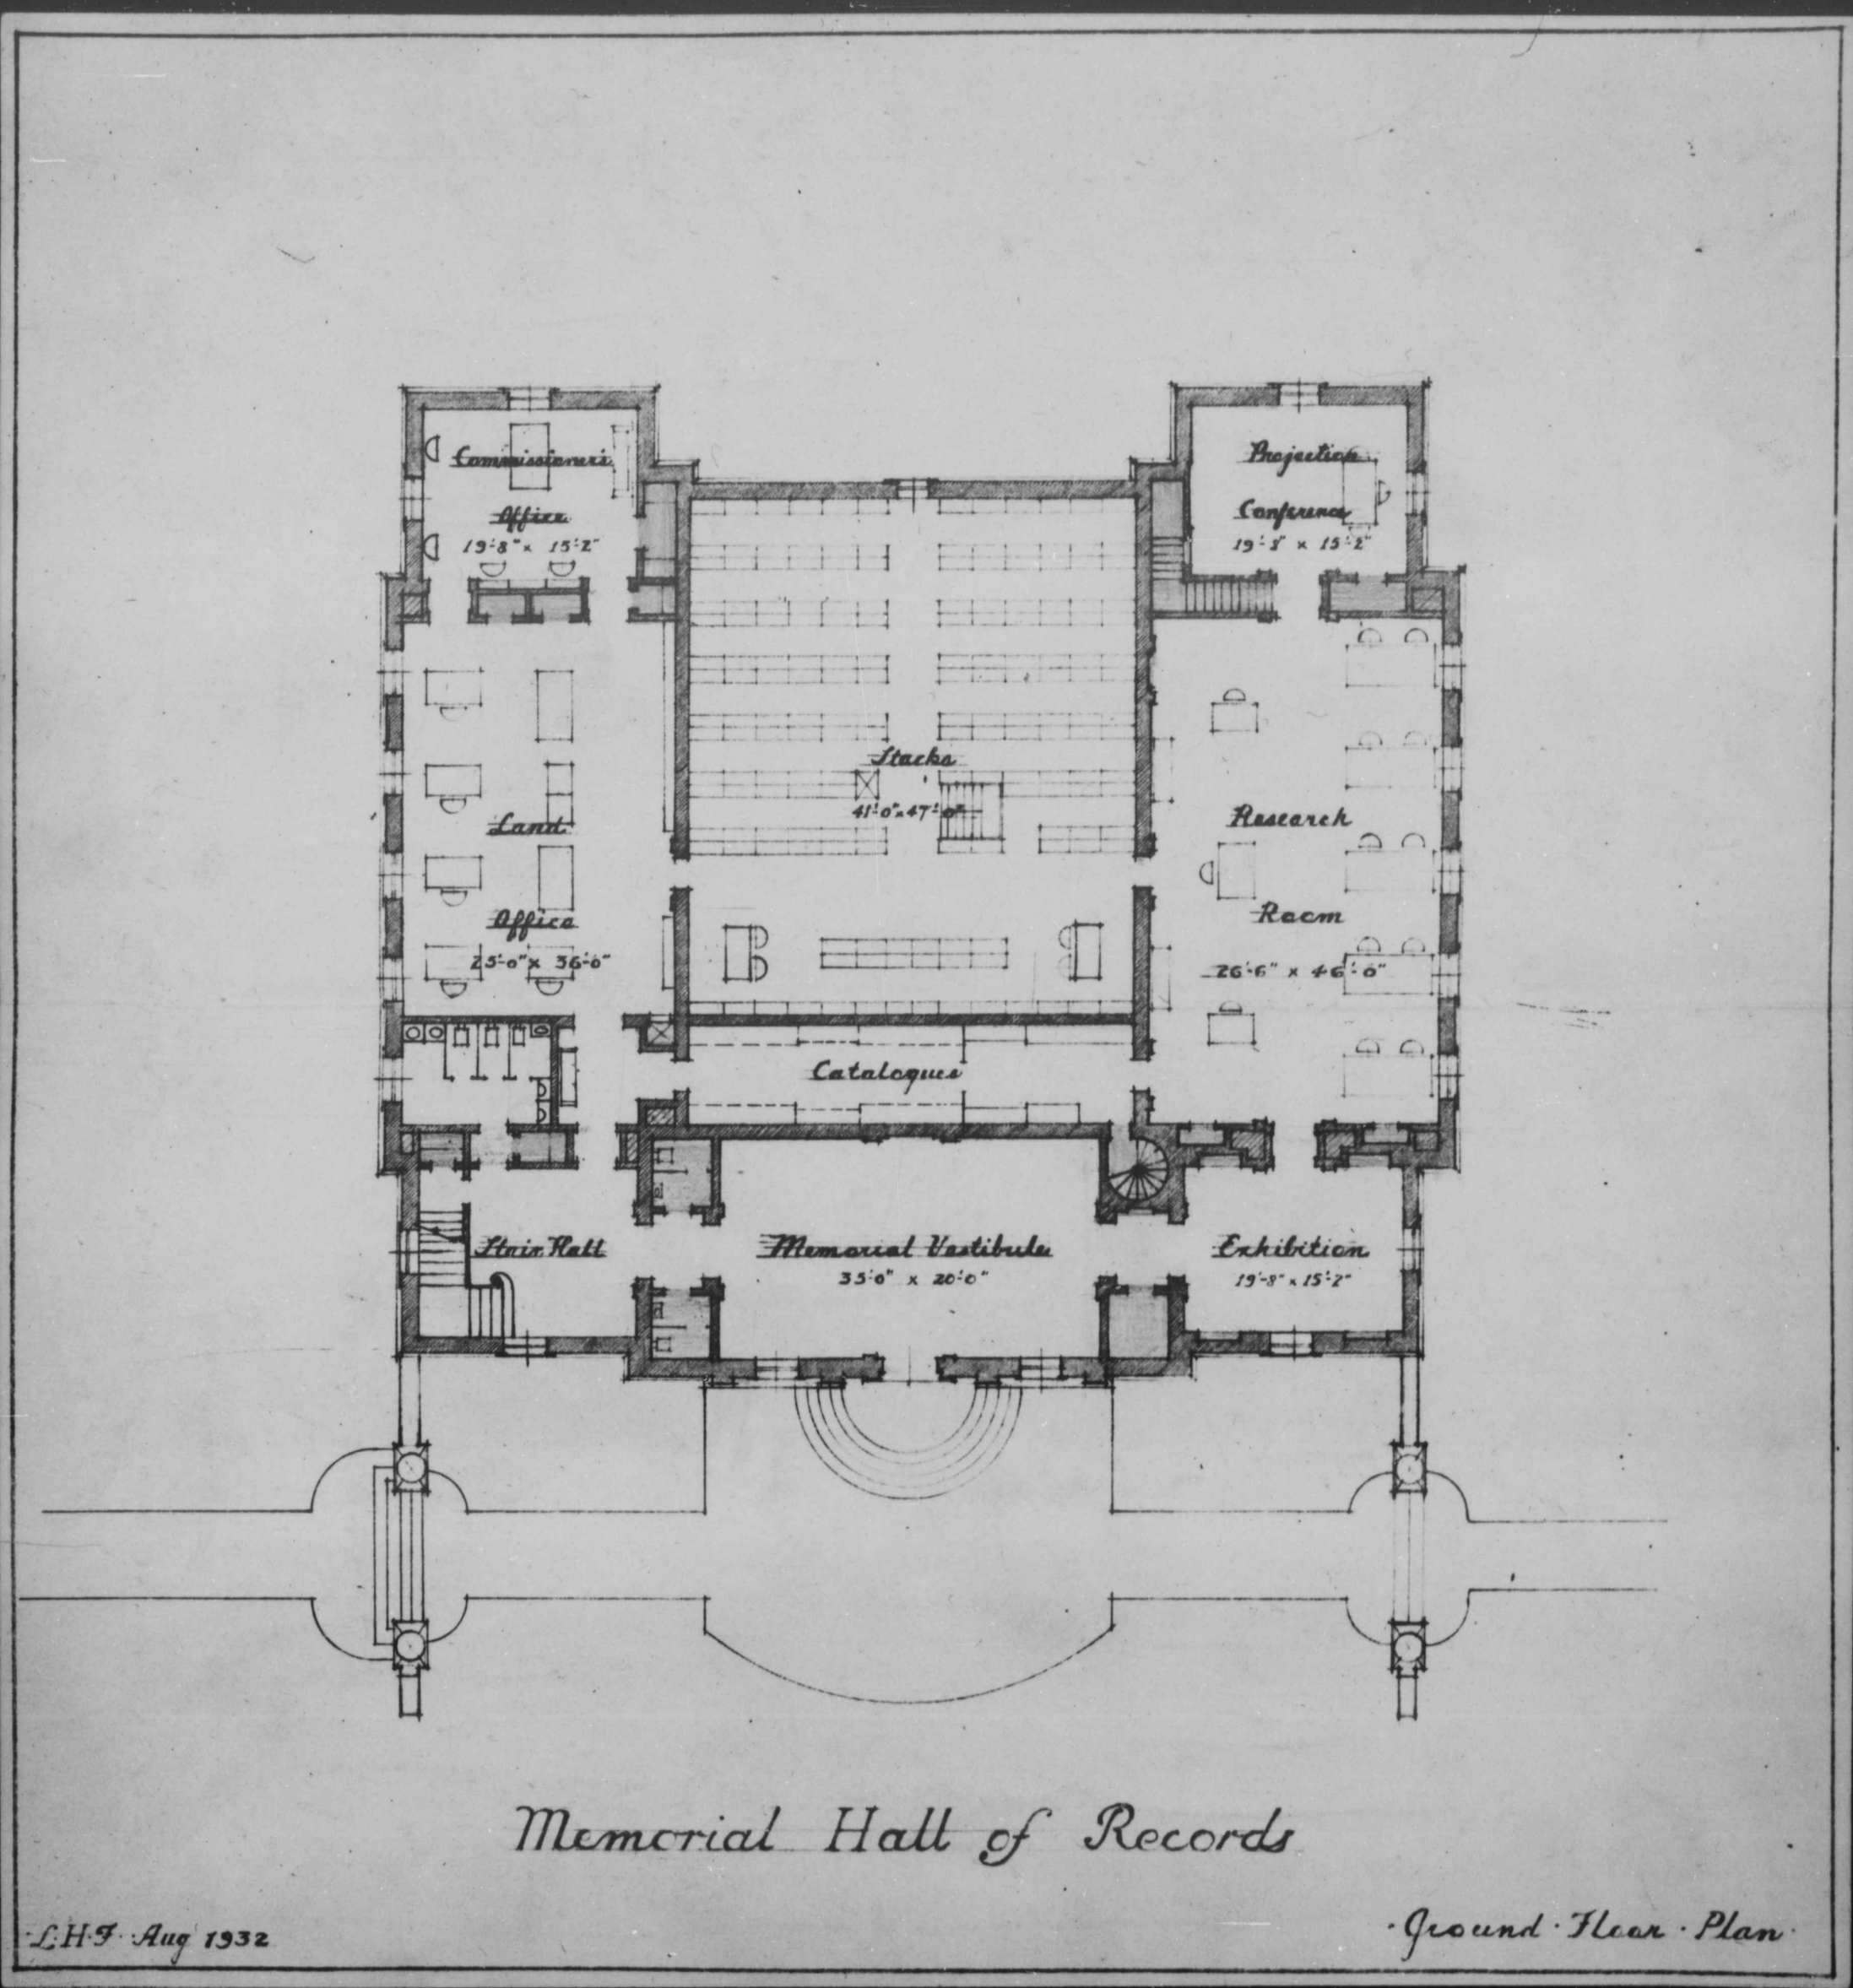
Commissioners
Office
19'-8" x 15'-2"
Projection
Conference
19'-8" x 15'-2"
Stacks
41'-0" x 47'-0"
Land
Office
25'-0" x 36'-0"
Research
Room
26'-6" x 46'-0"
Catalogues
Stair Hall
Memorial Vestibule
35'-0" x 20'-0"
Exhibition
19'-8" x 15'-2"
Memorial Hall of Records
L.H.J. Aug 1932
Ground Floor Plan