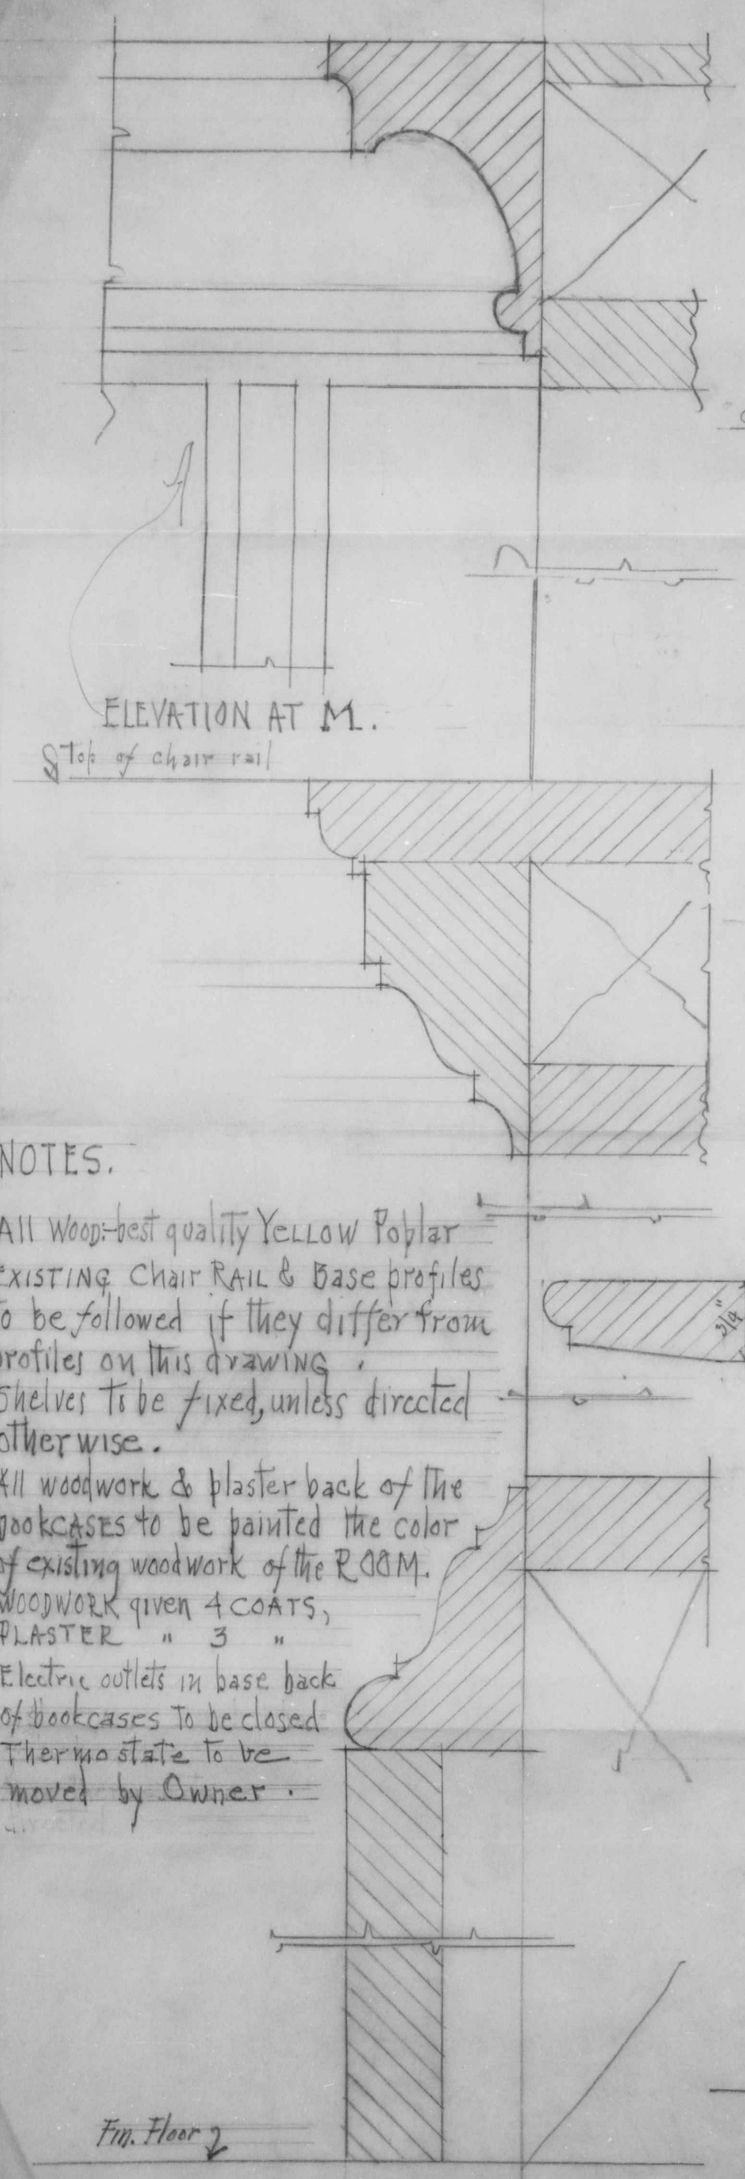

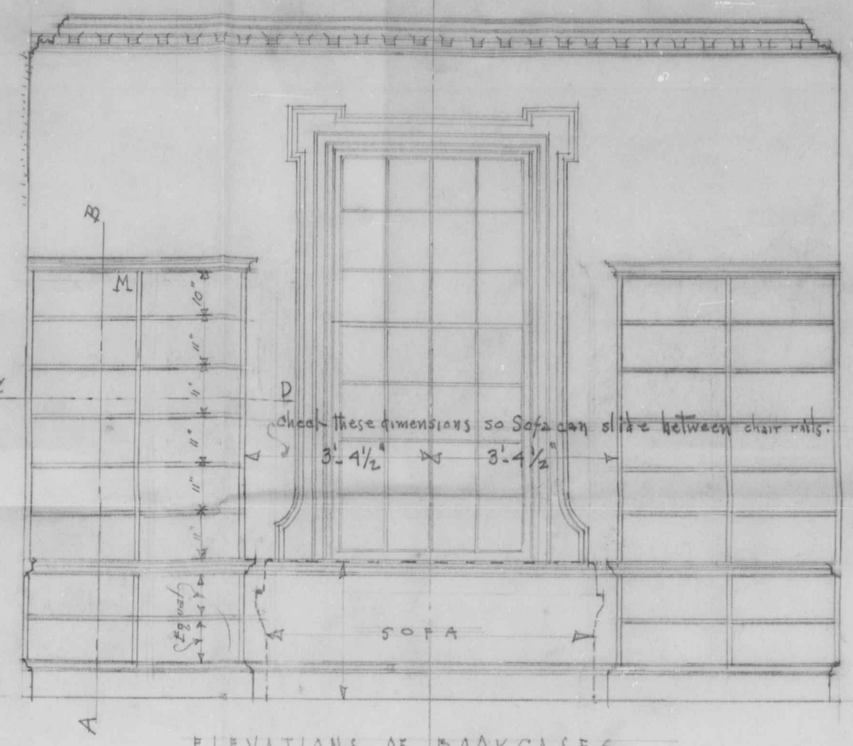

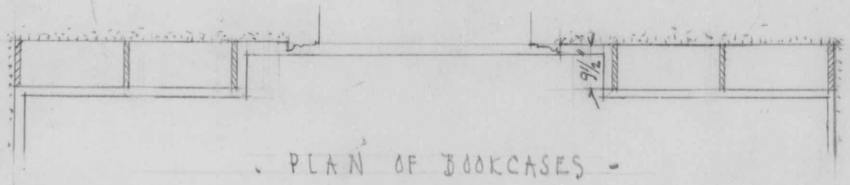

NOTES.

All Wood:-best quality Yellow Poplar
Existing Chair Rail & Base profiles to be followed if they differ from profiles on this drawing.
Shelves to be fixed, unless directed otherwise.
All woodwork & plaster back of the bookcases to be painted the color of existing woodwork of the ROOM.
WOODWORK given 4 COATS,
PLASTER " 3 "
Electric outlets in base back of bookcases to be closed
Thermostate to be moved by Owner.

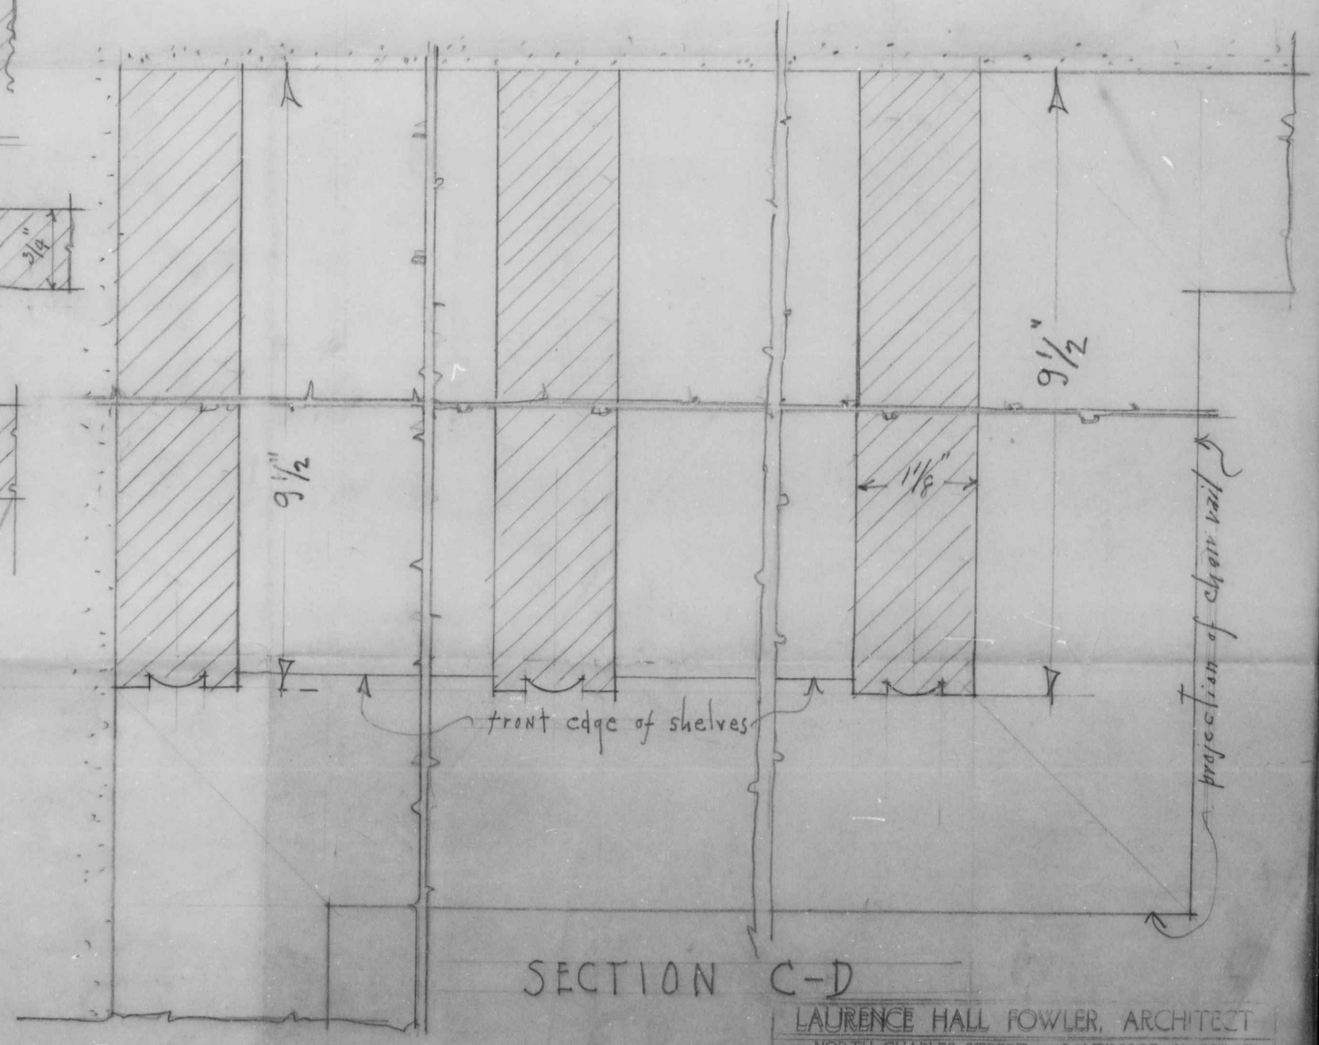

LAURENCE HALL FOWLER, ARCHITECT
847 NORTH CHARLES STREET, BALTIMORE, MARYLAND

BOOKCASES FOR LAND OFFICE ~ HALL OF RECORDS ~ ANNAPOLIS, Md.

Date 4-26-40	SCALE	DRAWING
Drawn by	1/2" & F.S.	A
Checked by		