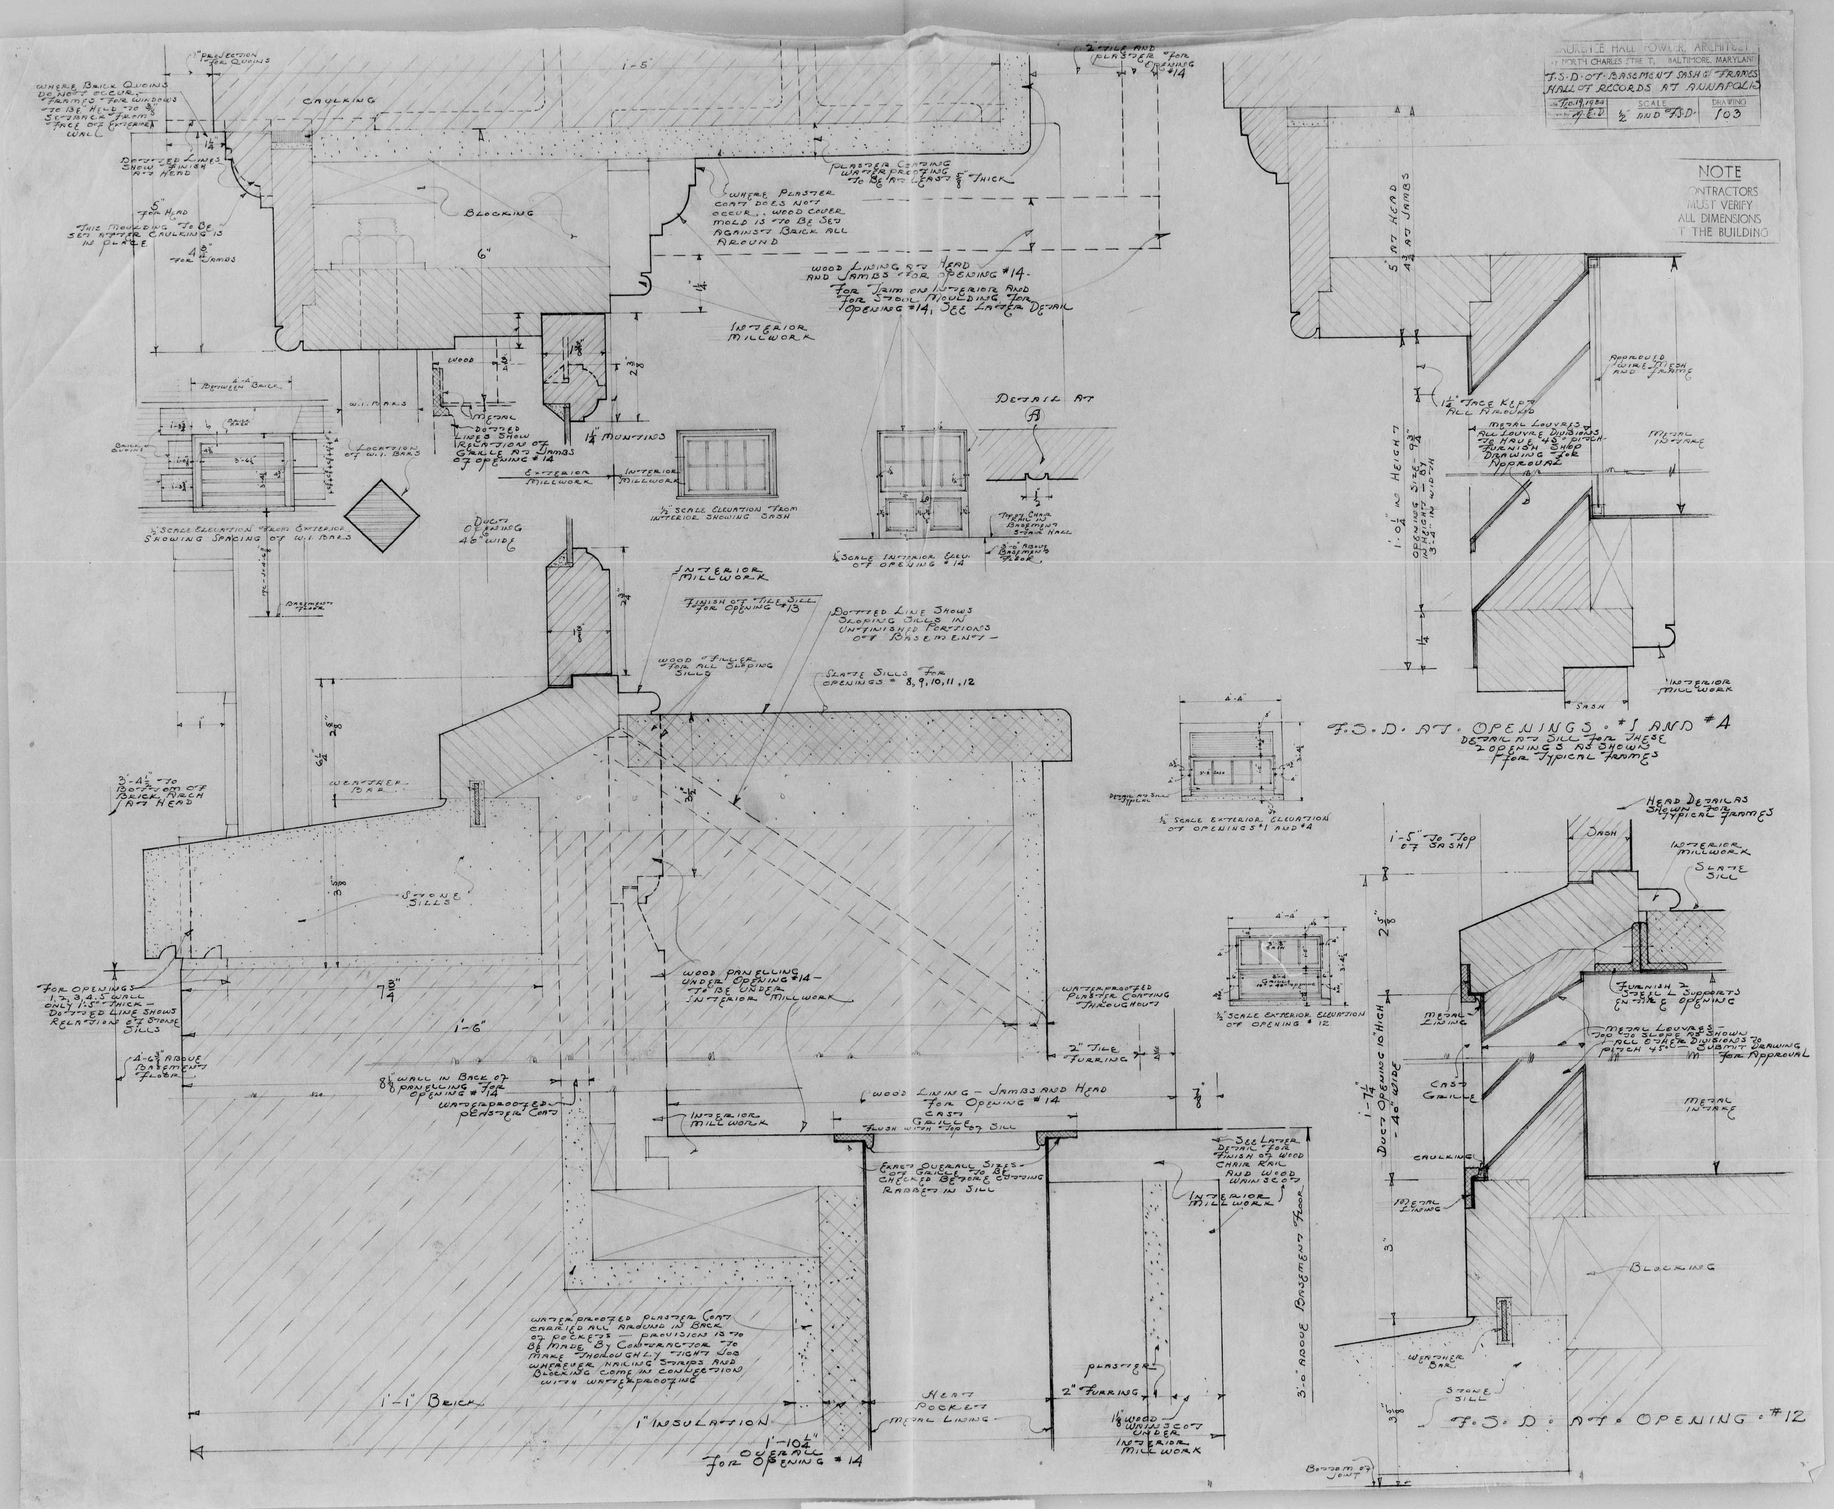

103 Basement Sash and Frames