LAURENCE HALL FOWLER, ARCHITECT
47 NORTH CHARLES STREET, BALTIMORE, MARYLAND

ATTIC STORY REVISIONS
HALL OF RECORDS AT ANNAPOLIS

Date 3-23-34	SCALE	DRAWING
Drawn by MEB	1/4", 1/2", FSD	110
Checked by		

NOTE
CONTRACTORS
MUST VERIFY
ALL DIMENSIONS
AT THE BUILDING

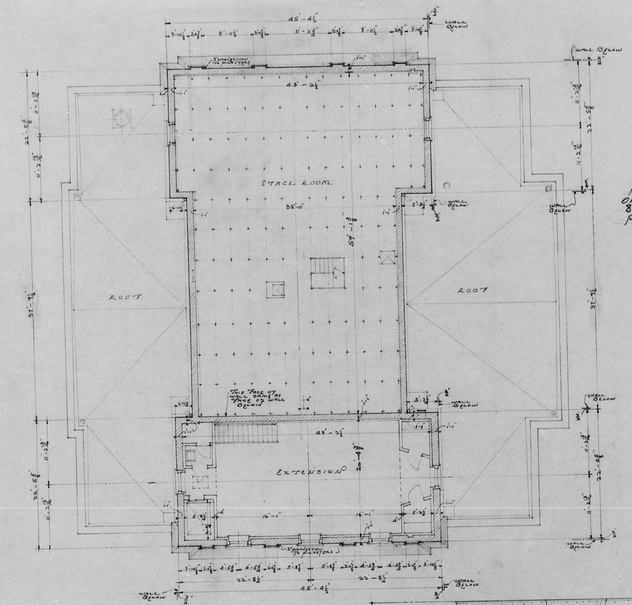

REVISED THIRD FLOOR PLAN
SCALE 1/8" = 1'-0"

DRAWING REVISED - FIGURES CAUSED BY OMISSION OF ATTIC STORY AND BY DRAWING OF ATTIC PILASTERS

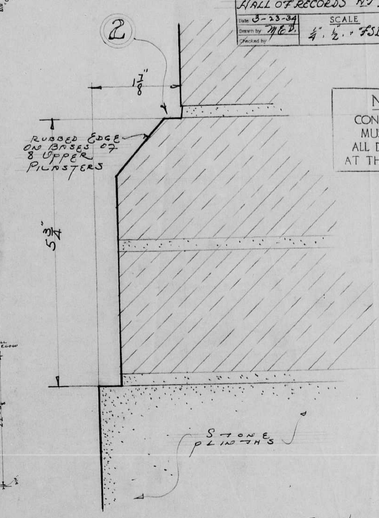

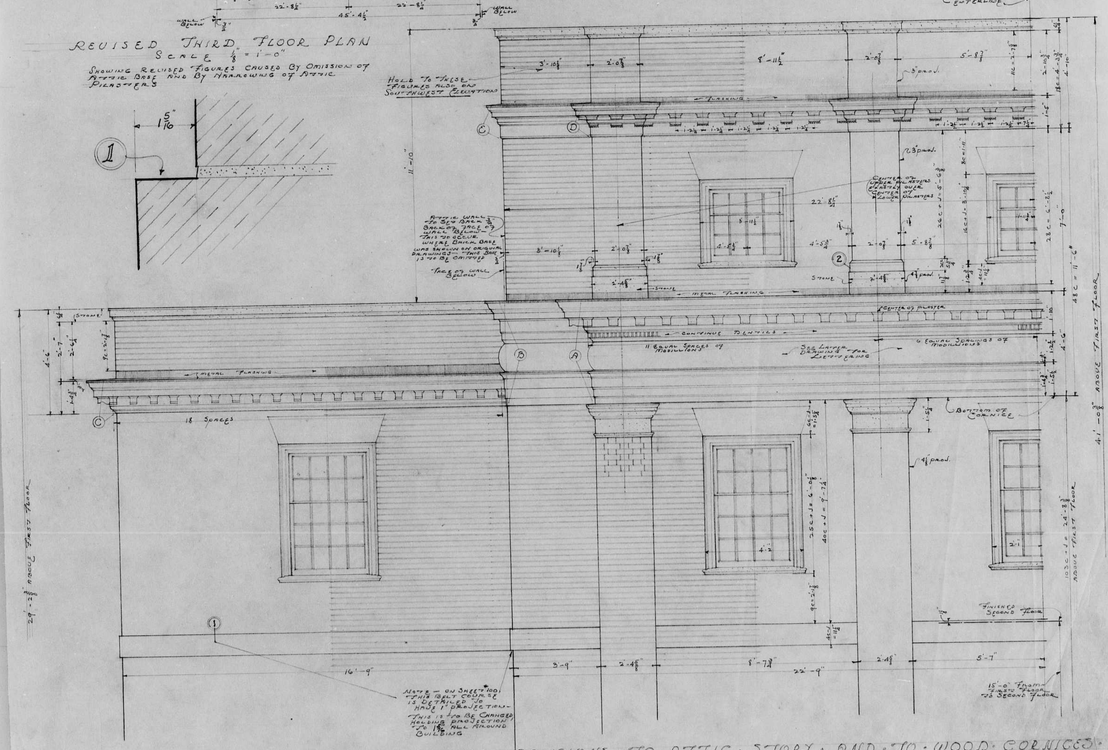

"1/2" SCALE ELEVATION SHOWING REVISIONS TO ATTIC STORY AND TO WOOD CORNICES

110 Attic Story and Wood Cornice Revisions