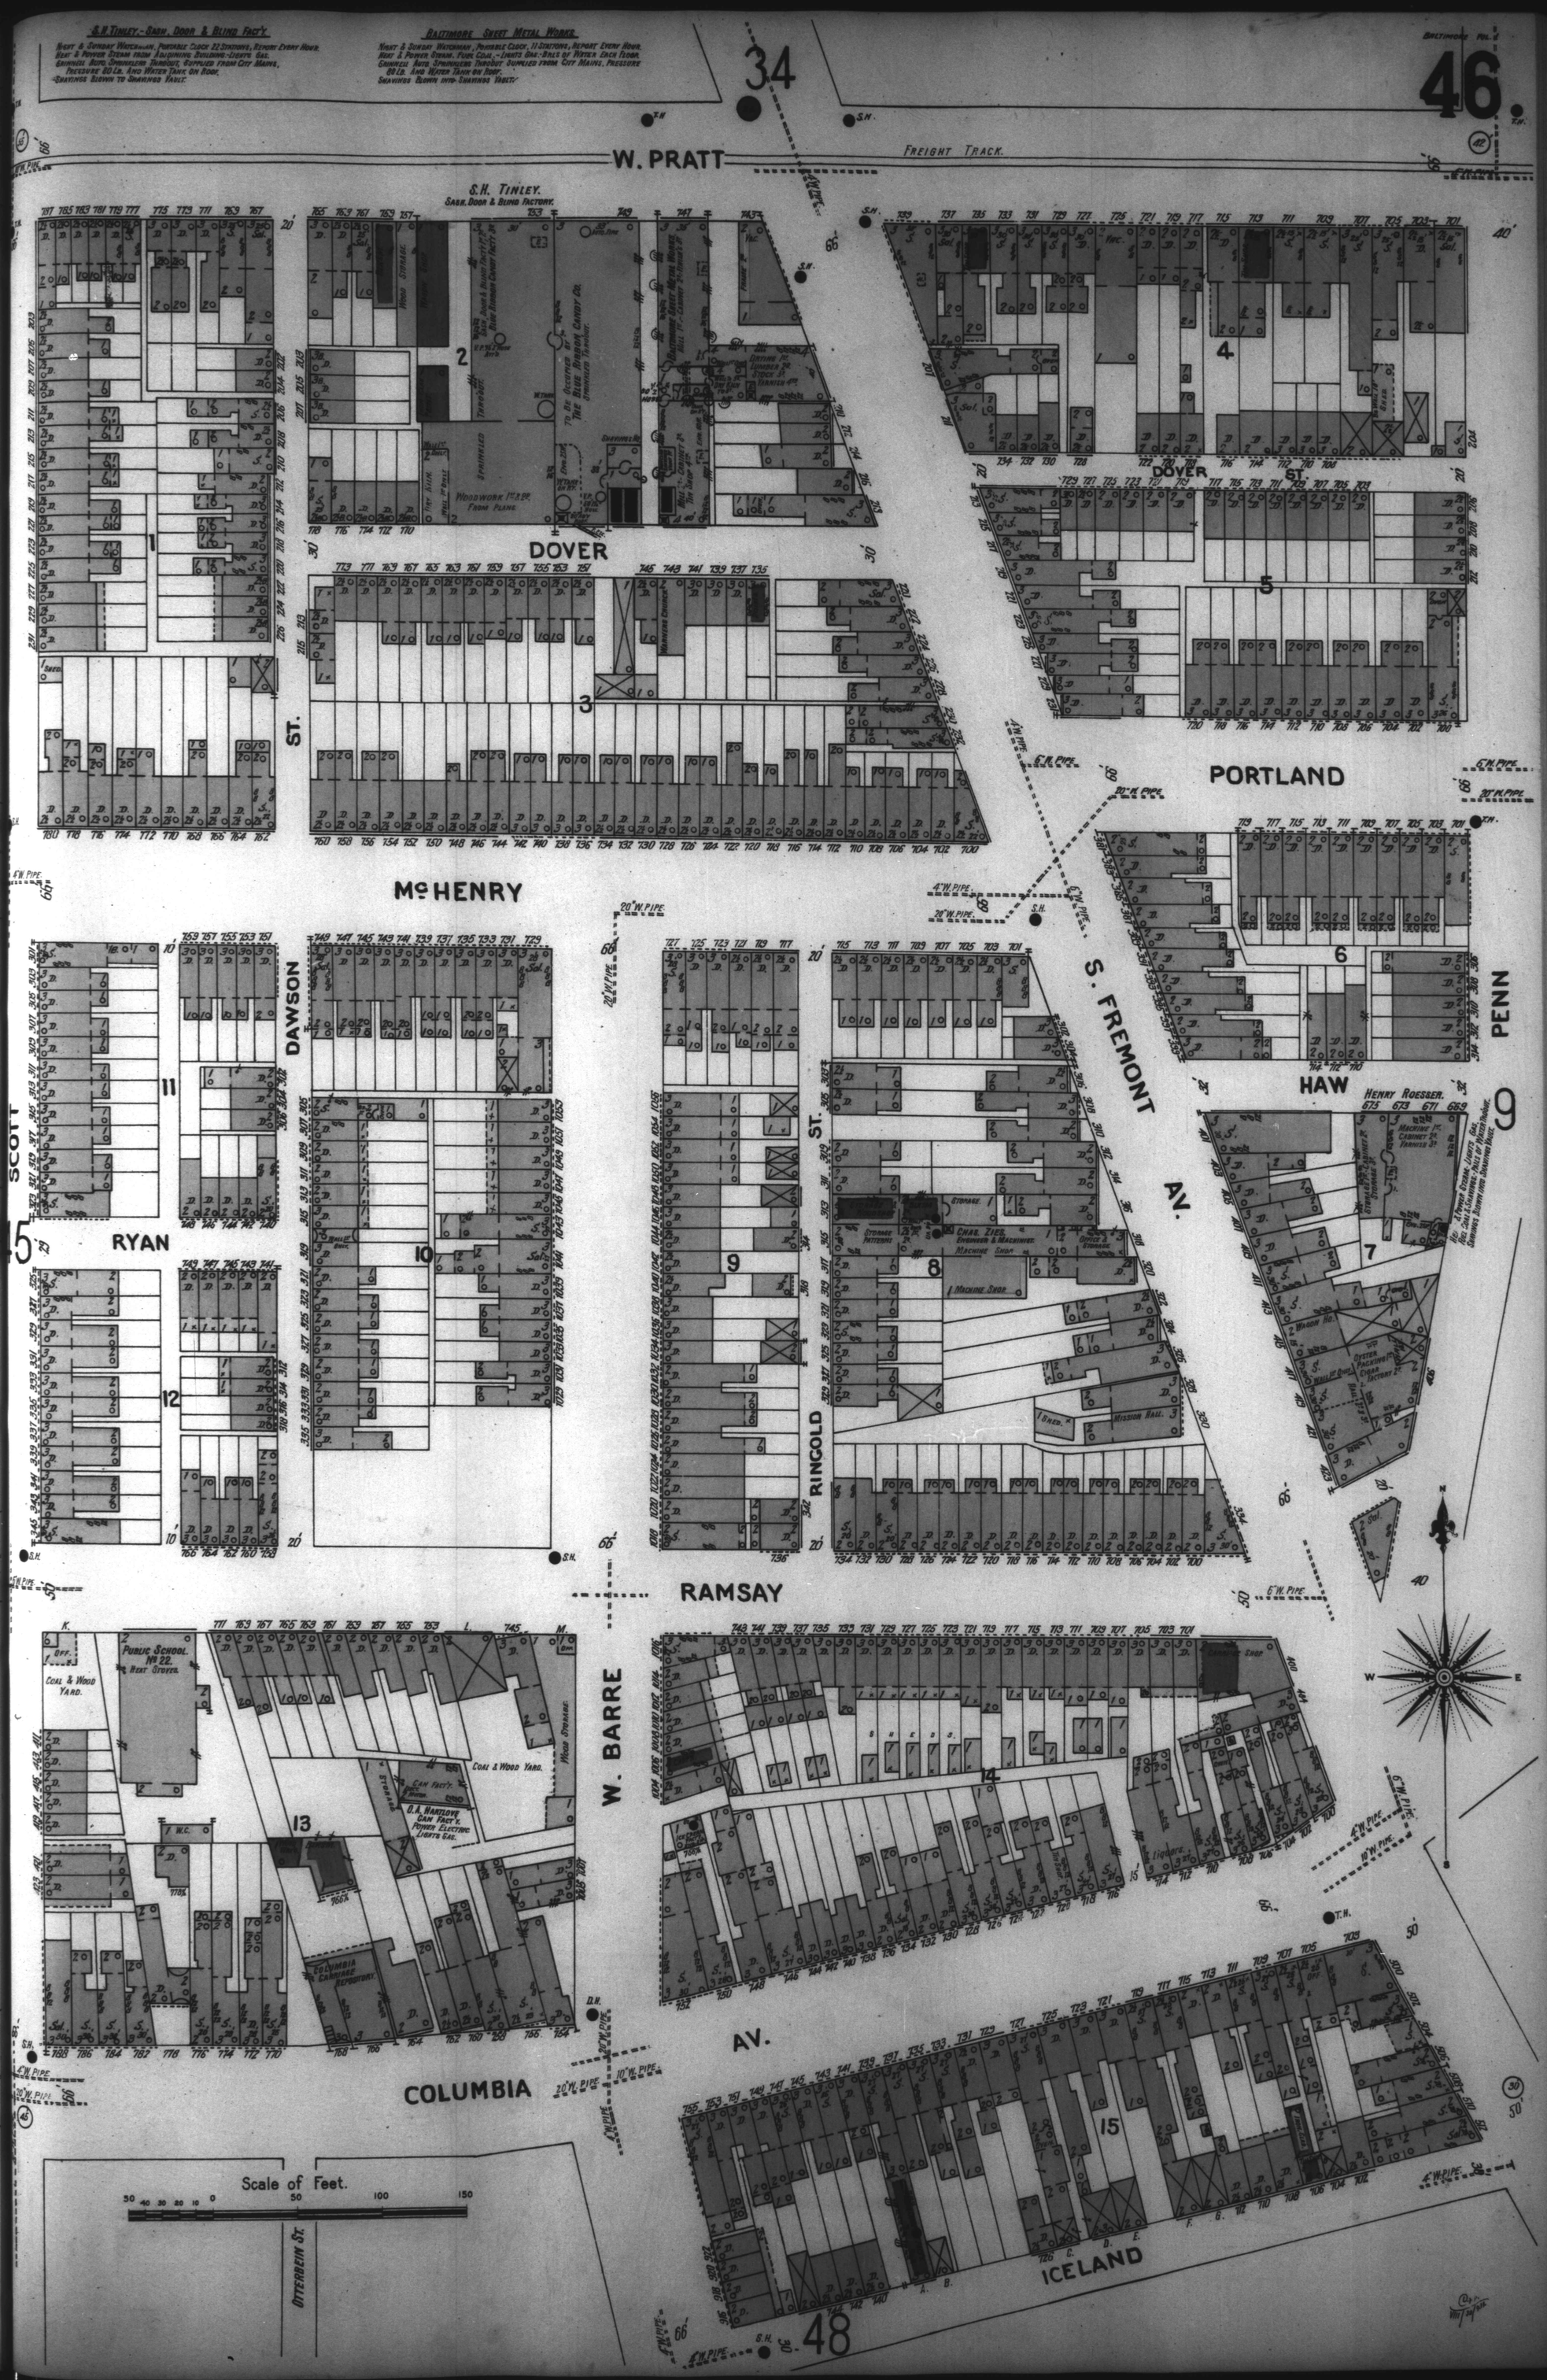
S.H. TINLEY.-SASH, DOOR & BLIND FACT'Y.
NIGHT & SUNDAY WATCHMAN, PORTABLE CLOCK 22 STATIONS, REPORT EVERY HOUR. HOT & POWER STEAM FROM ADJOINING BUILDING-JUSTUS GAS. GRINNELL AUTO. SPRINKLERS THROUGHOUT, SUPPLIED FROM CITY MAINS, PRESSURE 80 LB. AND WATER TANK ON ROOF. SHAVINGS BLOWN TO SHAVINGS VAULT.
BALTIMORE SHEET METAL WORKS.
NIGHT & SUNDAY WATCHMAN, PORTABLE CLOCK, 11 STATIONS, REPORT EVERY HOUR. HOT & POWER STEAM. FUEL COAL.-INLETS GAS.-BALE OF WATER EACH FLOOR. GRINNELL AUTO. SPRINKLERS THROUGHOUT. SUPPLIED FROM CITY MAINS, PRESSURE 80 LB. AND WATER TANK ON ROOF. SHAVINGS BLOWN INTO SHAVINGS VAULT.
34
46
W. PRATT
FREIGHT TRACK.
S.H. TINLEY.
SASH, DOOR & BLIND FACTORY.
DOVER
McHENRY
PORTLAND
DAWSON
RYAN
SCOTT
S. FREMONT AV.
PENN
HAW
HENRY ROESSER.
RINGOLD
RAMSAY
W. BARRE
COLUMBIA
AV.
ICELAND
OTTERBEIN ST.
Scale of Feet.
50 40 30 20 10 0 50 100 150
PUBLIC SCHOOL No 22.
COAL & WOOD YARD.
COAL & WOOD YARD.
D.A. HARTLOVE CAN FACT'Y, POWER ELECTRIC LIGHTS GAS.
COLUMBIA CARRIAGE REPOSITORY.
CHAS. ZIES, ENGINEER & MACHINIST.
MACHINE SHOP
MISSION HALL.
48