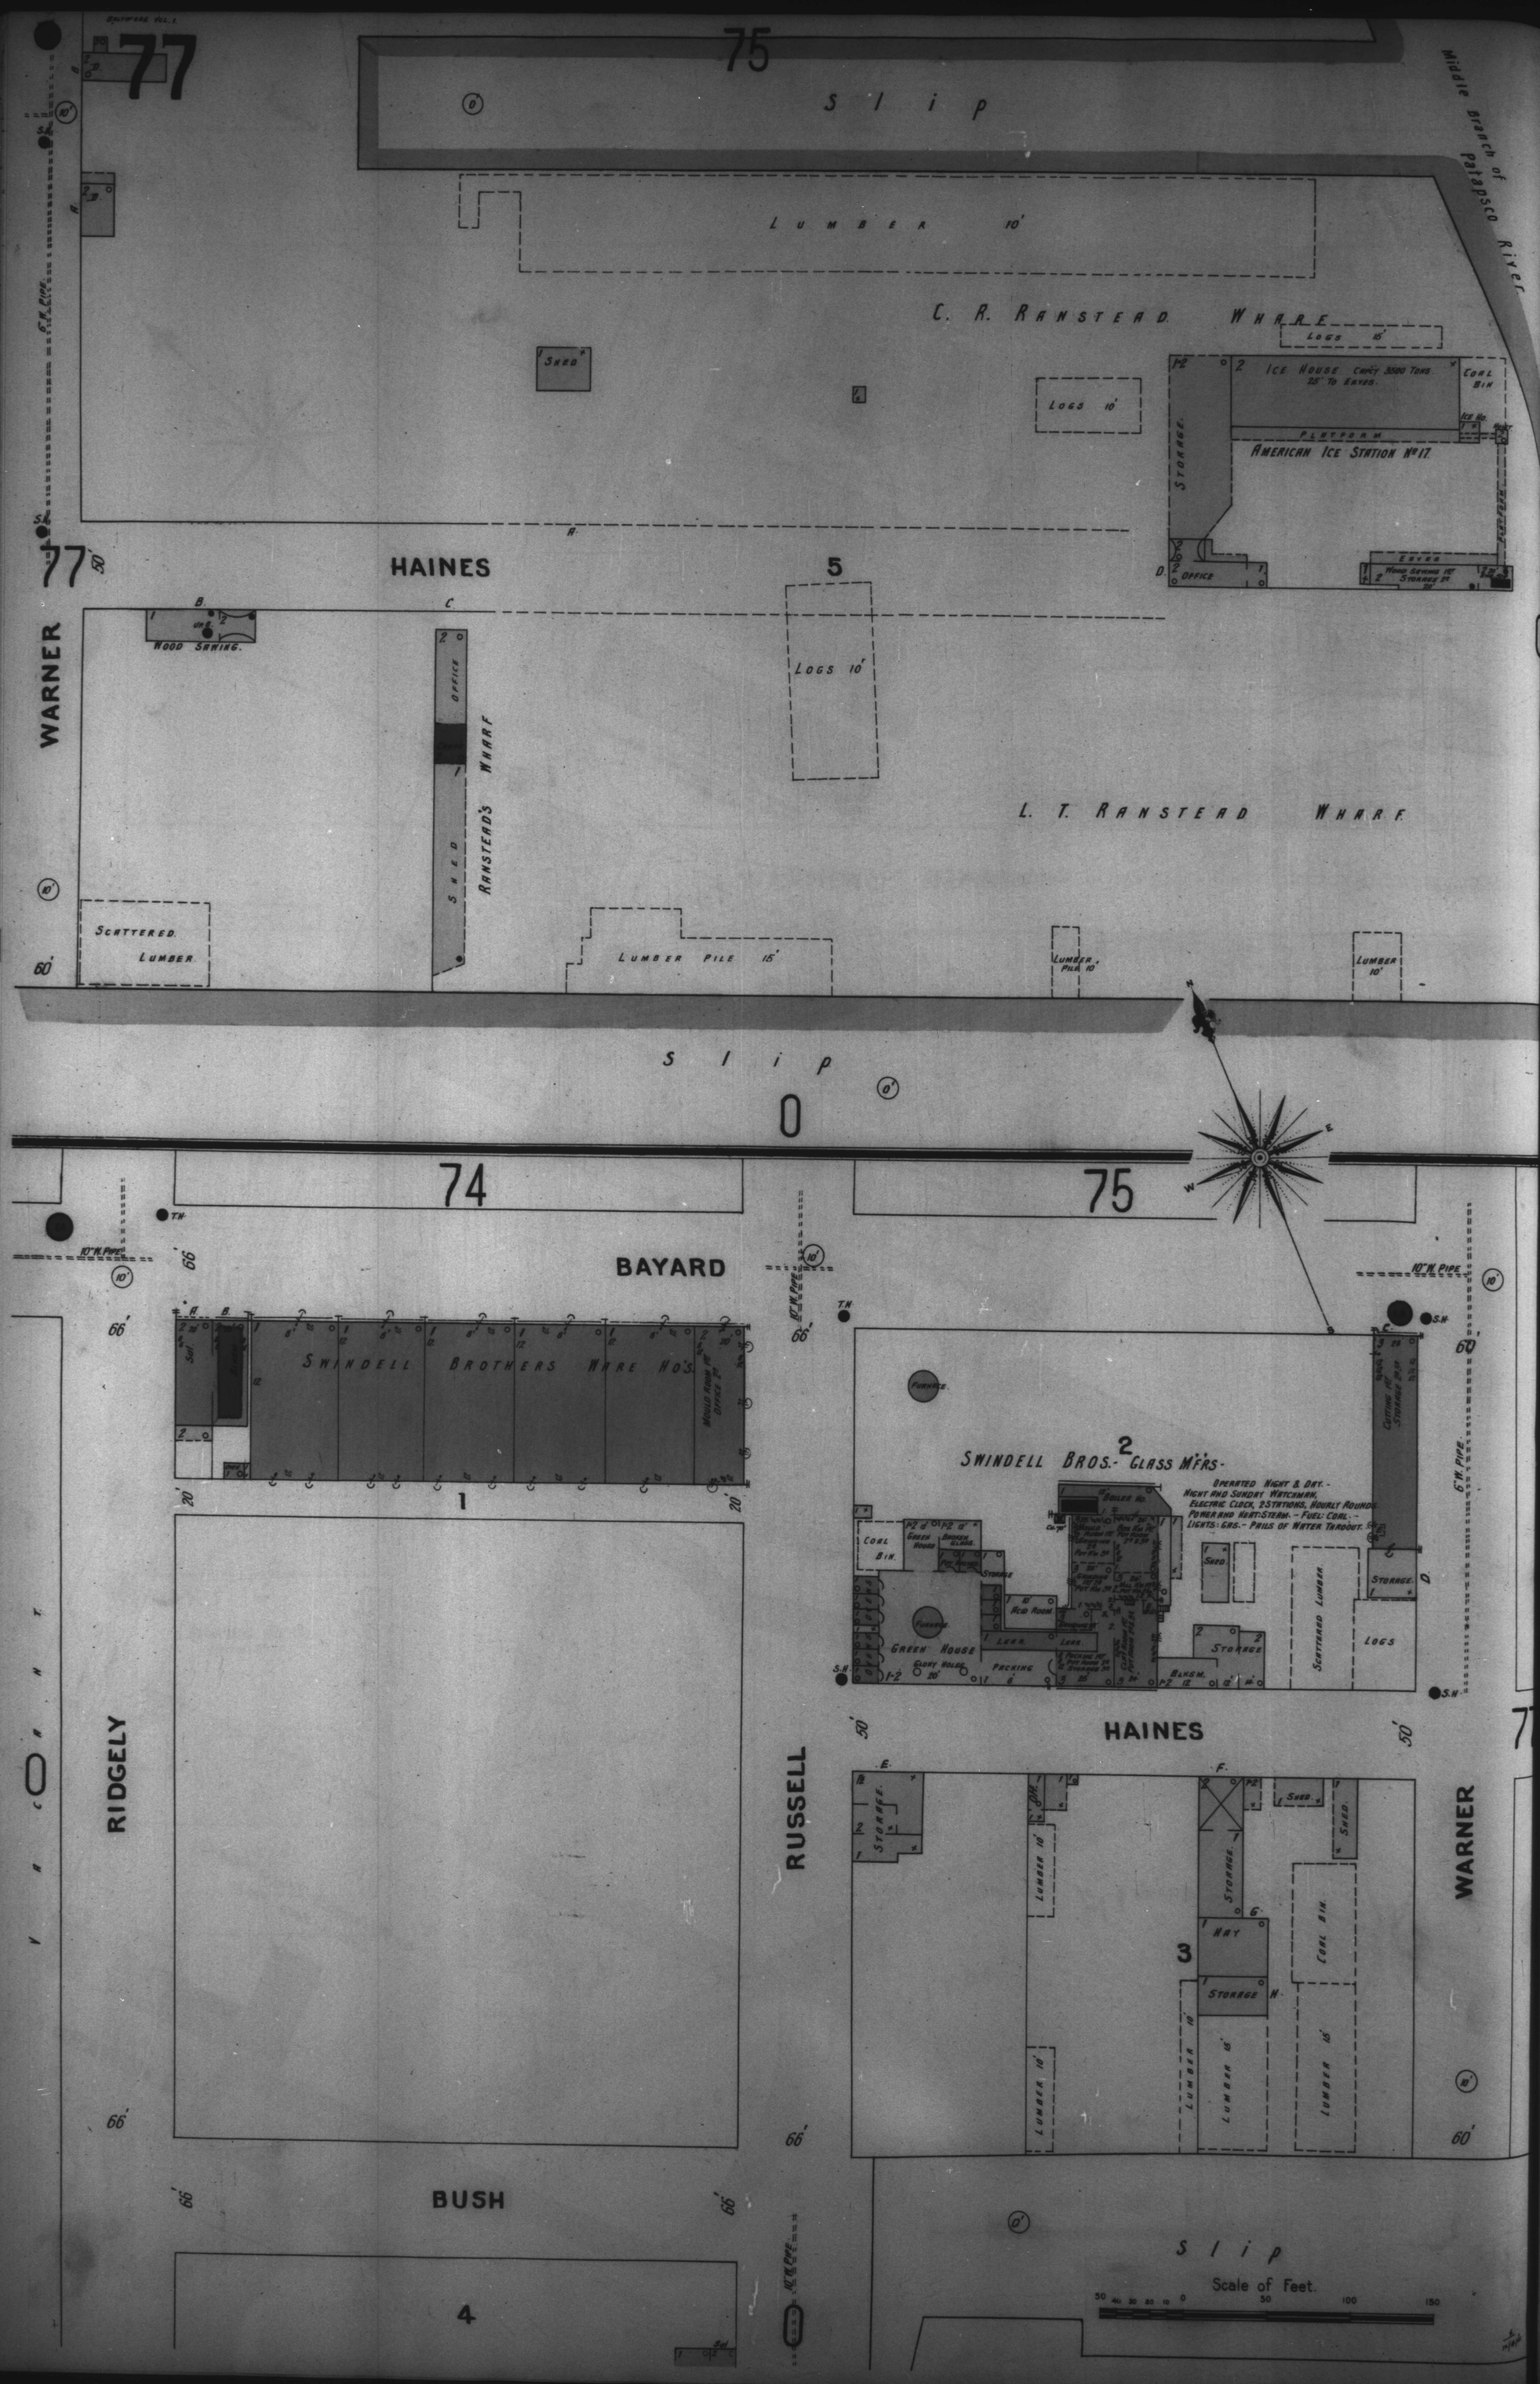
Baltimore Vol. 1
77
75
Slip
Middle branch of Patapsco River
Lumber 10'
C. R. Ranstead Wharf
Logs 15'
Ice House Capy 3500 Tons 25' To Eaves.
Coal Bin
Platform
American Ice Station No 17
Storage
Office
Eaves
Shed
Logs 10'
Haines
5
Warner
77
Wood Sawing
Office
Shed
Ranstead's Wharf
Logs 10'
L. T. Ranstead Wharf
Scattered Lumber
Lumber Pile 15'
Lumber Pile 10'
Lumber 10'
Slip
0
74
75
Bayard
Swindell Brothers Ware Ho's
Mould Room
Office
1
Swindell Bros.- Glass M'frs.-
2
Operated Night & Day.-
Night and Sunday Watchman,
Electric Clock, 2 Stations, Hourly Rounds
Power and Heat: Steam. - Fuel: Coal. -
Lights: Gas. - Pails of Water Throughout.
Boiler No.
Coal Bin
Green House
Smoked Glass
Storage
Acid Room
Furnace
Glory Holes
Packing
Blksm.
Shed
Scattered Lumber
Logs
Haines
Ridgely
Russell
Warner
Storage
Lumber 10'
Hay
Coal Bin
3
Lumber 15'
Slip
Bush
4
Scale of Feet.
50 40 30 20 10 0 50 100 150