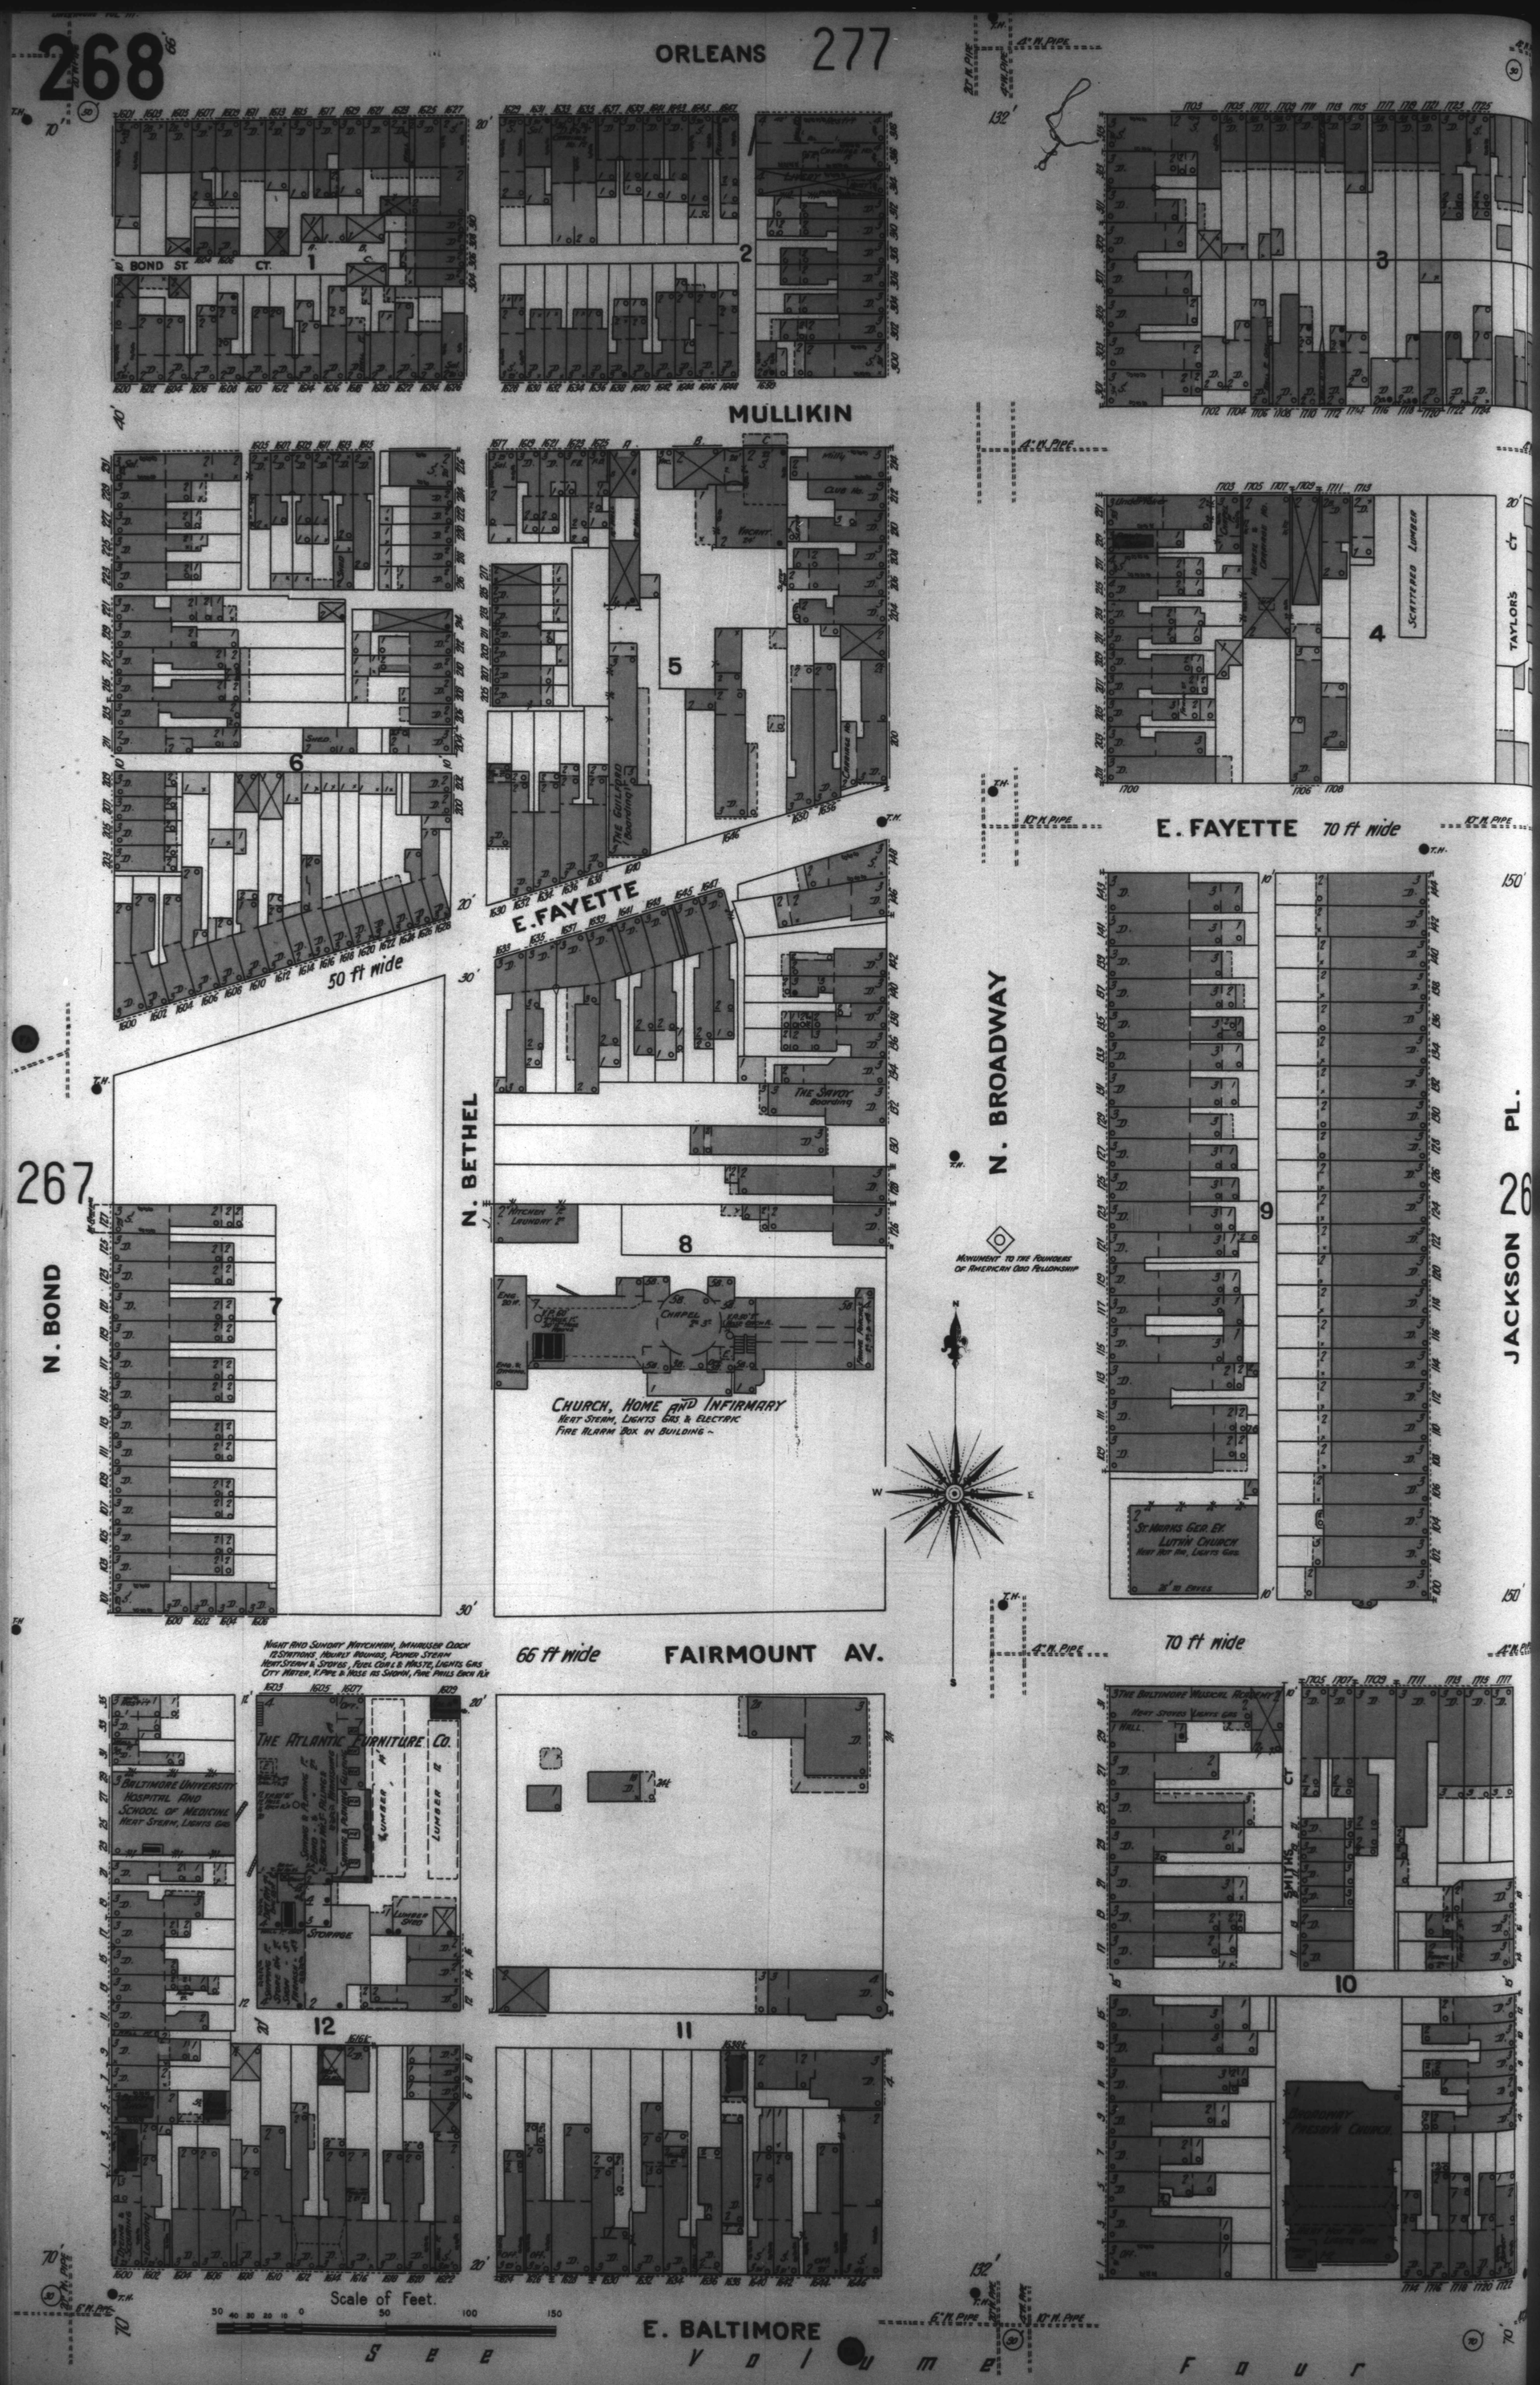
268
ORLEANS
277
BOND ST.
CT.
MULLIKIN
E. FAYETTE
50 ft wide
70 ft wide
N. BETHEL
N. BROADWAY
N. BOND
JACKSON PL.
TAYLOR'S CT
267
CHURCH, HOME AND INFIRMARY
HEAT STEAM, LIGHTS GAS & ELECTRIC
FIRE ALARM BOX IN BUILDING
MONUMENT TO THE FOUNDERS OF AMERICAN ODD FELLOWSHIP
ST. MARKS GER. EV. LUTHN CHURCH
HEAT HOT AIR, LIGHTS GAS
THE ATLANTIC FURNITURE CO.
BALTIMORE UNIVERSITY HOSPITAL AND SCHOOL OF MEDICINE
HEAT STEAM, LIGHTS GAS
THE BALTIMORE MUSICAL ACADEMY
BROADWAY PRESBYN CHURCH
66 ft wide
FAIRMOUNT AV.
E. BALTIMORE
Scale of Feet.
SEE VOLUME FOUR