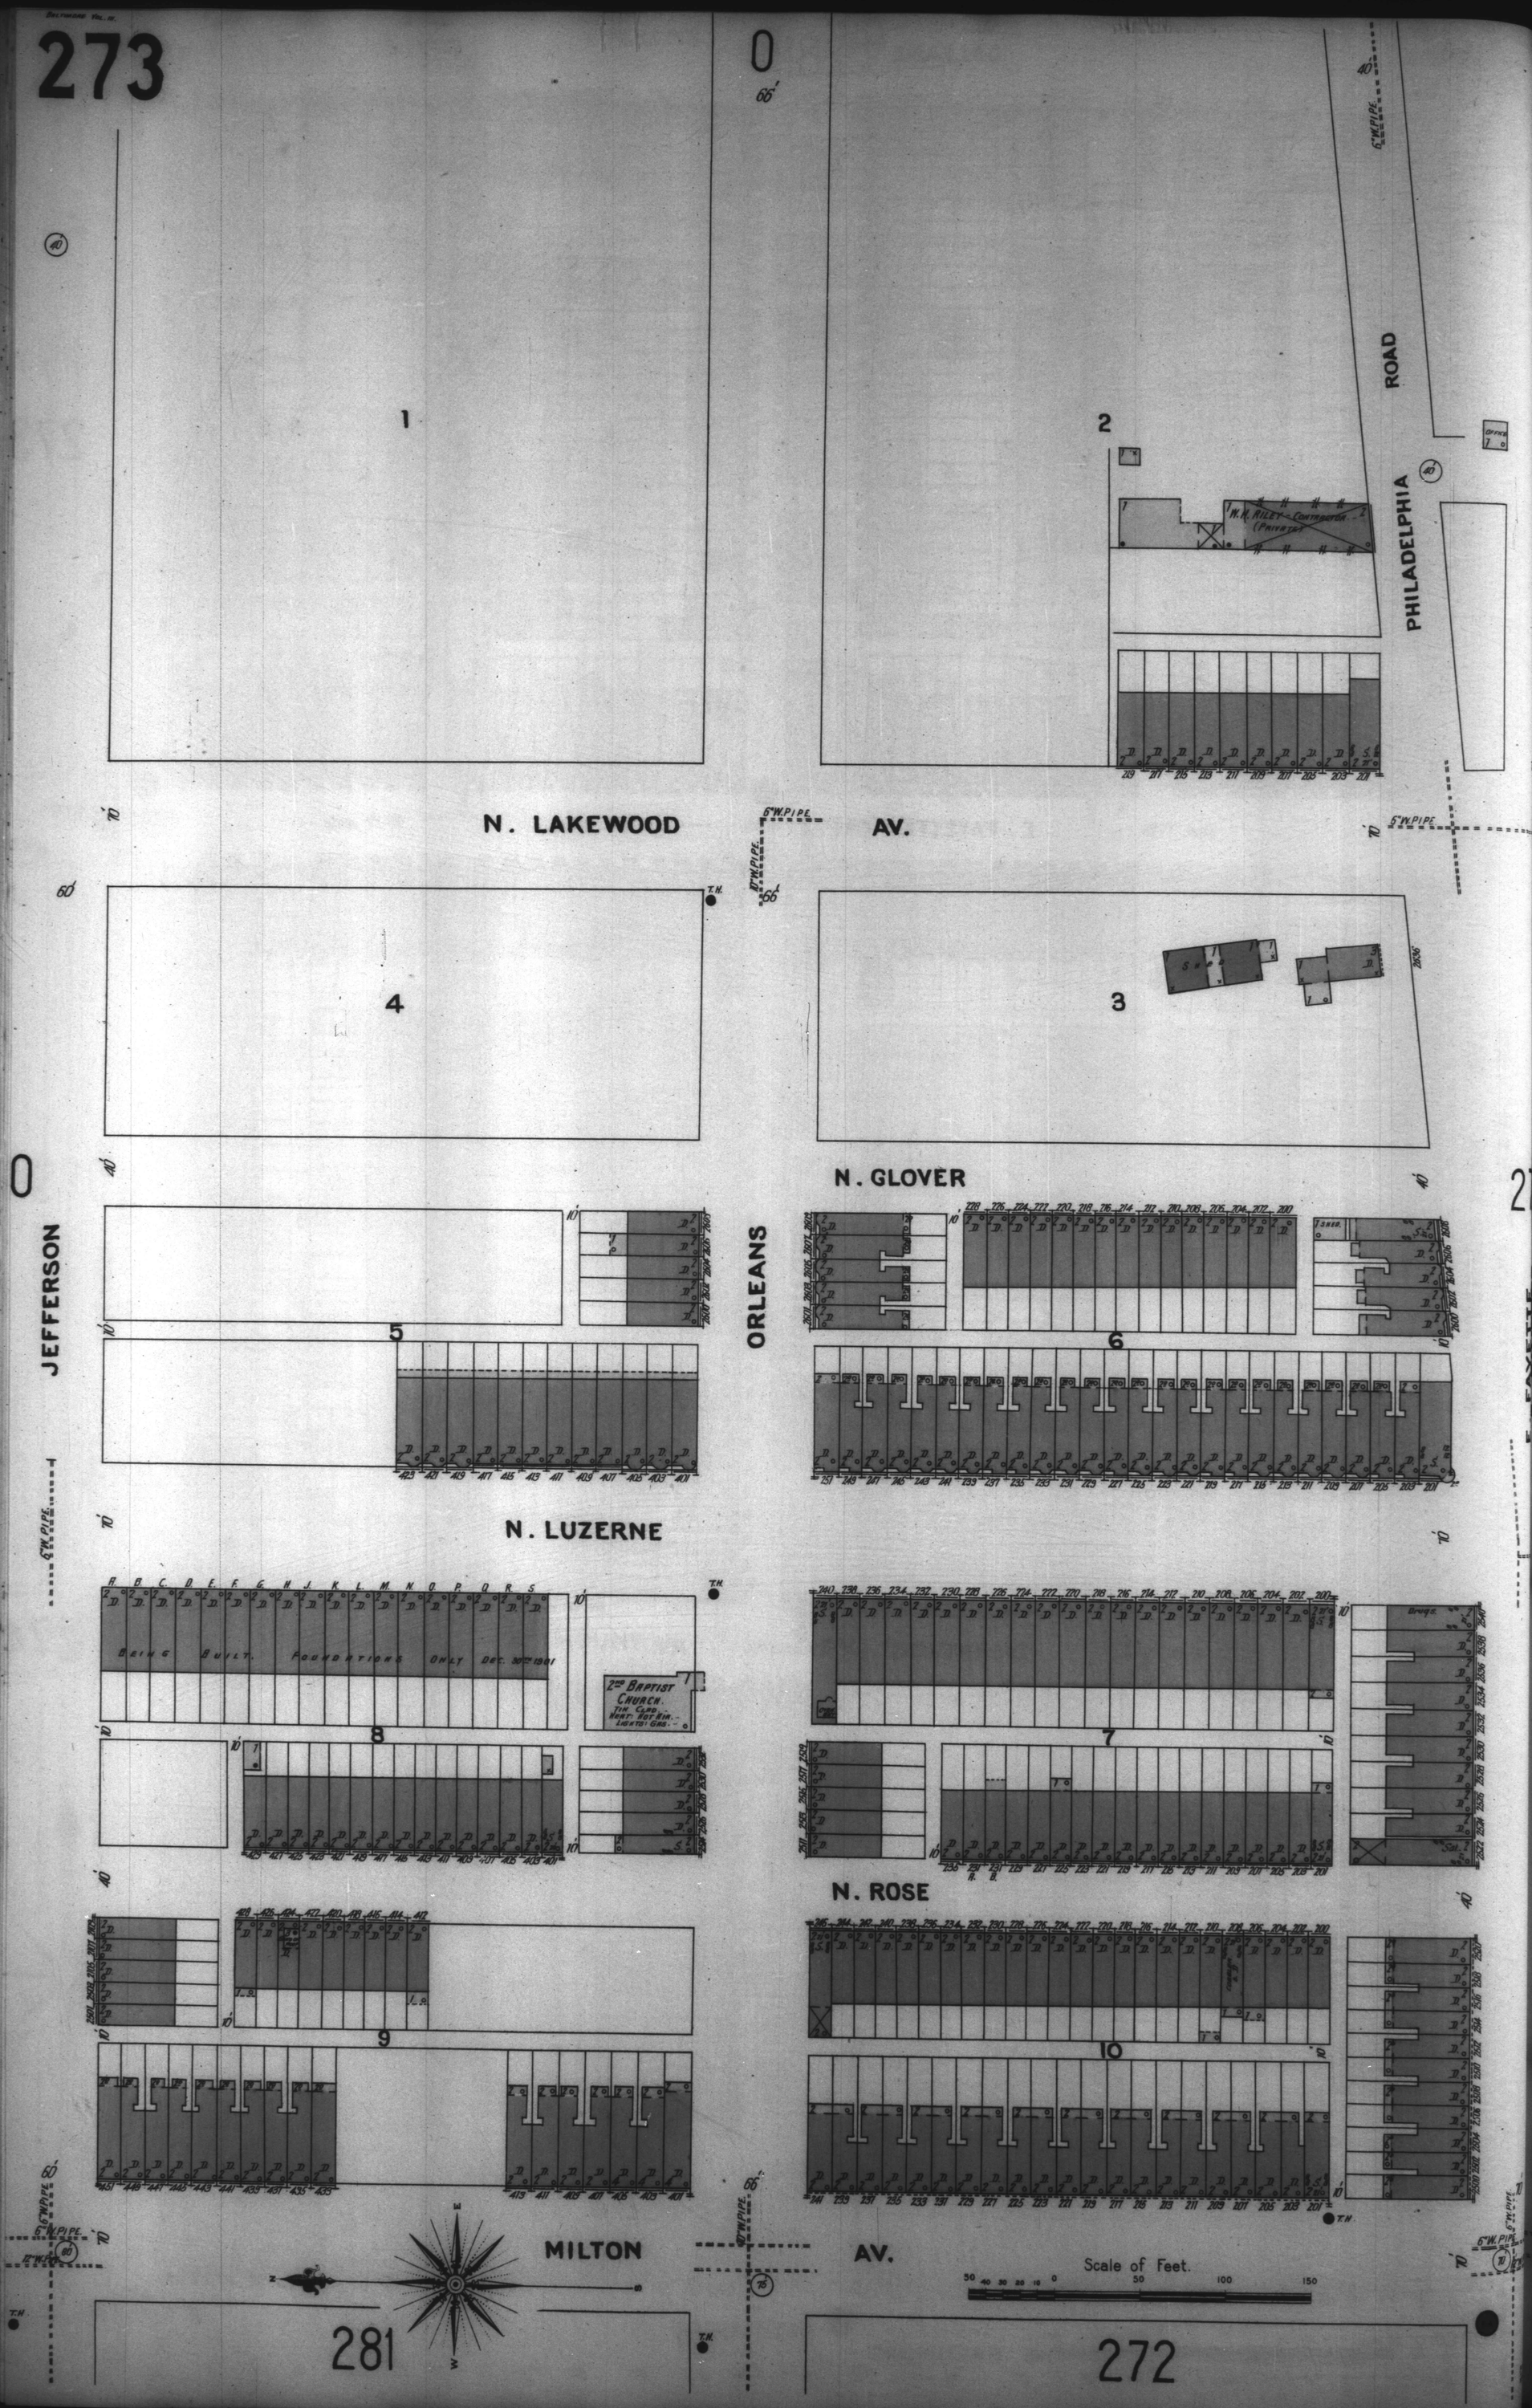
273
0
1
2
W. K. Riley - Contractor. (Private)
PHILADELPHIA ROAD
N. LAKEWOOD AV.
3
4
N. GLOVER
JEFFERSON
ORLEANS
5
6
N. LUZERNE
Being Built. Foundations Only Dec. 30th 1901
2nd Baptist Church
7
8
N. ROSE
9
10
MILTON AV.
Scale of Feet.
281
272
2173
E. FAYETTE