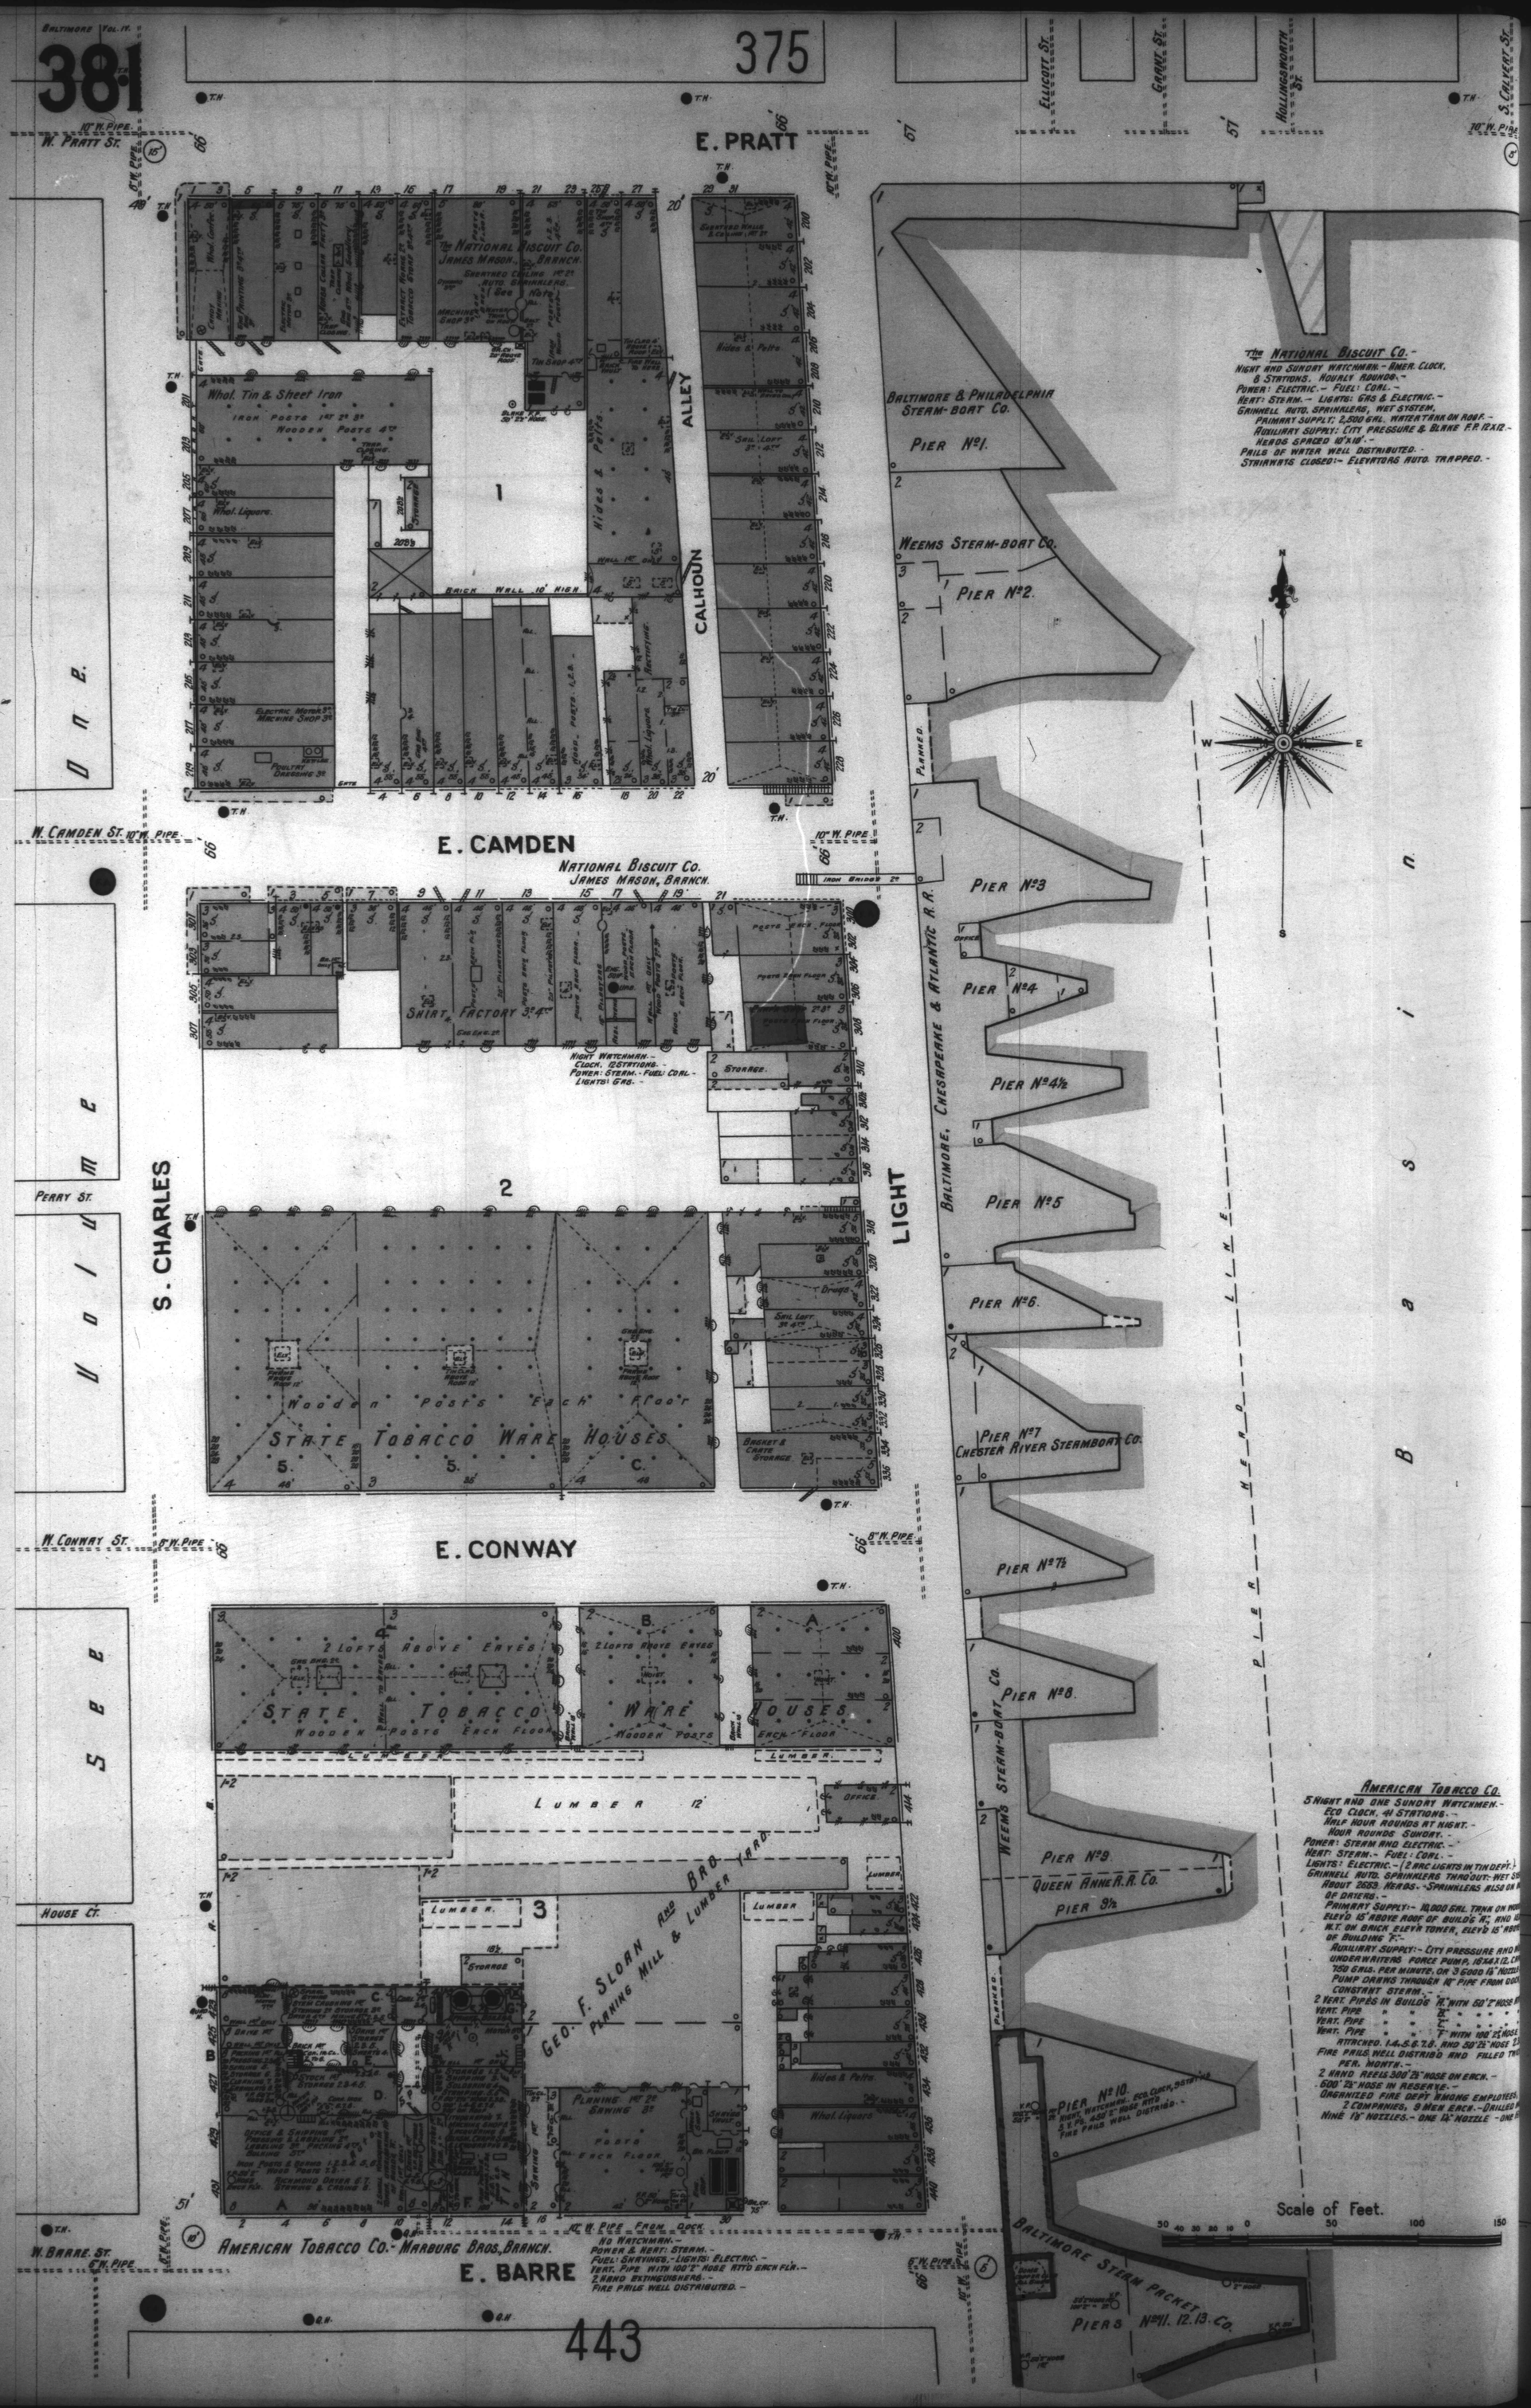
375
E. PRATT
W. PRATT ST.
ELLICOTT ST.
GARRY ST.
HOLLINGSWORTH ST.
S. CALVERT ST.
ALLEY
CALHOUN
The National Biscuit Co.
James Mason, Branch.
Whol. Tin & Sheet Iron
Iron Posts 1st 2d 3d
Wooden Posts 4th
Whol. Liquors
Hides & Pelts
Brick Wall 10' High
Baltimore & Philadelphia Steam-Boat Co.
Pier No. 1.
Weems Steam-Boat Co.
Pier No. 2.
The National Biscuit Co.-
Night and Sunday Watchman.- Amer. Clock.
8 Stations. Hourly Rounds.-
Power: Electric.- Fuel: Coal.-
Heat: Steam.- Lights: Gas & Electric.-
Grinnell Auto. Sprinklers, Wet System,
Primary Supply: 2,500 Gal. Water Tank on Roof.-
Auxiliary Supply: City Pressure & Blake F.P. 12x12.-
Heads Spaced 10'x10'.-
Pails of Water Well Distributed.-
Stairways Closed:- Elevators Auto. Trapped.-
N
W
E
S
Planked.
Pier No. 3
Pier No. 4
Pier No. 4½
Pier No. 5
Pier No. 6
Pier No. 7
Chester River Steamboat Co.
Pier No. 7½
Baltimore, Chesapeake & Atlantic R.R.
Line
Basin
E. CAMDEN
National Biscuit Co.
James Mason, Branch.
Iron Bridge
Shirt Factory 3d 4th
Night Watchman.-
Clock. 12 Stations.-
Power: Steam.- Fuel: Coal.-
Lights: Gas.-
Storage
Drugs
Sail Loft
Basket & Crate Storage
State Tobacco Ware Houses
Wooden Posts Each Floor
Light
S. Charles
Perry St.
Union
W. Camden St.
W. Conway St.
E. CONWAY
State Tobacco Ware Houses
2 Lofts Above Eaves
Wooden Posts Each Floor
Lumber
Office
House Ct.
Pier No. 8.
Weems Steam-Boat Co.
Pier No. 9.
Queen Anne R.R. Co.
Pier 9½
Planked.
Pier No. 10.
Baltimore Steam Packet Co.
Piers No. 11. 12. 13.
American Tobacco Co.
5 Night and One Sundry Watchmen.-
Eco Clock. 41 Stations.-
Half Hour Rounds at Night.-
Hour Rounds Sundry.-
Power: Steam and Electric.-
Heat: Steam.- Fuel: Coal.-
Lights: Electric.- (2 arc lights in tin dept.)
Grinnell Auto. Sprinklers throughout: Wet System
About 2653 Heads.- Sprinklers also on roof of Driers.-
Primary Supply:- 10,000 Gal. Tank on roof elev'd 15' above roof of build'g "K", and 5000 W.T. on brick elev'd tower, elev'd 15' above roof of building "F".-
Auxiliary Supply:- City pressure and Underwriters force pump, 18x8x12. Capacity 750 Gals. per minute, or 3 6000 1⅛" Nozzles.
Pump draws through 10" pipe from dock constant steam.-
2 Vert. Pipes in build'g "K" with 50' 2" hose
Vert. Pipe " " 2" " " " "
Vert. Pipe " " 2" " " " "
Vert. Pipe " " 2" with 100' 2½" hose
Attached. 1.4.5.6.7.8. and 50' 2½" hose 2
Fire pails well distrib'd and filled twice per month.-
2 Hand Reels 300' 2½" hose on each.-
600' 2½" hose in reserve.-
Organized Fire Dep't among employees.
2 Companies, 9 men each.- Drilled
Nine 1⅛" nozzles.- One 1¼" nozzle - One
Scale of Feet.
50 40 30 20 10 0 50 100 150
E. BARRE
W. Barre St.
House Ct.
Lumber 12'
Lumber
Office
Geo. F. Sloan and Bro. Planing Mill & Lumber Yard.
Planing 1st 2d Sawing 3d
Posts Each Floor
Hides & Pelts
Whol. Liquors
American Tobacco Co.- Marburg Bros., Branch.
No Watchman.-
Power & Heat: Steam.-
Fuel: Shavings.- Lights: Electric.-
Vert. Pipe with 100' 2" hose att'd each flr.-
2 Hand Extinguishers.-
Fire pails well distributed.-
443