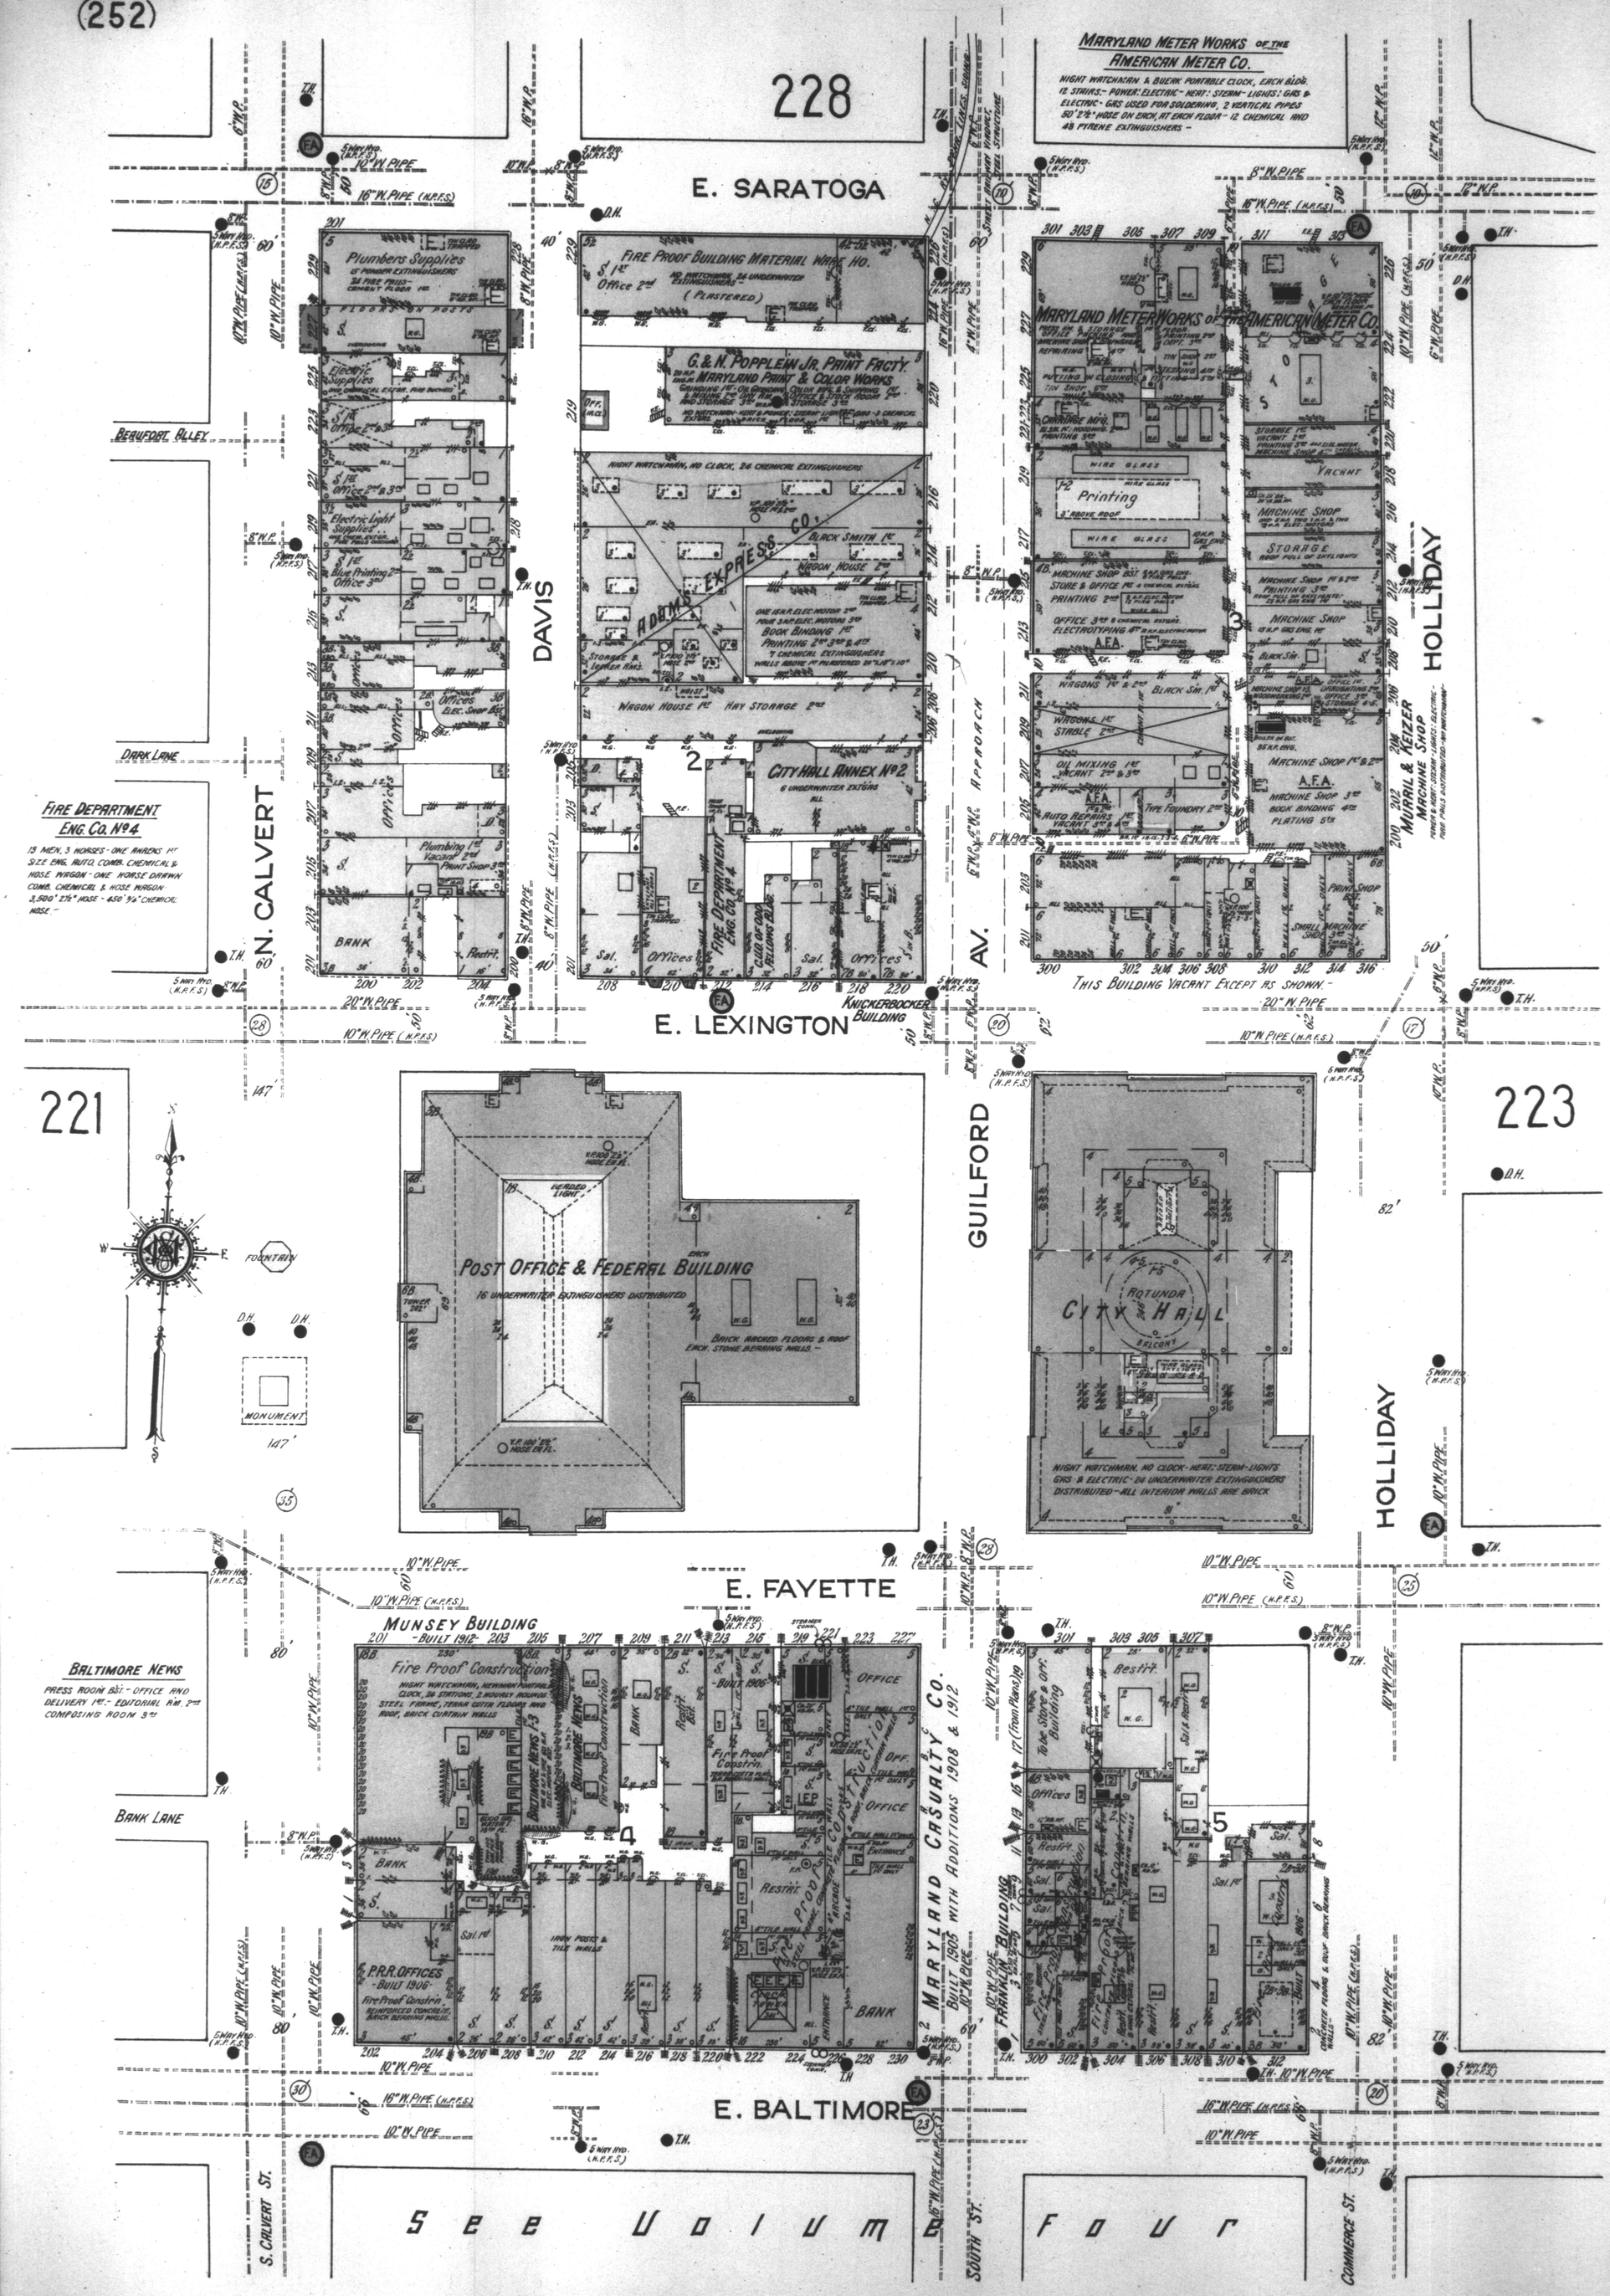
228
E. SARATOGA
MARYLAND METER WORKS OF THE AMERICAN METER CO.
NIGHT WATCHMAN & BUERK PORTABLE CLOCK, EACH BLDG. 12 STATIONS:- POWER: ELECTRIC - HEAT: STEAM - LIGHTS: GAS & ELECTRIC - GAS USED FOR SOLDERING, 2 VERTICAL PIPES 50' 2½" HOSE ON EACH, AT EACH FLOOR - 12 CHEMICAL AND 48 PYRENE EXTINGUISHERS -
Plumbers Supplies
Electric Supplies
Electric Light Supplies
Blue Printing
Offices
Plumbing
Paint Shop
BANK
Rest't.
BEAUFORT ALLEY
DARK LANE
N. CALVERT
DAVIS
FIRE PROOF BUILDING MATERIAL WARE HO.
G. & N. POPPLEIN JR. PAINT FACTY.
MARYLAND PAINT & COLOR WORKS
NIGHT WATCHMAN, NO CLOCK, 24 CHEMICAL EXTINGUISHERS
ADAMS EXPRESS CO.
BLACK SMITH 1st
WAGON HOUSE 2nd
WAGON HOUSE 1st HAY STORAGE 2nd
CITY HALL ANNEX No 2
6 UNDERWRITER EXTGRS
FIRE DEPARTMENT ENG. CO. No 4
CLUB OF OOD FELLOWS BLDG.
Sal.
Offices
KNICKERBOCKER BUILDING
E. LEXINGTON
APPROACH
AV.
Printing
WIRE GLASS
MACHINE SHOP
STORAGE
VACANT
WAGONS
STABLE
OIL MIXING
TYPE FOUNDRY
AUTO REPAIRS
PAINT SHOP
SMALL MACHINE SHOPS
THIS BUILDING VACANT EXCEPT AS SHOWN.-
MURRAIL & KEIZER MACHINE SHOP
HOLLIDAY
FIRE DEPARTMENT ENG. CO. No 4
13 MEN, 3 HORSES - ONE AHRENS 1st SIZE ENG. AUTO. COMB. CHEMICAL & HOSE WAGON - ONE HORSE DRAWN COMB. CHEMICAL & HOSE WAGON 3,500' 2½" HOSE - 450' ¾" CHEMICAL HOSE.-
221
223
POST OFFICE & FEDERAL BUILDING
16 UNDERWRITER EXTINGUISHERS DISTRIBUTED
BRICK ARCHED FLOORS & ROOF EACH. STONE BEARING WALLS.-
FOUNTAIN
MONUMENT
GUILFORD
CITY HALL
ROTUNDA
BALCONY
NIGHT WATCHMAN, NO CLOCK - HEAT: STEAM - LIGHTS GAS & ELECTRIC - 24 UNDERWRITER EXTINGUISHERS DISTRIBUTED - ALL INTERIOR WALLS ARE BRICK
E. FAYETTE
MUNSEY BUILDING
-BUILT 1912-
Fire Proof Construction
NIGHT WATCHMAN, NEWMAN PORTABLE CLOCK, 24 STATIONS, 2 HOURLY ROUNDS. STEEL FRAME, TERRA COTTA FLOORS AND ROOF, BRICK CURTAIN WALLS
BALTIMORE NEWS
BANK
P.R.R. OFFICES
-BUILT 1906-
Fire Proof Constrn.
REINFORCED CONCRETE, BRICK BEARING WALLS.
Rest't.
Office
BANK
MARYLAND CASUALTY CO.
BUILT 1905 WITH ADDITIONS 1908 & 1912
BALTIMORE NEWS
PRESS ROOM B'S'T - OFFICE AND DELIVERY 1st - EDITORIAL RM. 2nd COMPOSING ROOM 3rd
BANK LANE
E. BALTIMORE
S. CALVERT ST.
SOUTH ST.
COMMERCE ST.
See Volume Four
MARYLAND CASUALTY BLDG.
NIGHT WATCHMAN, POWER AND HEAT: STEAM - FUEL: COAL - LIGHTS: ELECTRIC I.E.P. ONE 1.25, ONE 50 & ONE 75 K.W. GENERATOR, VERTICAL PIPES AND HOSE AS SHOWN - UNDERWRITER STANDARD DUPLEX F.P. 750 GALS. PER MIN. FIRE PROOF CONSTRUCTION:- EAST PART OF BUILDING BUILT 1908 - WEST PART OF BUILDING & TOWER BUILT 1912
Scale of Feet.
50 40 30 20 10 0 50 100 150