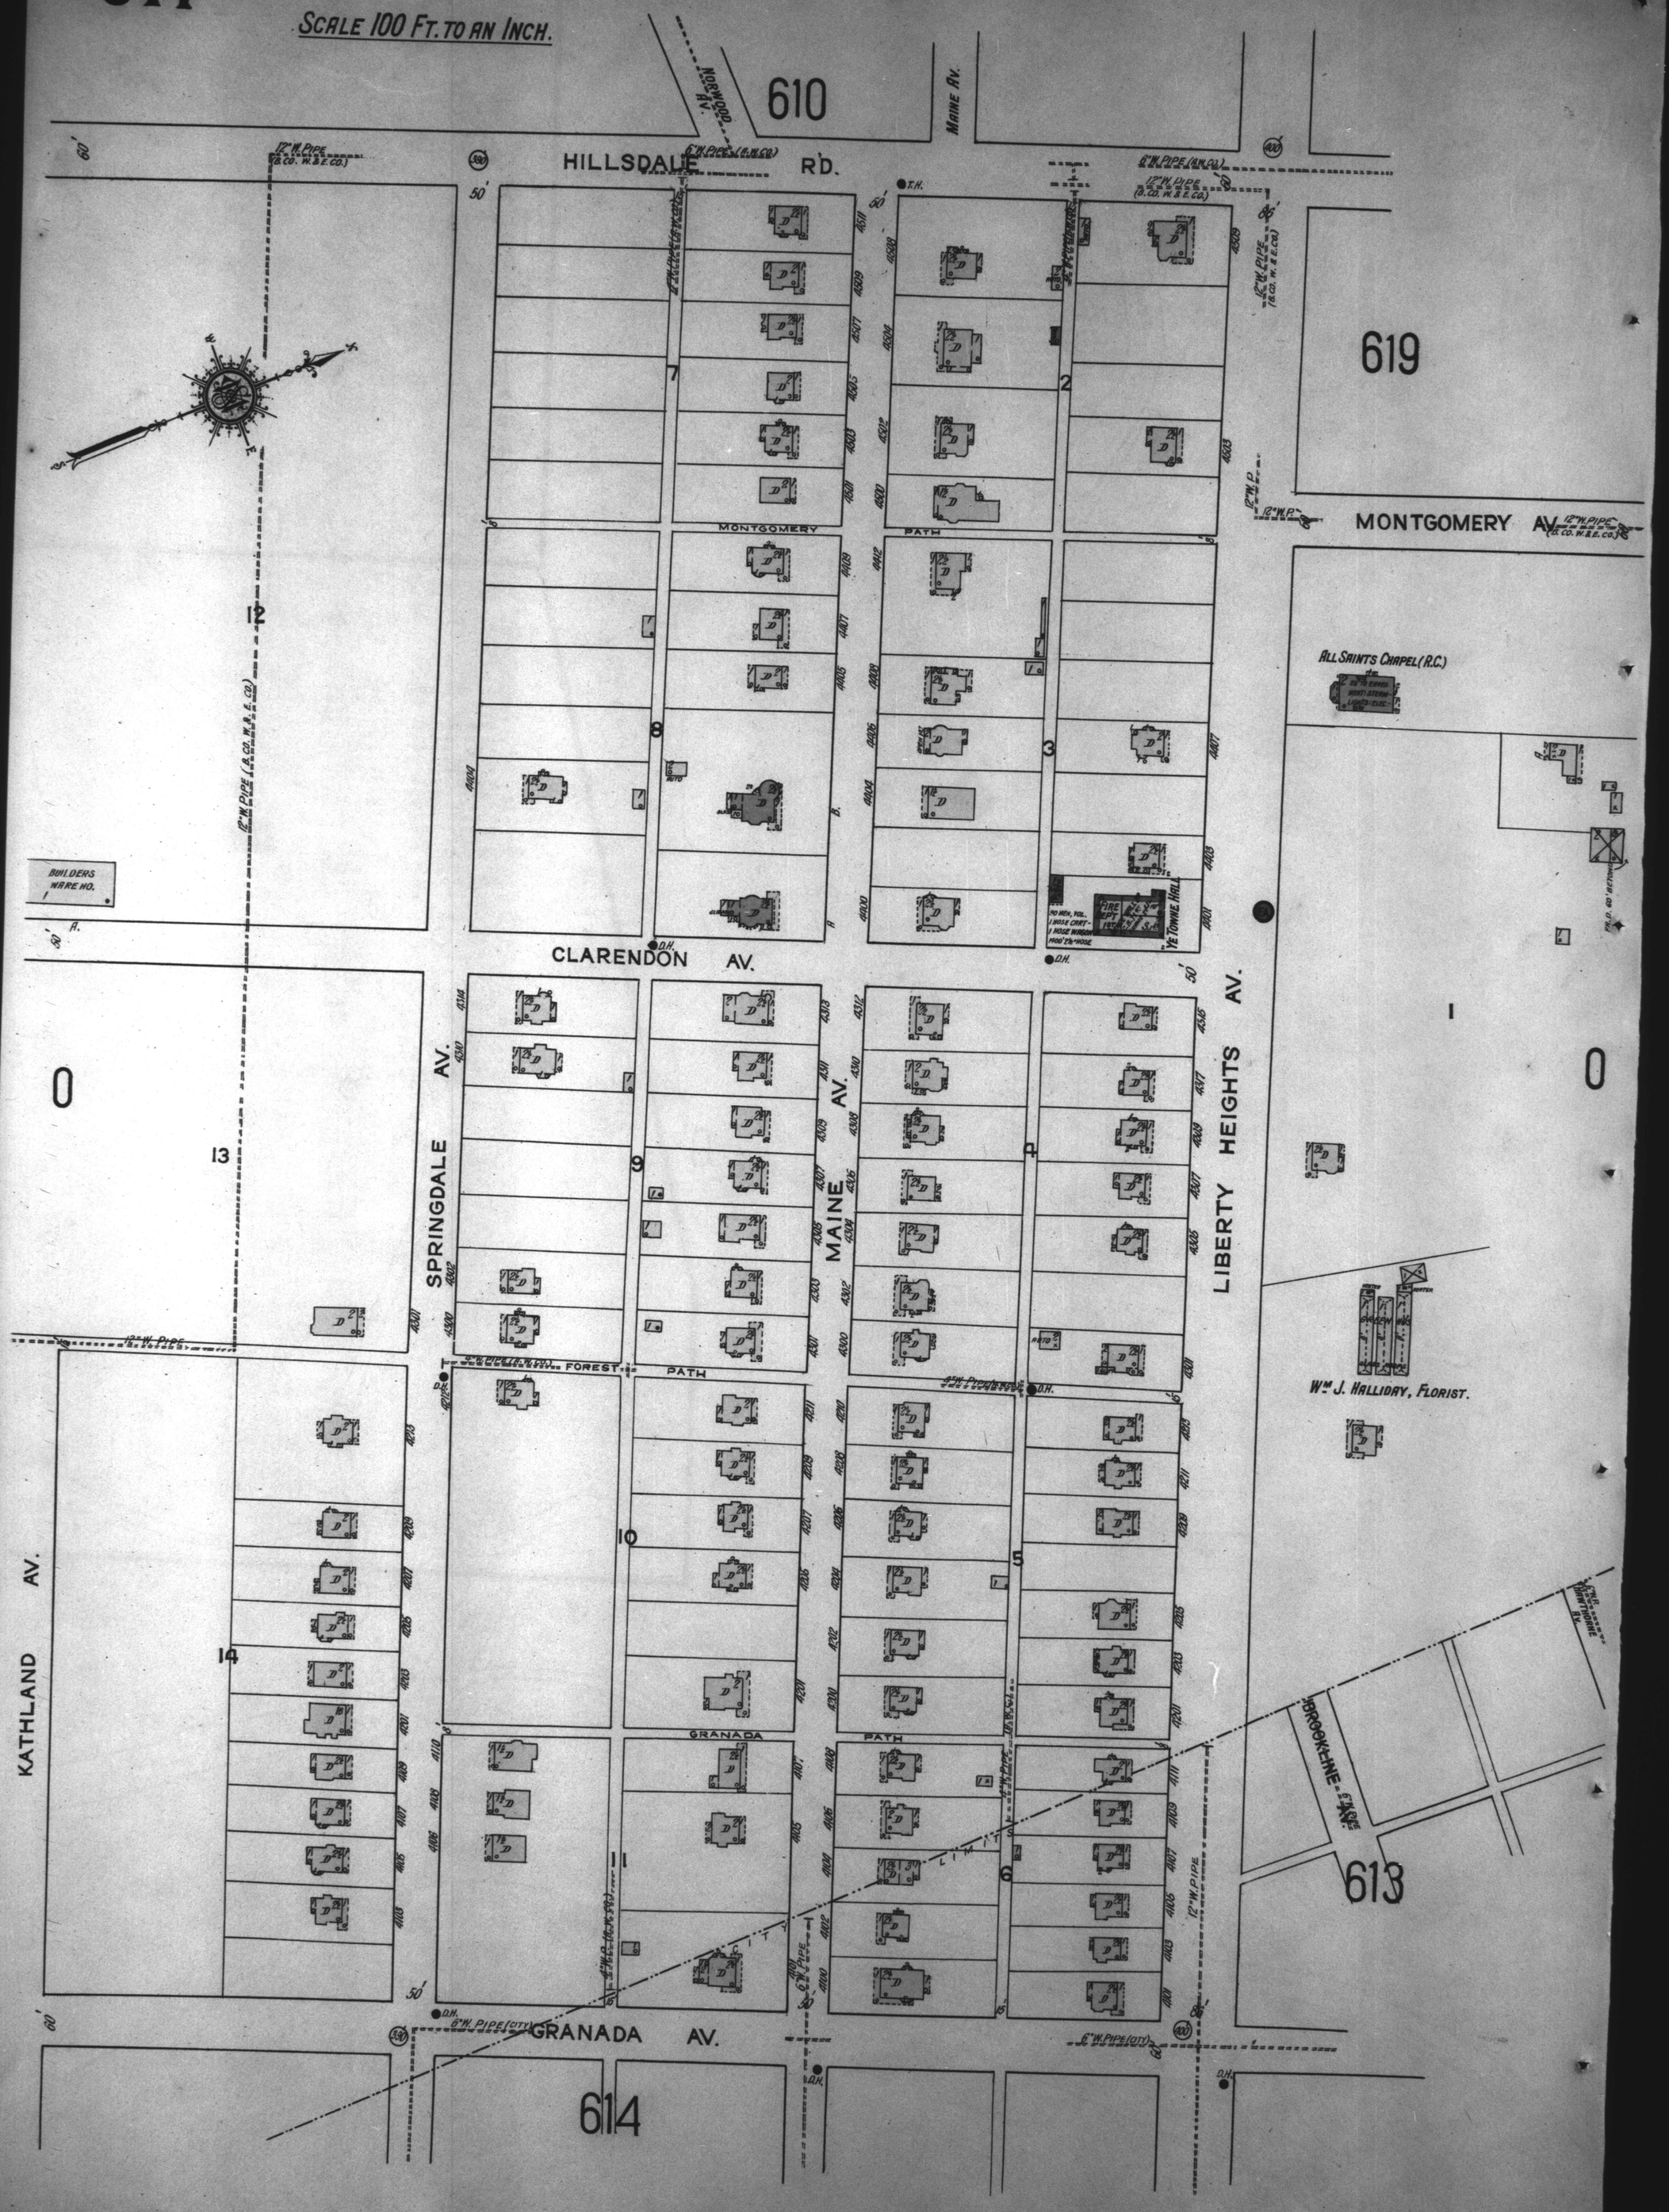SCALE 100 FT. TO AN INCH.