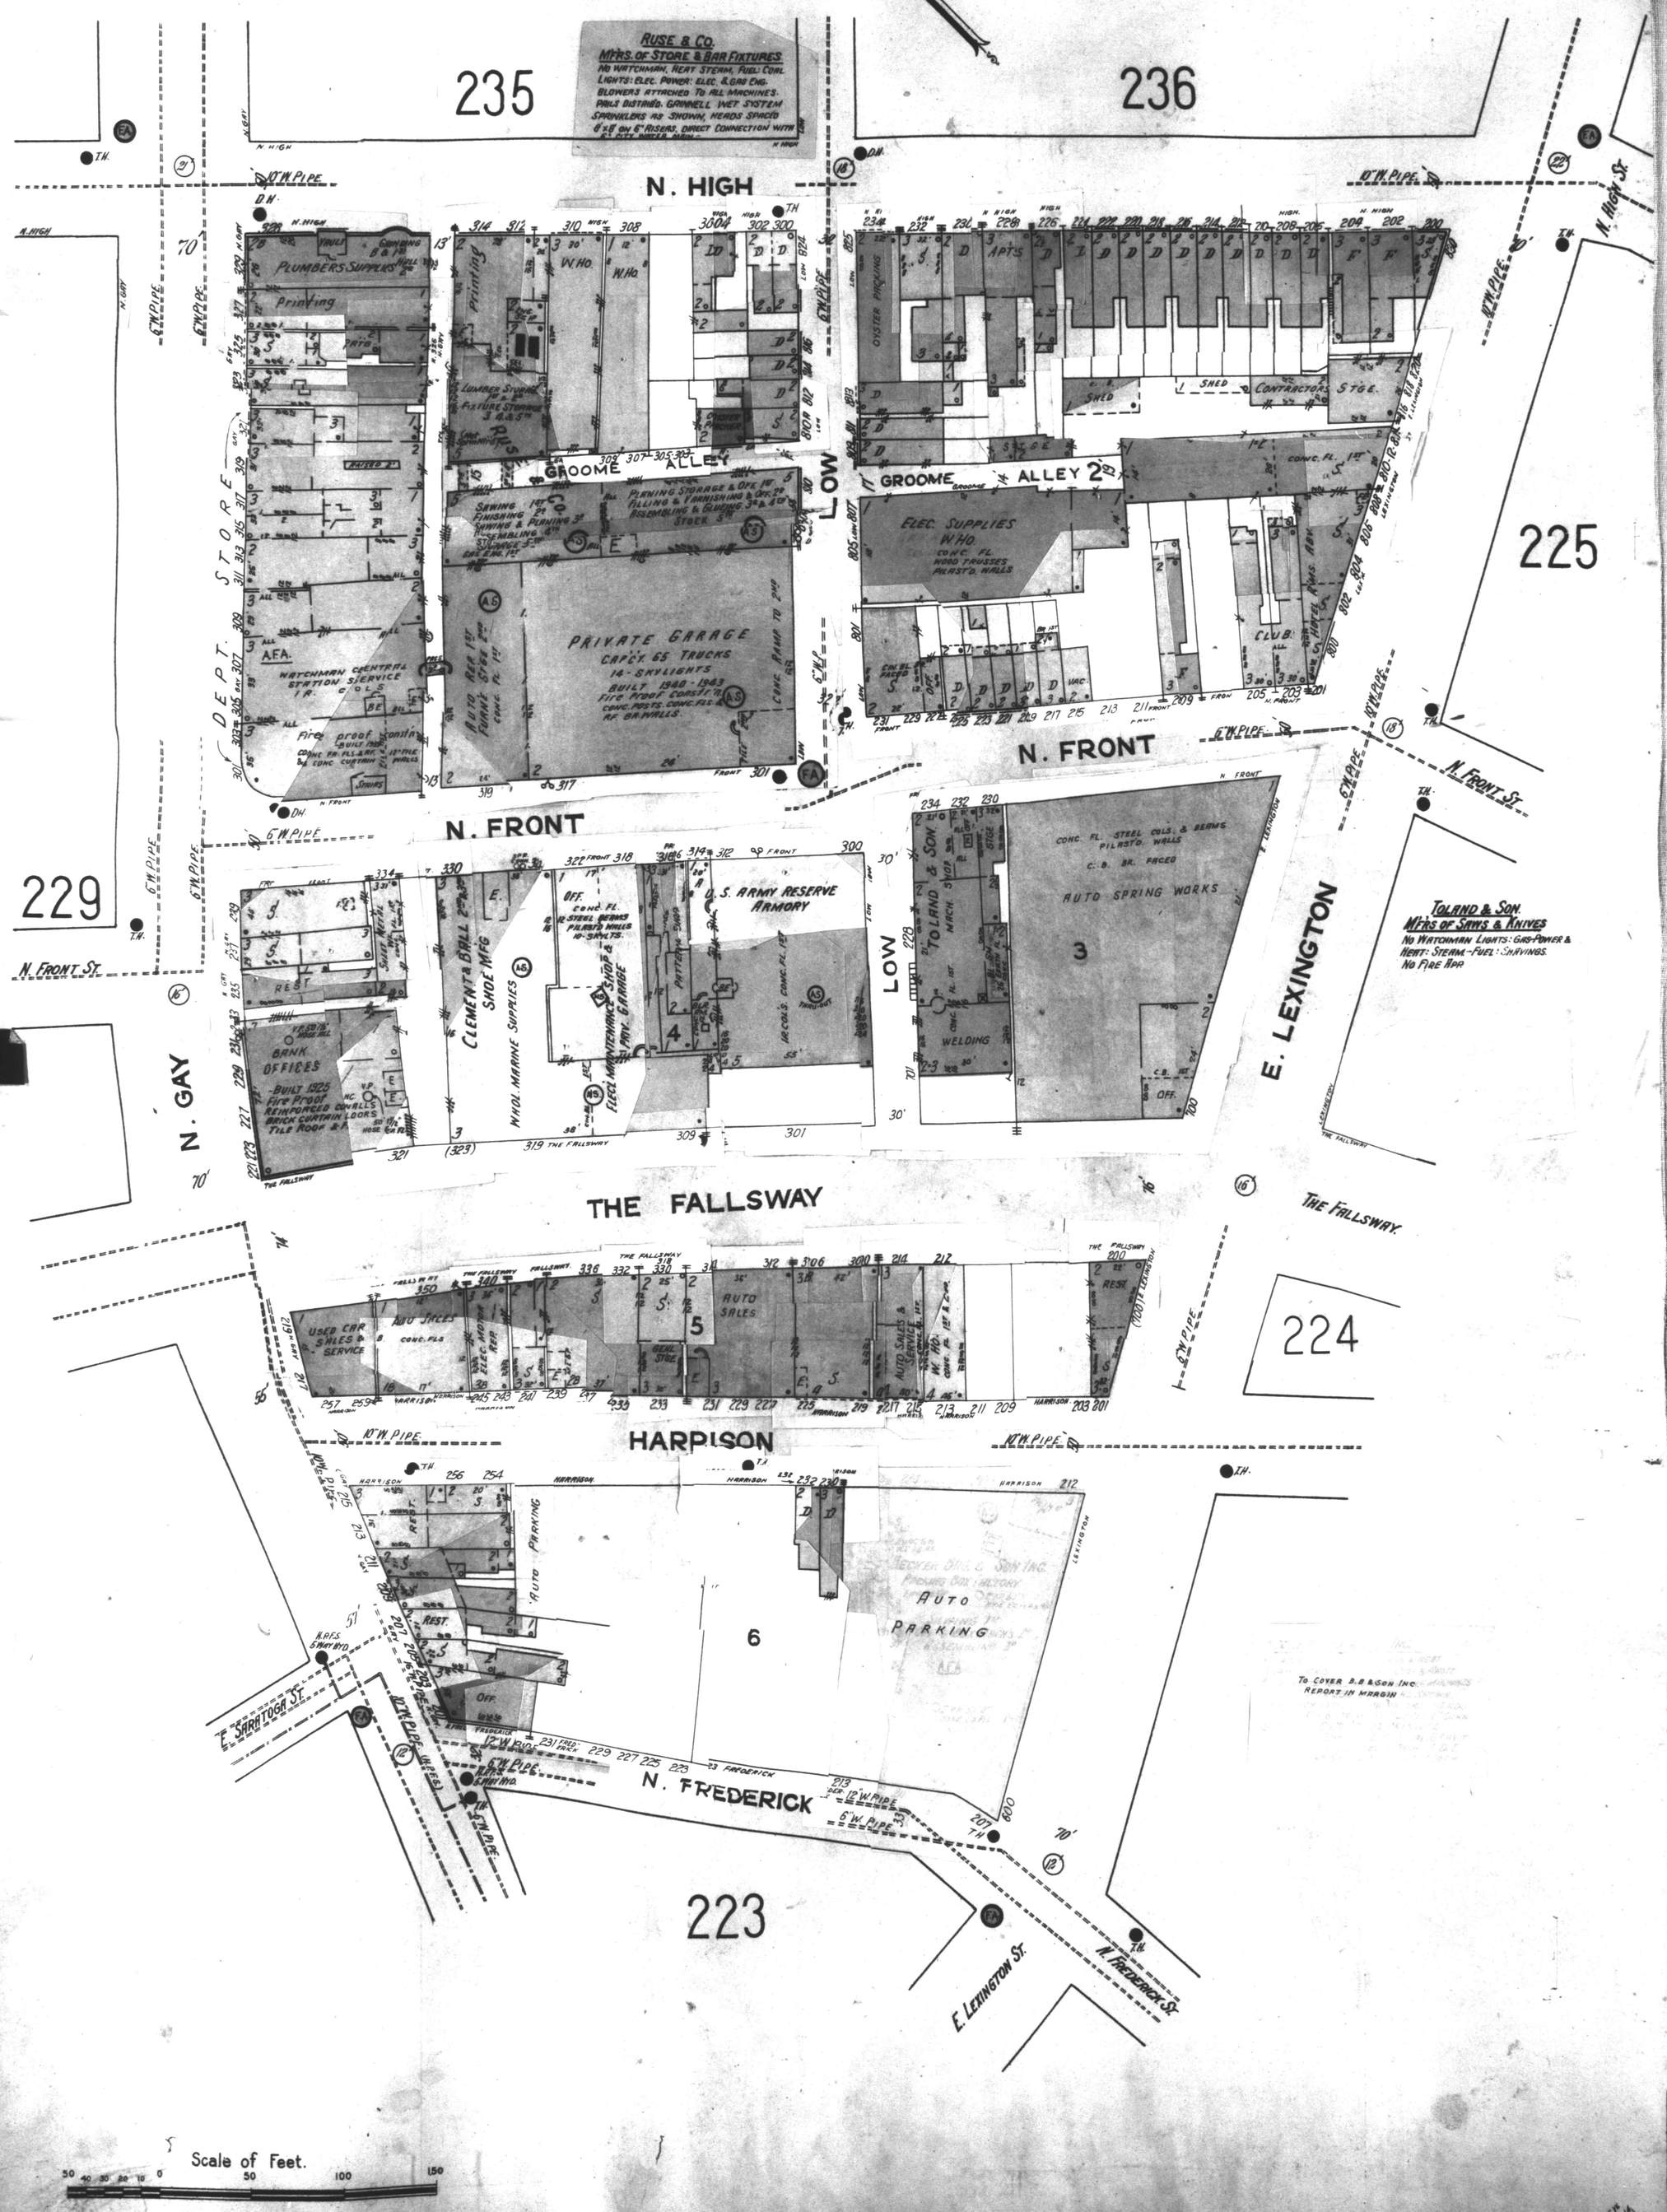
RUSE & CO.
MFRS. OF STORE & BAR FIXTURES
NO WATCHMAN, HEAT STEAM, FUEL: COAL
LIGHTS: ELEC. POWER: ELEC. & GAS ENG.
BLOWERS ATTACHED TO ALL MACHINES.
PAILS DISTRIB'D. GRINNELL WET SYSTEM
SPRINKLERS AS SHOWN, HEADS SPACED
6'x8' ON 6" RISERS, DIRECT CONNECTION WITH
6" CITY WATER MAIN.
235
236
N. HIGH
LOW
GROOME ALLEY
GROOME ALLEY 2ND
PRIVATE GARAGE
CAP'CY 65 TRUCKS
14-SKYLIGHTS
BUILT 1940-1943
FIRE PROOF CONST'N
ELEC. SUPPLIES
W.HO.
CONC. FL.
WOOD TRUSSES
PILAST'D. WALLS
225
N. FRONT
N. FRONT ST.
229
N. GAY
BANK OFFICES
-BUILT 1925
FIRE PROOF
REINFORCED CONC. FL.
BRICK CURTAIN LOORS
TILE ROOF
CLEMENT & BALL SHOE MFG
WHOL. MARINE SUPPLIES
U.S. ARMY RESERVE ARMORY
TOLAND & SON
MACH. SHOP
WELDING
AUTO SPRING WORKS
E. LEXINGTON
TOLAND & SON.
MFRS OF SAWS & KNIVES
NO WATCHMAN LIGHTS: GAS-POWER &
HEAT: STEAM-FUEL: SHAVINGS.
NO FIRE APP.
THE FALLSWAY
224
USED CAR SALES & SERVICE
AUTO SALES
HARRISON
223
AUTO PARKING
E. SARATOGA ST.
N. FREDERICK
E. LEXINGTON ST.
N. FREDERICK ST.
Scale of Feet.