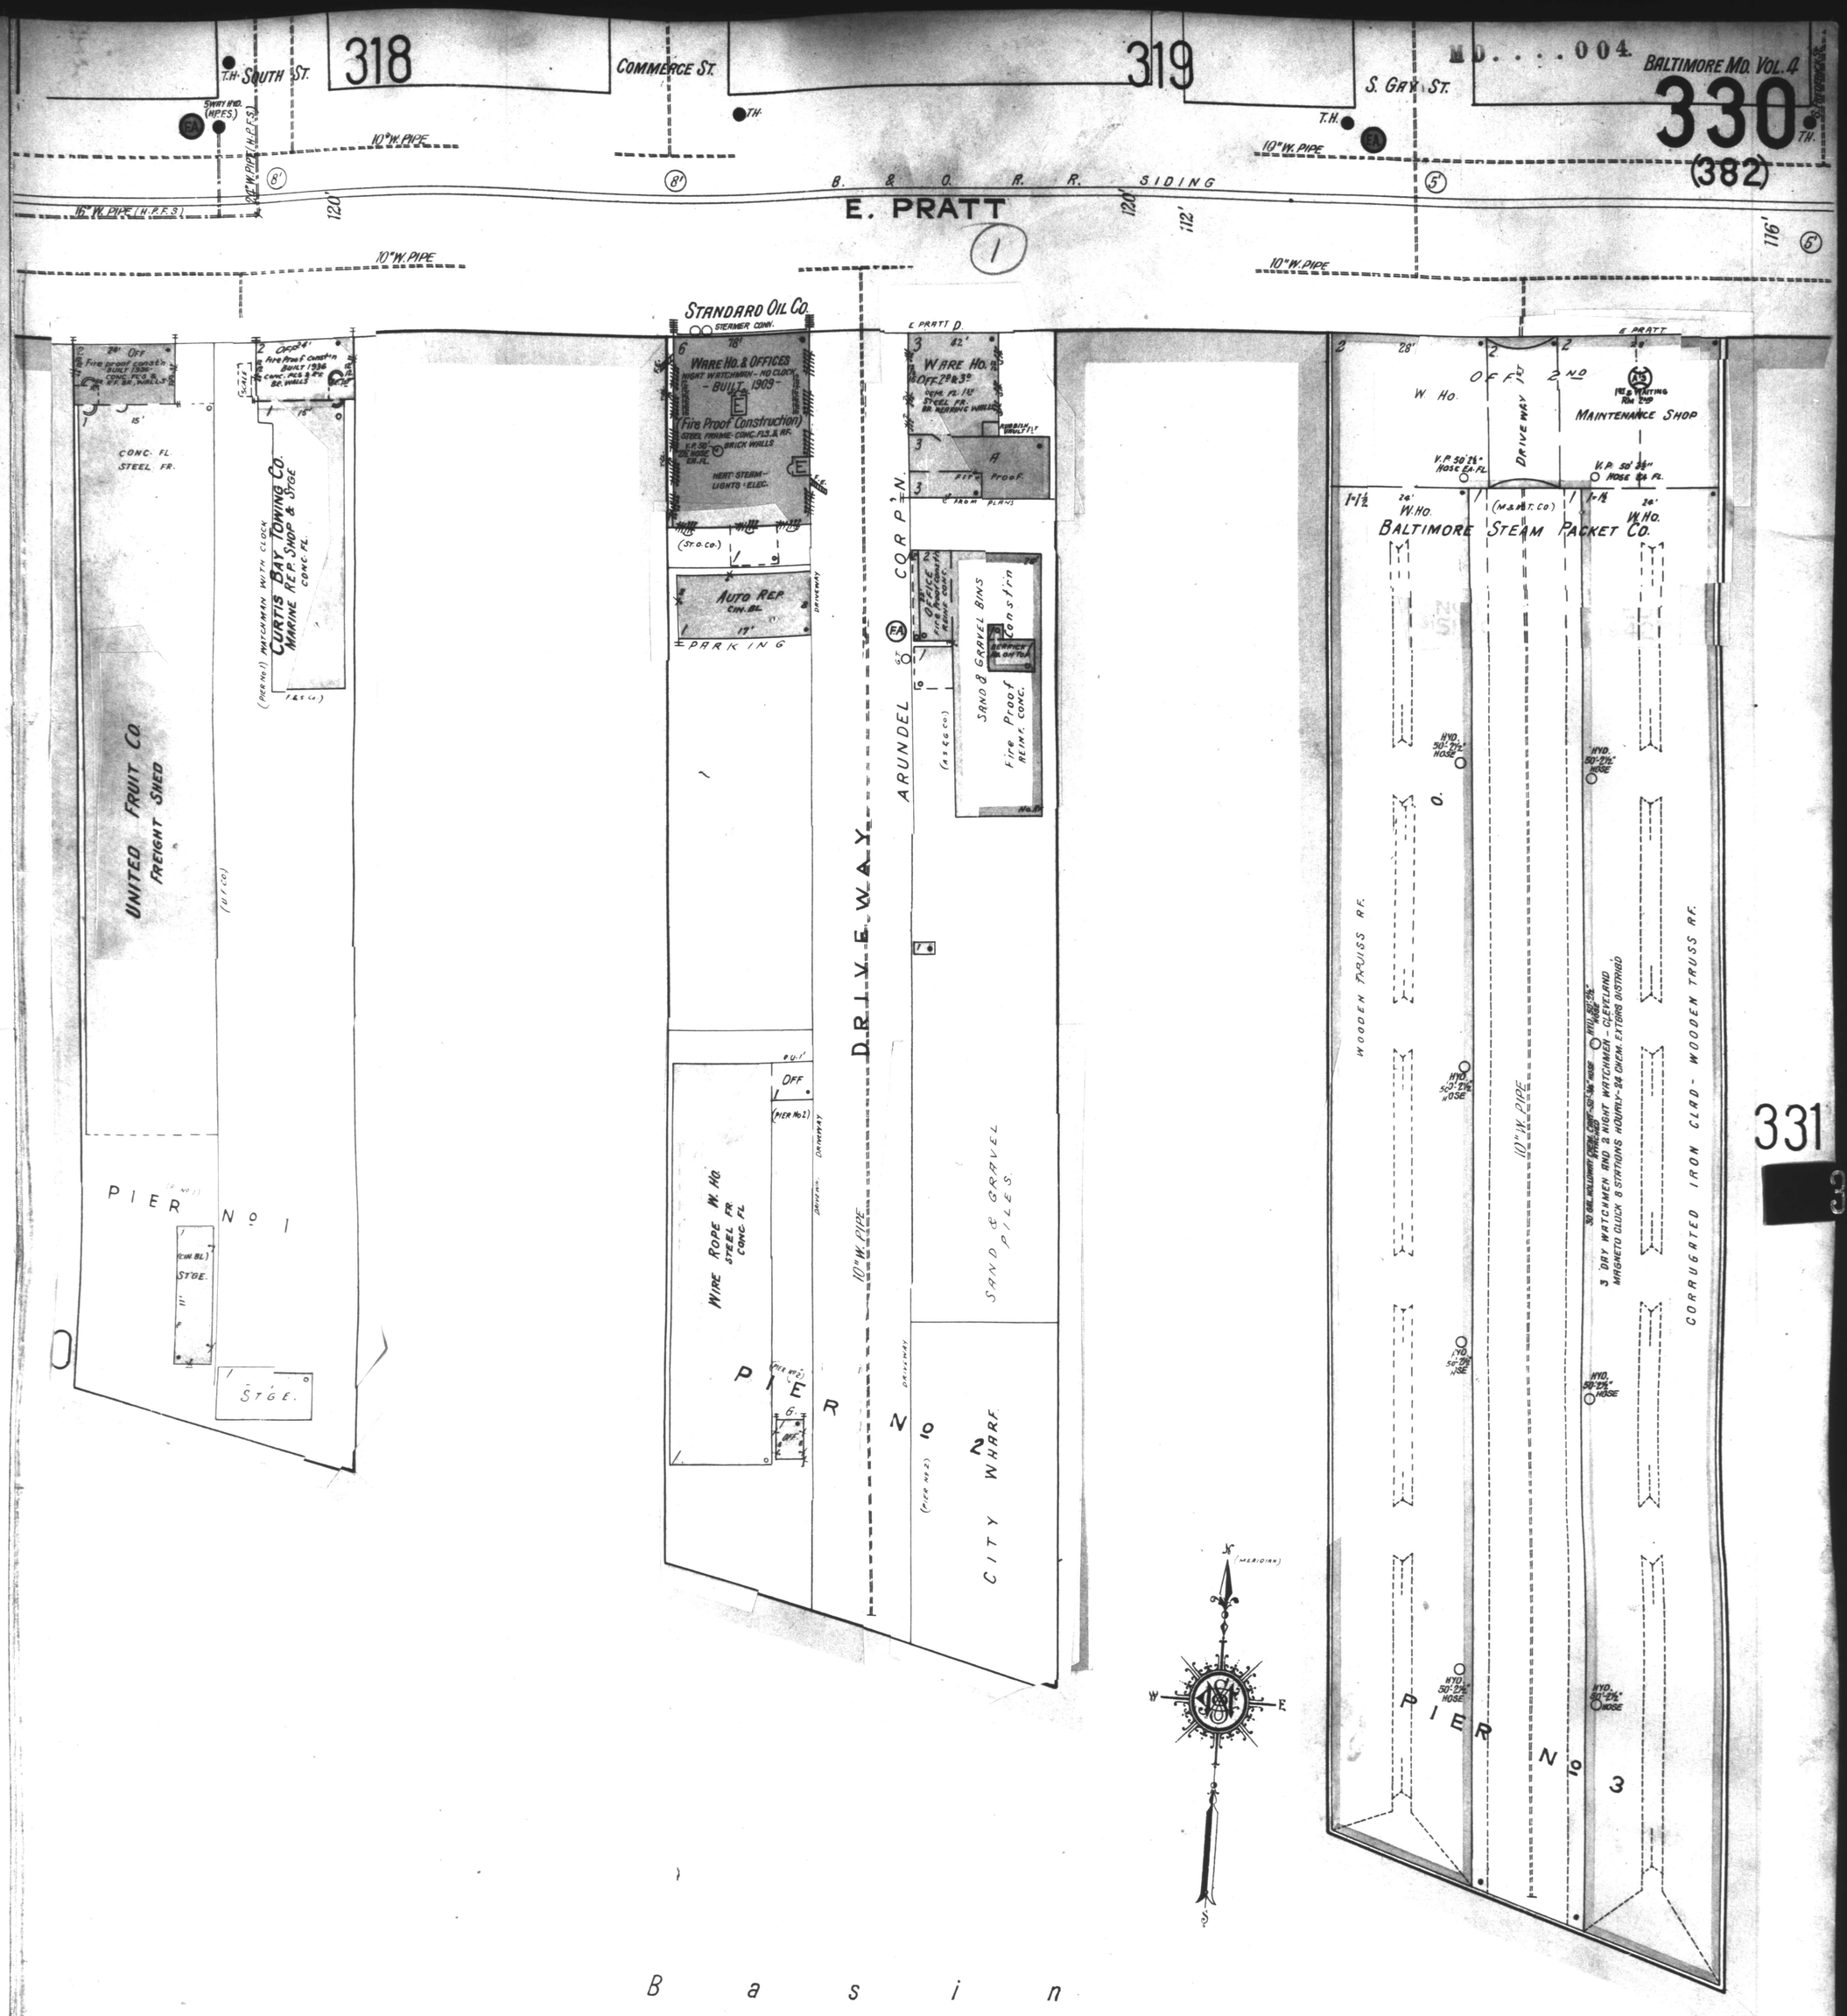
318
319
SOUTH ST.
COMMERCE ST.
S. GAY ST.
T.H.
SWIVEL HYD. (H.P.F.S.)
10" W. PIPE
16" W. PIPE (H.P.F.S.)
B. & O. R. R. SIDING
E. PRATT
STANDARD OIL CO.
STEAMER CONN.
WARE HO. & OFFICES
NIGHT WATCHMAN - NO CLOCK
- BUILT 1909 -
(Fire Proof Construction)
STEEL FRAME - CONC. F.S. & RF.
BRICK WALLS
HEAT - STEAM -
LIGHTS - ELEC.
AUTO REP.
PARKING
DRIVEWAY
CURTIS BAY TOWING CO.
MARINE REP. SHOP & STORE
CONC. FL.
(PIER No. 1) WATCHMAN WITH CLOCK
CONC. FL.
STEEL FR.
UNITED FRUIT CO.
FREIGHT SHED
PIER No. 1
STGE.
WARE HO.
OFF. 2D & 3D
STEEL FR.
BR. NEARING WALLS
Fire Proof
ARUNDEL CORP'N.
OFFICE
SAND & GRAVEL BINS
Fire Proof
REINF. CONC.
DRIVE WAY
WIRE ROPE W. HO.
STEEL FR.
CONC. FL.
(PIER No. 2)
PIER No. 2
SAND & GRAVEL PILES
CITY WHARF
W. HO.
OFF. 1ST & 2ND
MAINTENANCE SHOP
BALTIMORE STEAM PACKET CO.
WOODEN TRUSS R.F.
10" W. PIPE
3 DAY WATCHMEN AND 3 NIGHT WATCHMEN - CLEVELAND
MAGNETO CLOCK 8 STATIONS HOURLY - 24 CHEM. EXTGRS DISTRIBD
CORRUGATED IRON CLAD - WOODEN TRUSS R.F.
PIER No. 3
(MERIDIAN)
Basin
Northwest Branch of Patapsco River
Scale of Feet.
50 40 30 20 10 0 50 100 150