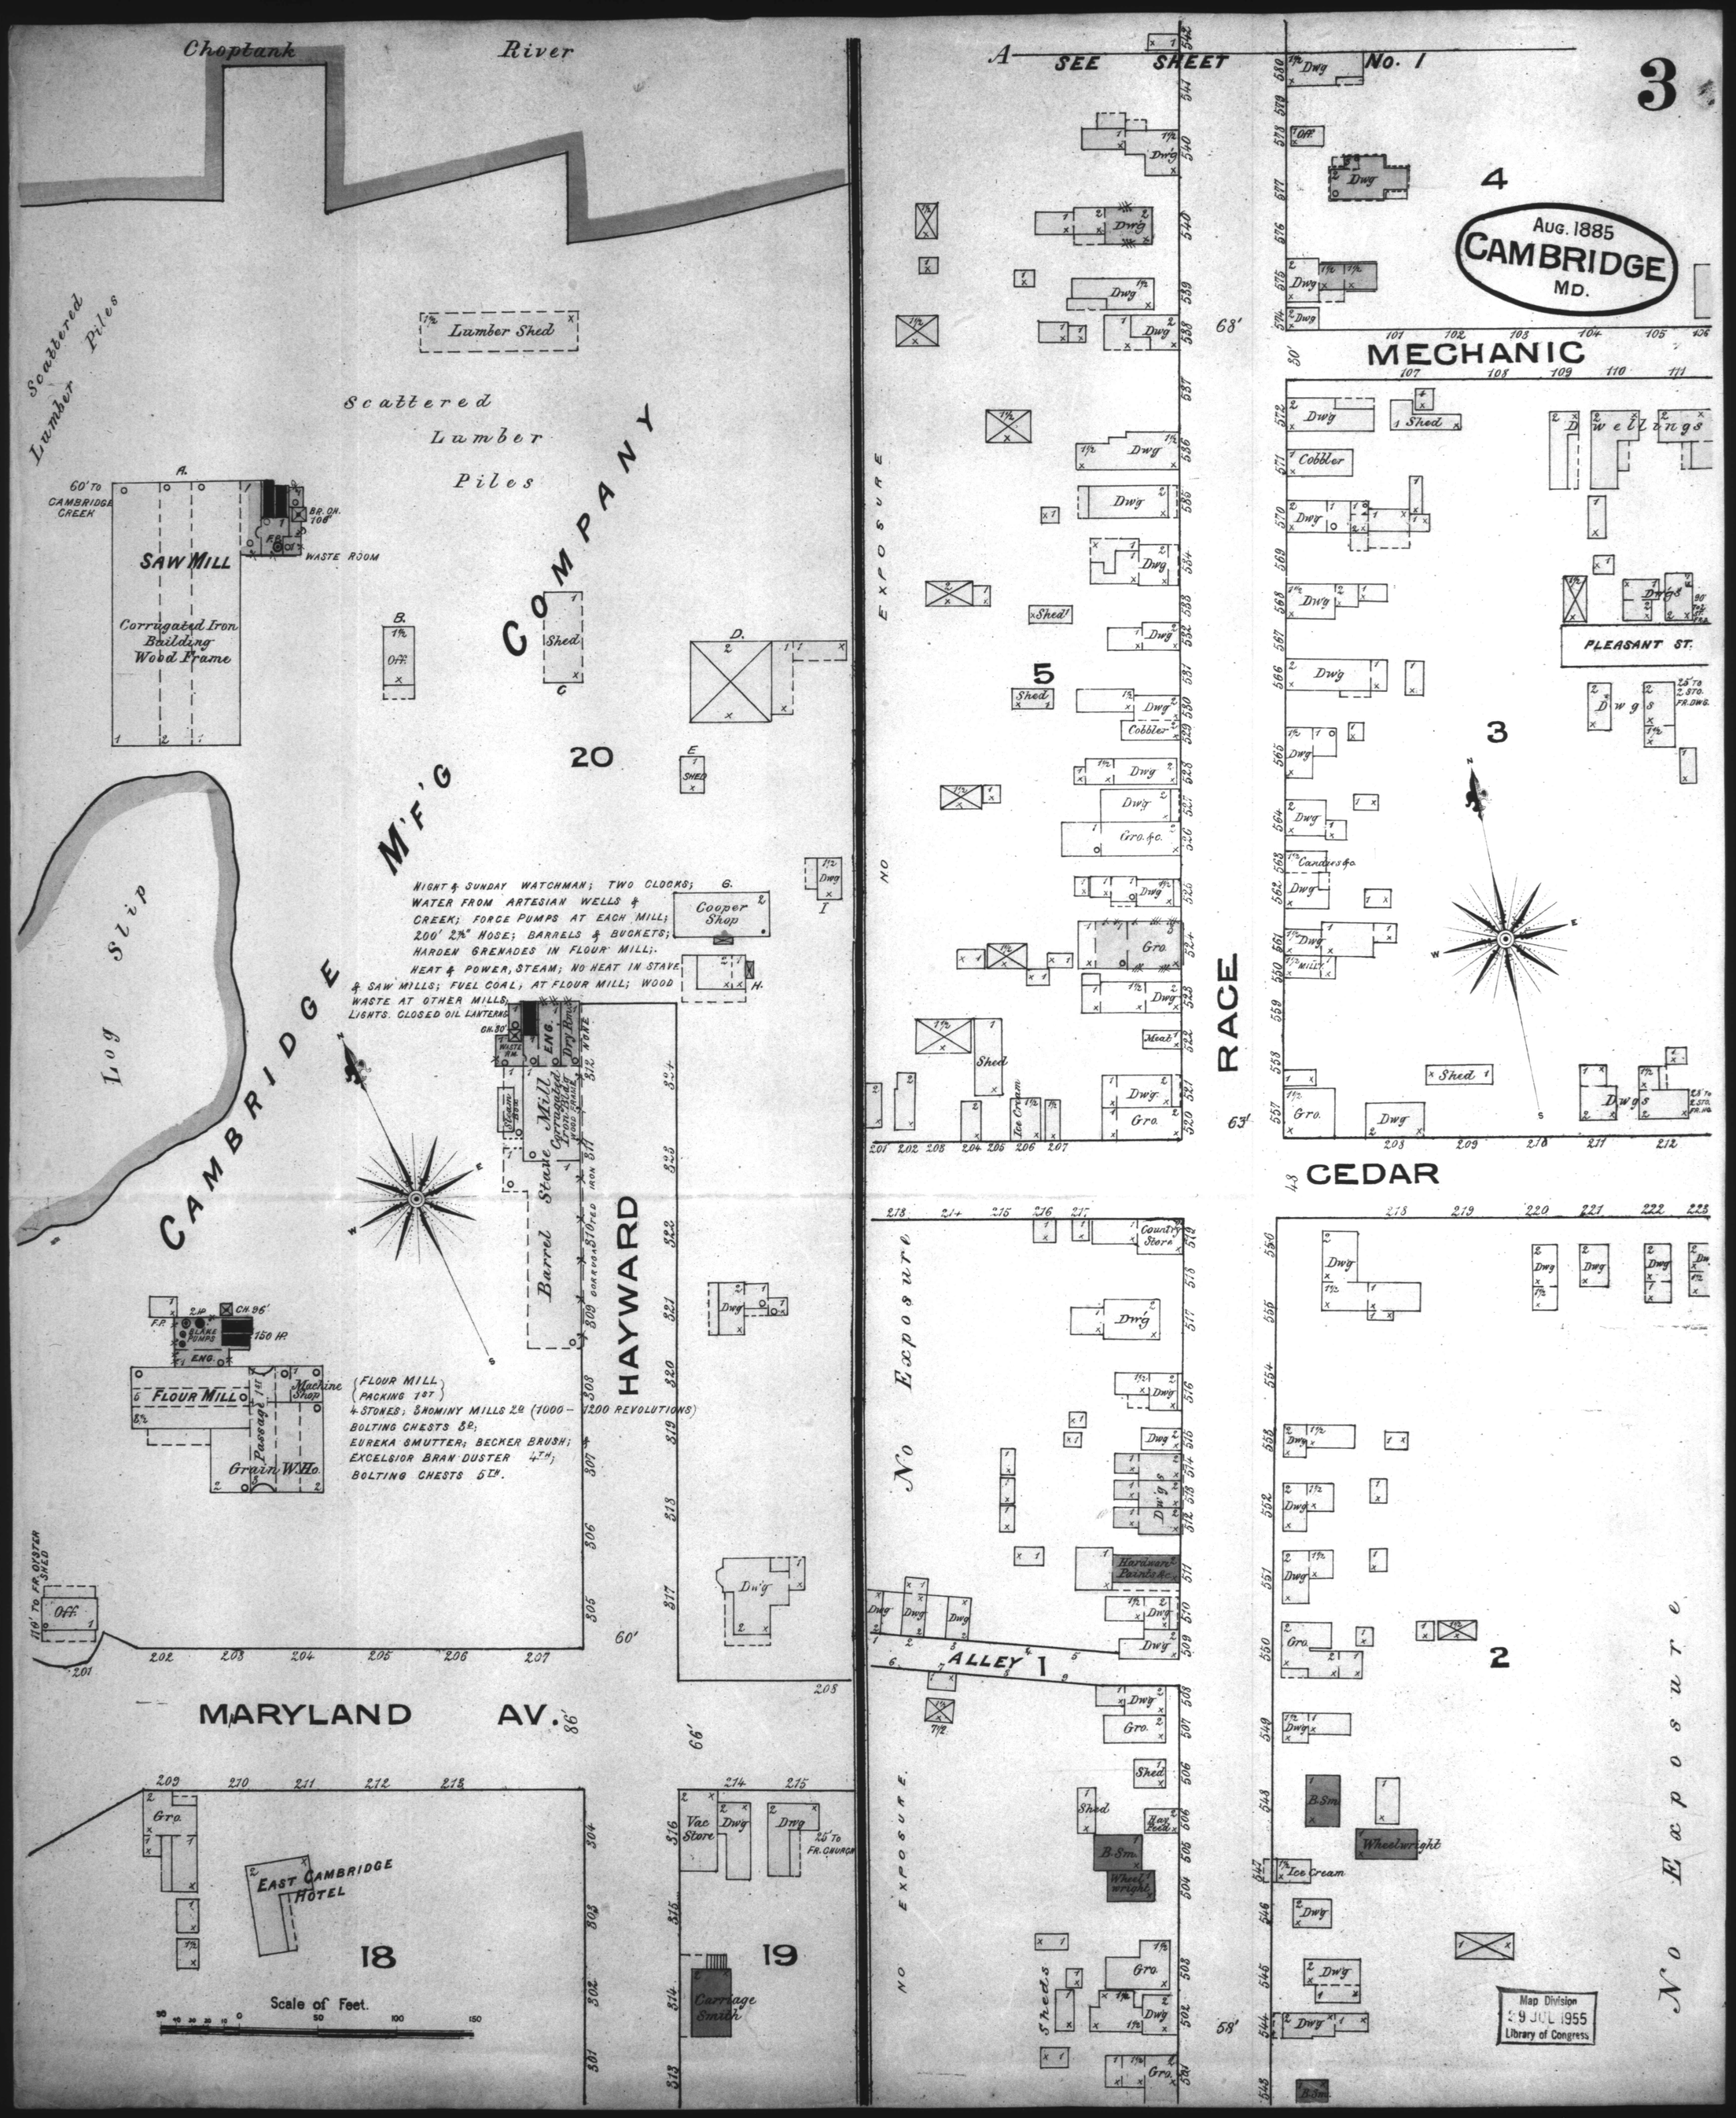
Choptank River
Scattered Lumber Piles
Lumber Shed
Scattered Lumber Piles
CAMBRIDGE M'F'G COMPANY
60' TO CAMBRIDGE CREEK
SAW MILL
Corrugated Iron Building Wood Frame
WASTE ROOM
Shed
Log Slip
NIGHT & SUNDAY WATCHMAN; TWO CLOCKS; WATER FROM ARTESIAN WELLS & CREEK; FORCE PUMPS AT EACH MILL; 200' 2½" HOSE; BARRELS & BUCKETS; HARDEN GRENADES IN FLOUR MILL;. HEAT & POWER, STEAM; NO HEAT IN STAVE & SAW MILLS; FUEL COAL; AT FLOUR MILL; WOOD WASTE AT OTHER MILLS; LIGHTS. CLOSED OIL LANTERNS.
Cooper Shop
Barrel Stave Mill
Corrugated Iron Building Wood Frame
ENG.
Dry Bins
HAYWARD
FLOUR MILL
Machine Shop
Passage
Grain W. Ho.
(FLOUR MILL PACKING 1ST)
4 STONES; SHOMINY MILLS 2D (1000–1200 REVOLUTIONS)
BOLTING CHESTS 3D;
EUREKA SMUTTER; BECKER BRUSH;
EXCELSIOR BRAN DUSTER 4TH;
BOLTING CHESTS 5TH.
MARYLAND AV.
EAST CAMBRIDGE HOTEL
Scale of Feet.
Vac Store
Carriage Smith
25' TO FR. CHURCH
NO EXPOSURE
SEE SHEET No. 1
MECHANIC
RACE
CEDAR
PLEASANT ST.
ALLEY 1
Country Store
Hardware Paints &c.
Gro.
Cobbler
Shed
Meat
Ice Cream
Wheelwright
B.Sm.
Sheds
Map Division
29 JUL 1955
Library of Congress