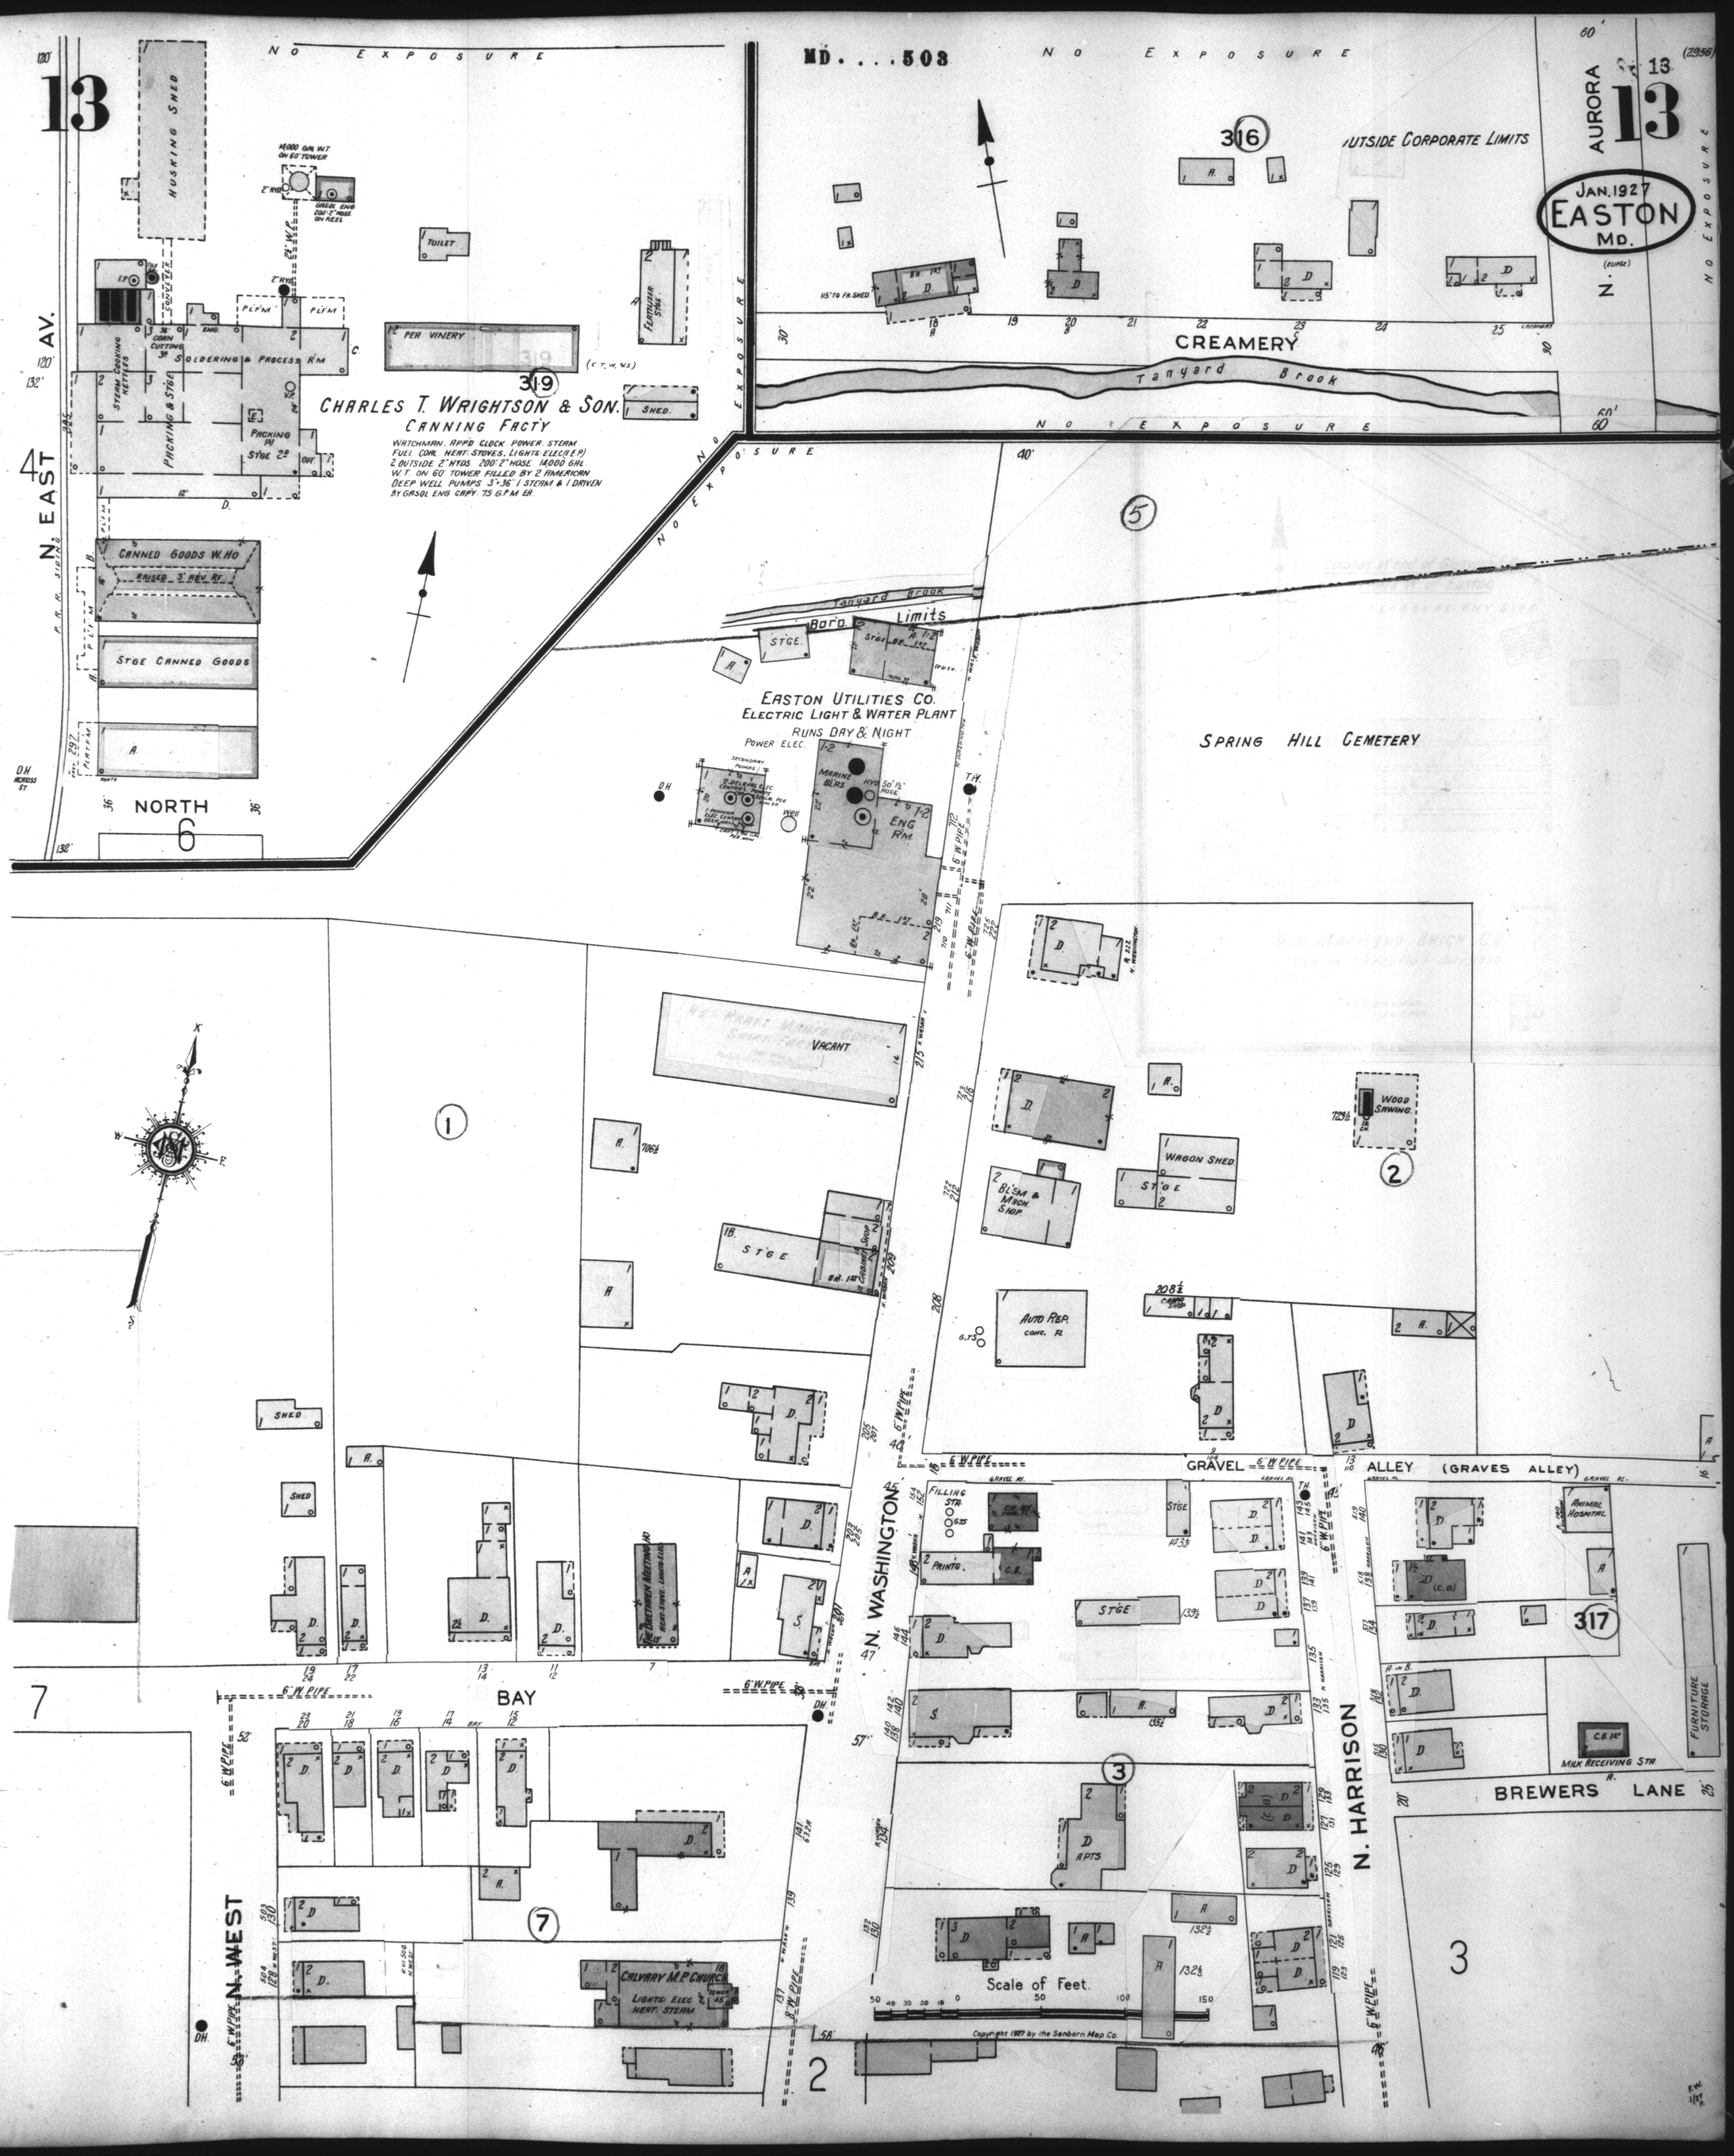
13
N. EAST AV.
HUSKING SHED
NO EXPOSURE
14000 GAL W.T. ON 60' TOWER
GASOL. ENG 200'-2" HOSE ON REEL
TOILET
PER VINERY
319
(C.T.W. WS)
FERTILIZER STGE.
SHED.
CHARLES T. WRIGHTSON & SON.
CANNING FACTY
WATCHMAN. RPD CLOCK. POWER. STEAM FUEL. COAL. HEAT. STOVES. LIGHTS. ELEC. (E.P.) 2 OUTSIDE 2" HYDS. 200'-2" HOSE. 14000 GAL W.T. ON 60' TOWER FILLED BY 2 AMERICAN DEEP WELL PUMPS 3"×36" 1 STEAM & 1 DRIVEN BY GASOL ENG CAPY. 75 G.P.M. EA.
STEAM COOKING KETTLES
SOLDERING & PROCESS RM
PACKING & STGE
PACKING RM
STGE 2D
CANNED GOODS W. HO
RAISED 3' REV. RF.
STGE CANNED GOODS
P.R.R. SIDING
NORTH
6
MD. . . . 503
316
OUTSIDE CORPORATE LIMITS
AURORA
13
JAN. 1927
EASTON
MD.
CREAMERY
Tanyard Brook
5
Tanyard Brook
Boro. Limits
STGE.
EASTON UTILITIES CO.
ELECTRIC LIGHT & WATER PLANT
RUNS DAY & NIGHT
POWER. ELEC.
MARINE BLRS.
ENG RM.
SPRING HILL CEMETERY
1
VACANT
STGE
Blsm. & Mach. Shop
WOOD SAWING
WAGON SHED
STGE
2
AUTO REP.
CONC. FL.
SHED
GRAVEL ALLEY (GRAVES ALLEY)
N. WASHINGTON
FILLING STA.
PRINTG.
STGE
STGE
317
ANIMAL HOSPITAL
FURNITURE STORAGE
MILK RECEIVING STA.
BREWERS LANE
3
APTS
N. HARRISON
7
BAY
N. WEST
CALVARY M.P. CHURCH
LIGHTS: ELEC. HEAT: STEAM
Scale of Feet.
Copyright 1927 by the Sanborn Map Co.
2