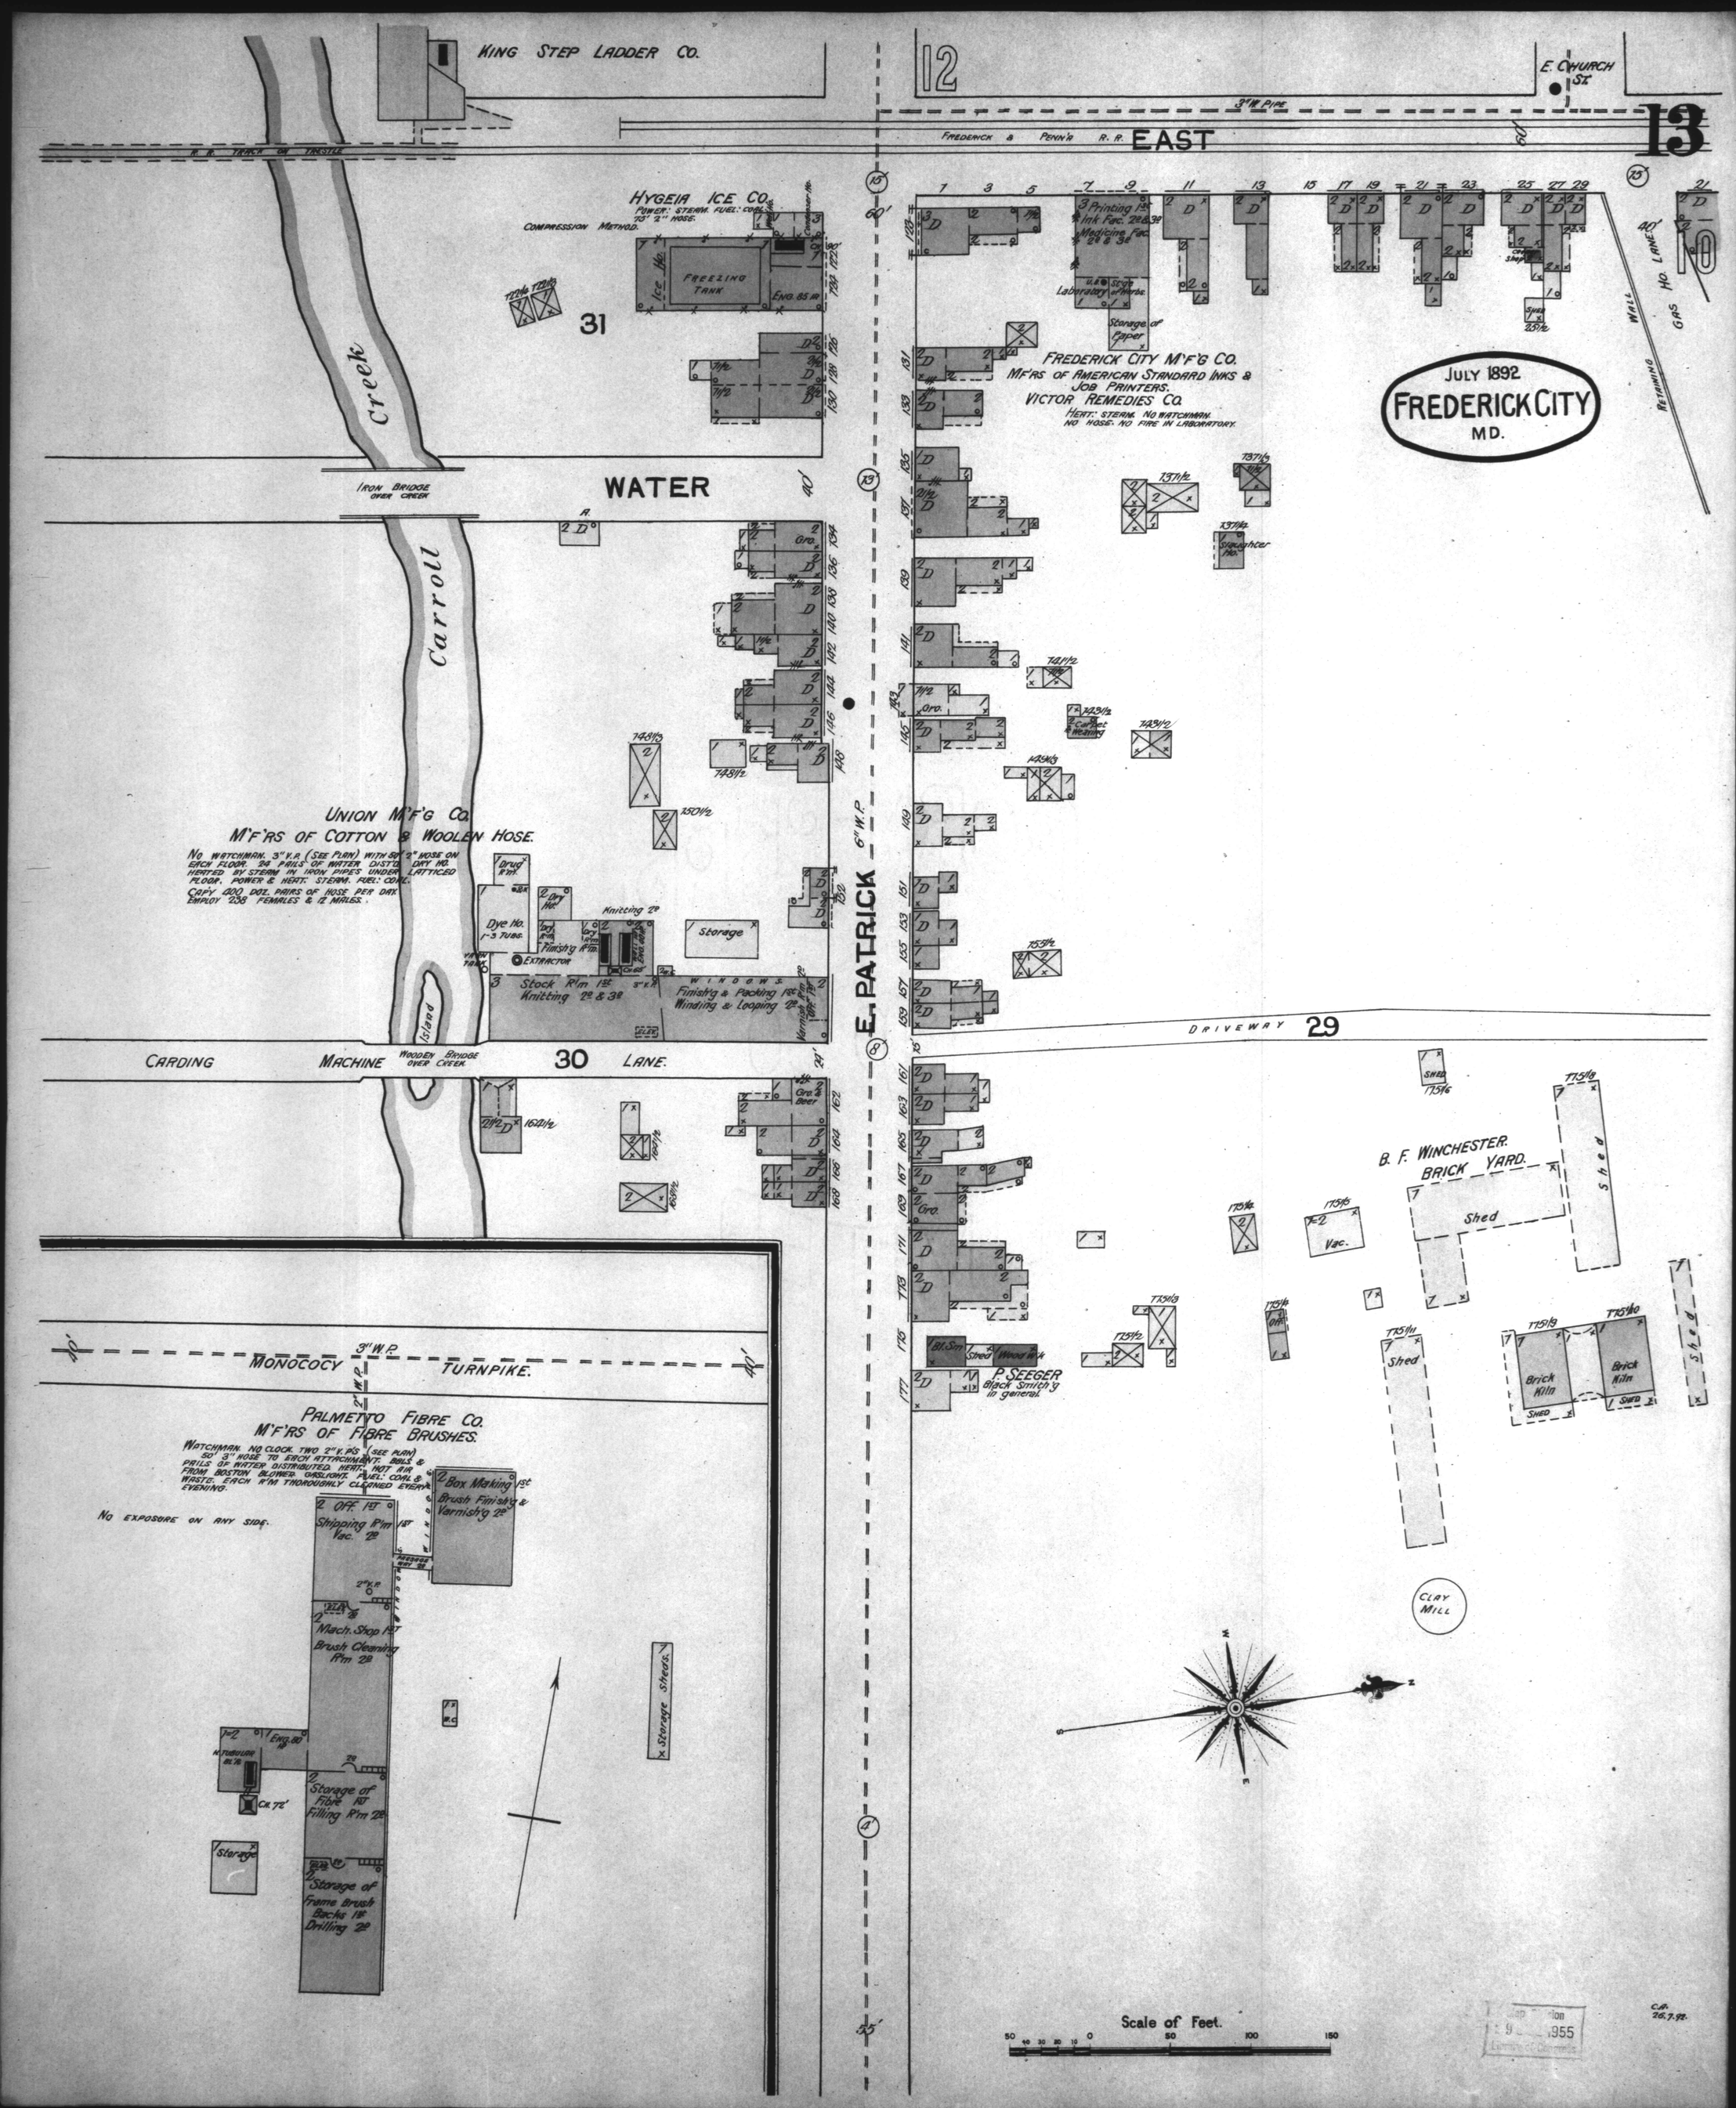
KING STEP LADDER CO.
12
E. CHURCH ST.
3" W. PIPE
FREDERICK & PENN'A R. R.
EAST
13
R. R. TRACK ON TRESTLE
HYGEIA ICE CO.
POWER: STEAM. FUEL: COAL.
COMPRESSION METHOD.
FREEZING TANK
ENG. 85 HP
31
Creek
IRON BRIDGE OVER CREEK
WATER
Carroll
FREDERICK CITY M'F'G CO.
M'F'RS OF AMERICAN STANDARD INKS & JOB PRINTERS.
VICTOR REMEDIES CO.
HEAT: STEAM. NO WATCHMAN. NO HOSE. NO FIRE IN LABORATORY.
Laboratory
Storage of Paper
JULY 1892
FREDERICK CITY
MD.
RETAINING WALL
GAS HO. LANE
UNION M'F'G CO.
M'F'RS OF COTTON & WOOLEN HOSE.
NO WATCHMAN. 3" V.P. (SEE PLAN) WITH 50' 2" HOSE ON EACH FLOOR. 24 PAILS OF WATER DIST'D. DAY NO. HEATED BY STEAM IN IRON PIPES UNDER LATTICED FLOOR. POWER & HEAT: STEAM. FUEL: COAL. CAPY 400 DOZ. PAIRS OF HOSE PER DAY. EMPLOY 258 FEMALES & 12 MALES.
Dye No. 1-3 Tubs.
Knitting 2d
Storage
EXTRACTOR
Stock R'm 1st Knitting 2d & 3d
Finish'g & Packing 1st Winding & Looping 2d
Island
E. PATRICK
6" W. P.
CARDING MACHINE
WOODEN BRIDGE OVER CREEK
30
LANE.
DRIVEWAY
29
B. F. WINCHESTER. BRICK YARD.
Shed
Vac.
Brick Kiln
CLAY MILL
P. SEEGER
Black Smith'g in general.
MONOCOCY TURNPIKE.
3" W. P.
PALMETTO FIBRE CO.
M'F'RS OF FIBRE BRUSHES.
WATCHMAN. NO CLOCK. TWO 2" V.P'S (SEE PLAN) 50' 3" HOSE TO EACH ATTACHMENT. BBLS. & PAILS OF WATER DISTRIBUTED. HEAT: HOT AIR FROM BOSTON BLOWER. GASLIGHT. FUEL: COAL & WASTE. EACH R'M THOROUGHLY CLEANED EVERY EVENING.
NO EXPOSURE ON ANY SIDE.
Box Making 1st Brush Finish'g & Varnish'g 2d
Off. 1st Shipping R'm Vac. 2d
Mach. Shop 1st Brush Cleaning R'm 2d
Storage of Fibre 1st Filling R'm 2d
Storage of Frame Brush Backs 1st Drilling 2d
Storage Sheds
Storage
Scale of Feet.
50 40 30 20 10 0 50 100 150