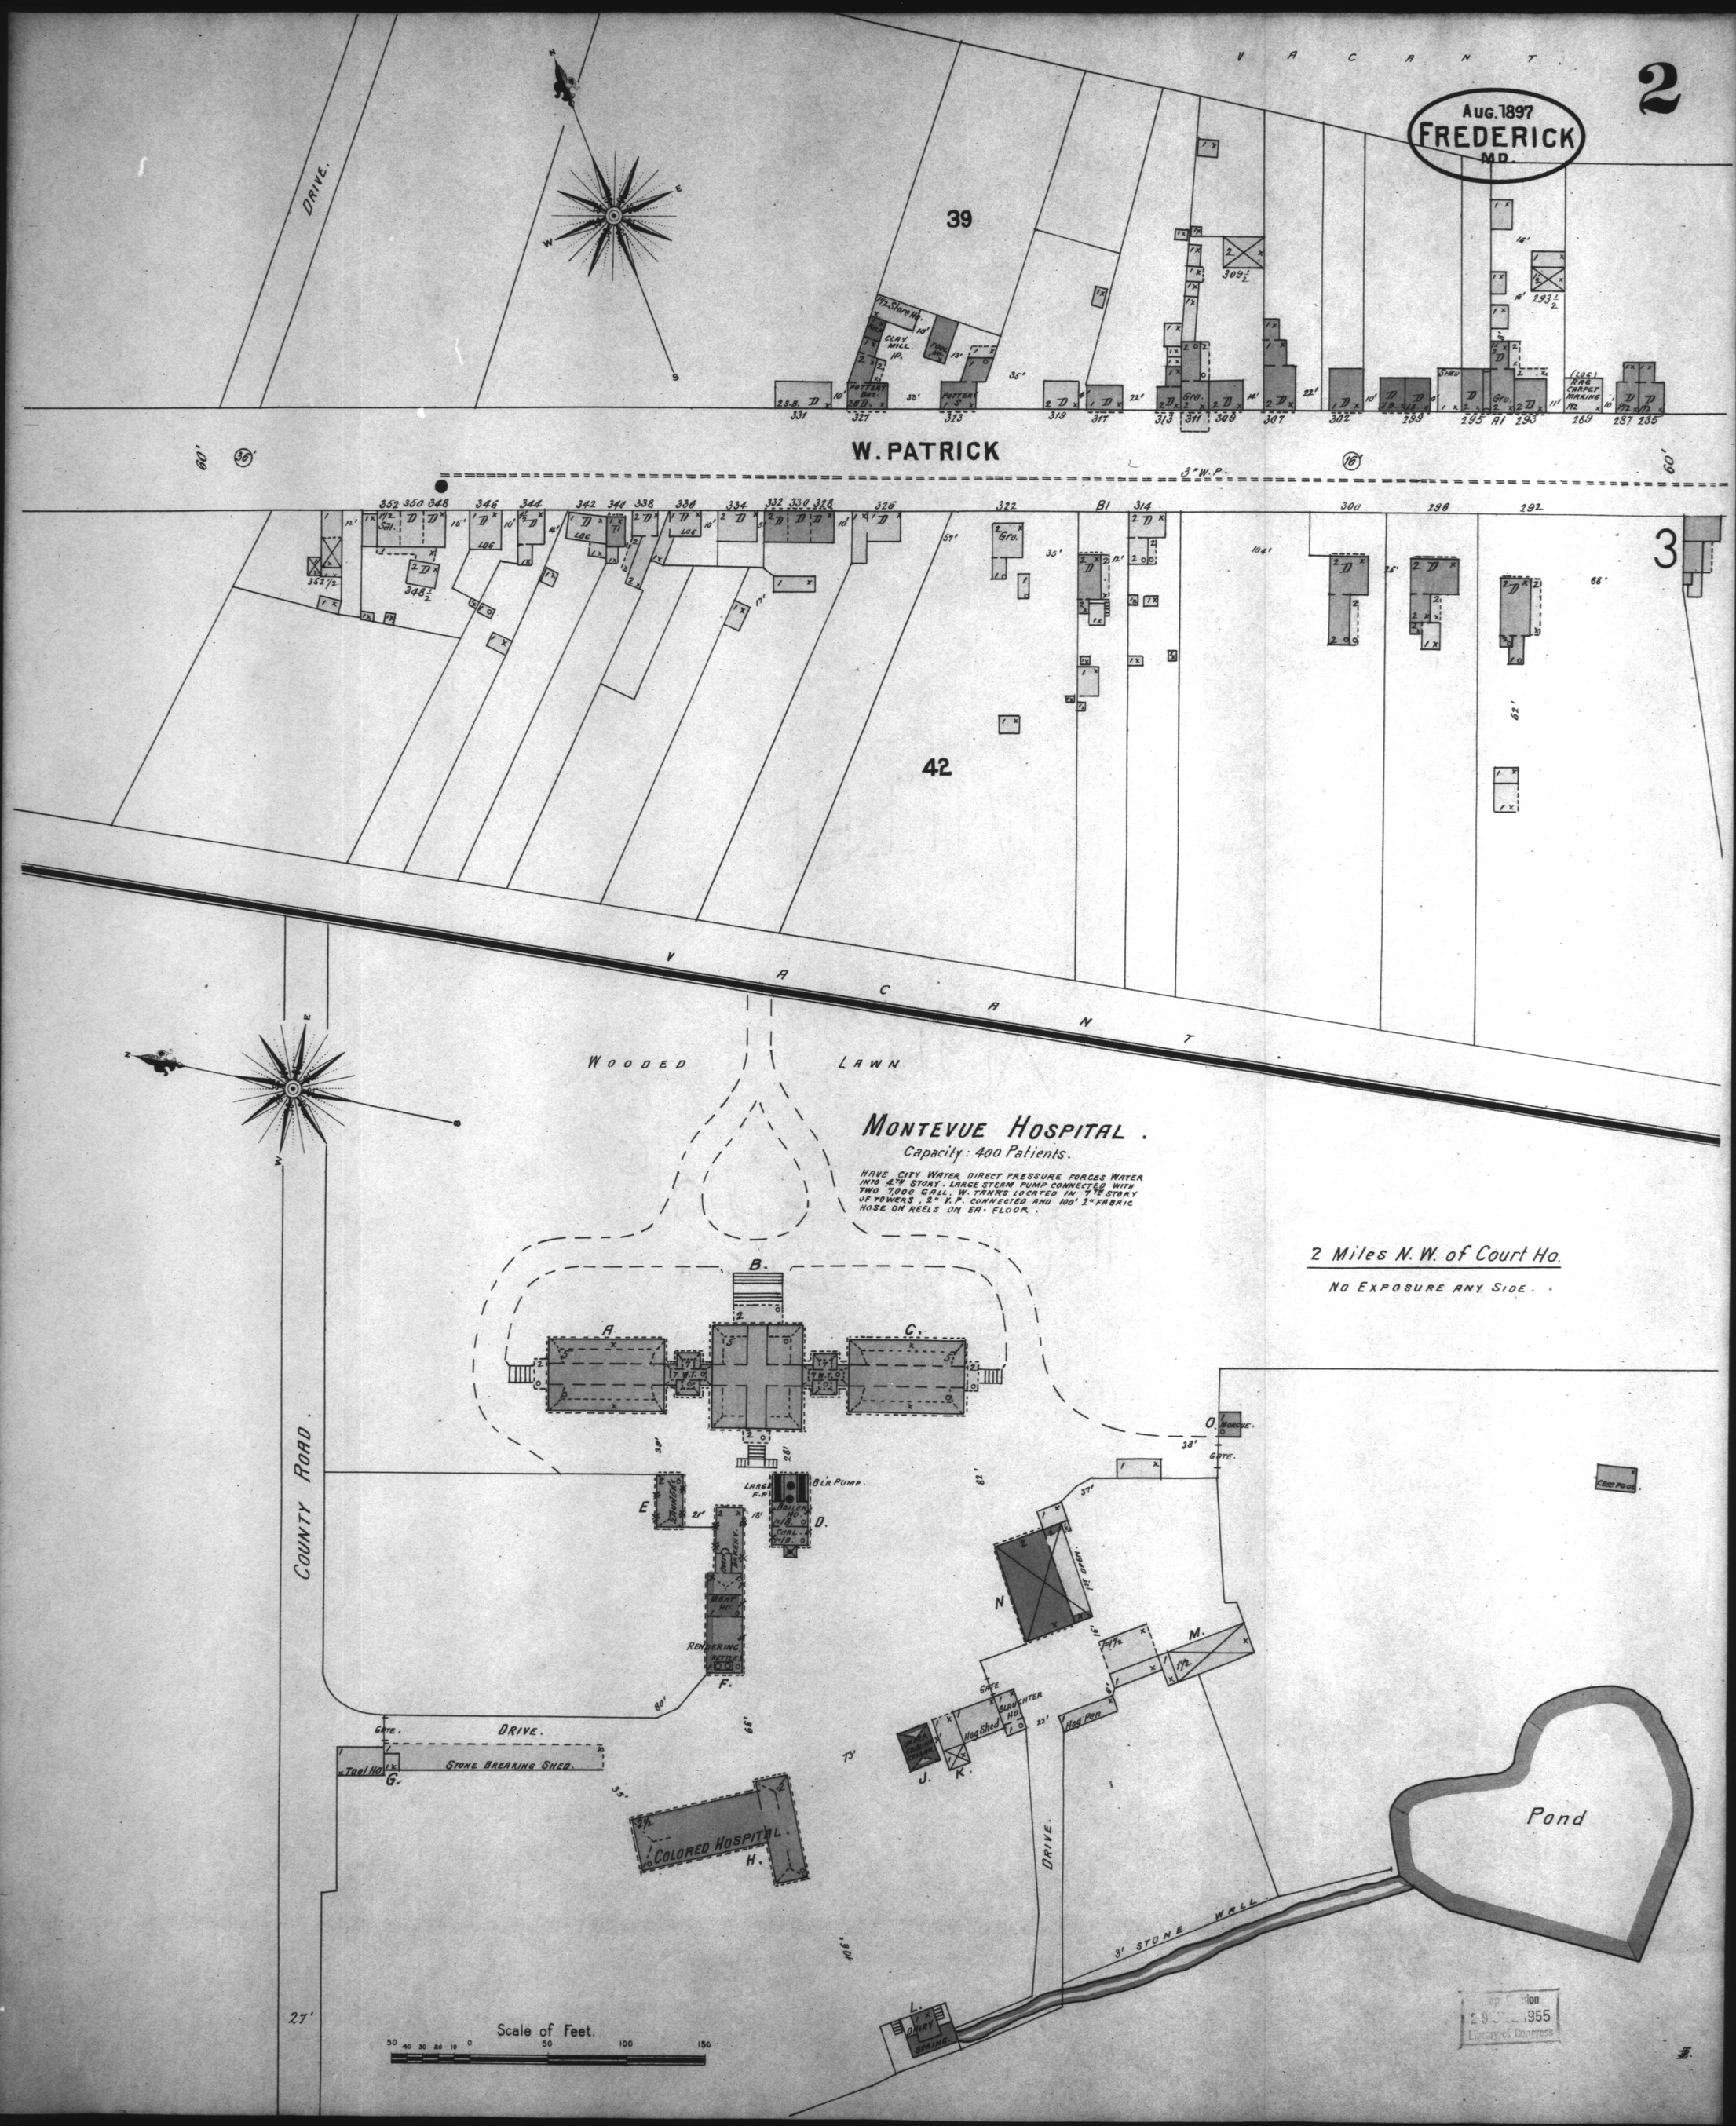
Aug. 1897
FREDERICK
MD.
2
3
VACANT
DRIVE.
39
42
W. PATRICK
3" W.P.
WOODED LAWN
MONTEVUE HOSPITAL.
Capacity: 400 Patients.
HAVE CITY WATER DIRECT PRESSURE FORCES WATER INTO 4TH STORY. LARGE STEAM PUMP CONNECTED WITH TWO 7,000 GALL. W. TANKS LOCATED IN 7TH STORY OF TOWERS, 2" V.P. CONNECTED AND 100' 2" FABRIC HOSE ON REELS ON EA. FLOOR.
2 Miles N.W. of Court Ho.
NO EXPOSURE ANY SIDE.
COUNTY ROAD.
DRIVE.
STONE BREAKING SHED.
COLORED HOSPITAL.
Hog Shed
Hog Pen
SLAUGHTER HO.
RENDERING
HEAT HO.
DRYING
SPRING
3' STONE WALL.
Pond
Scale of Feet.
Library of Congress