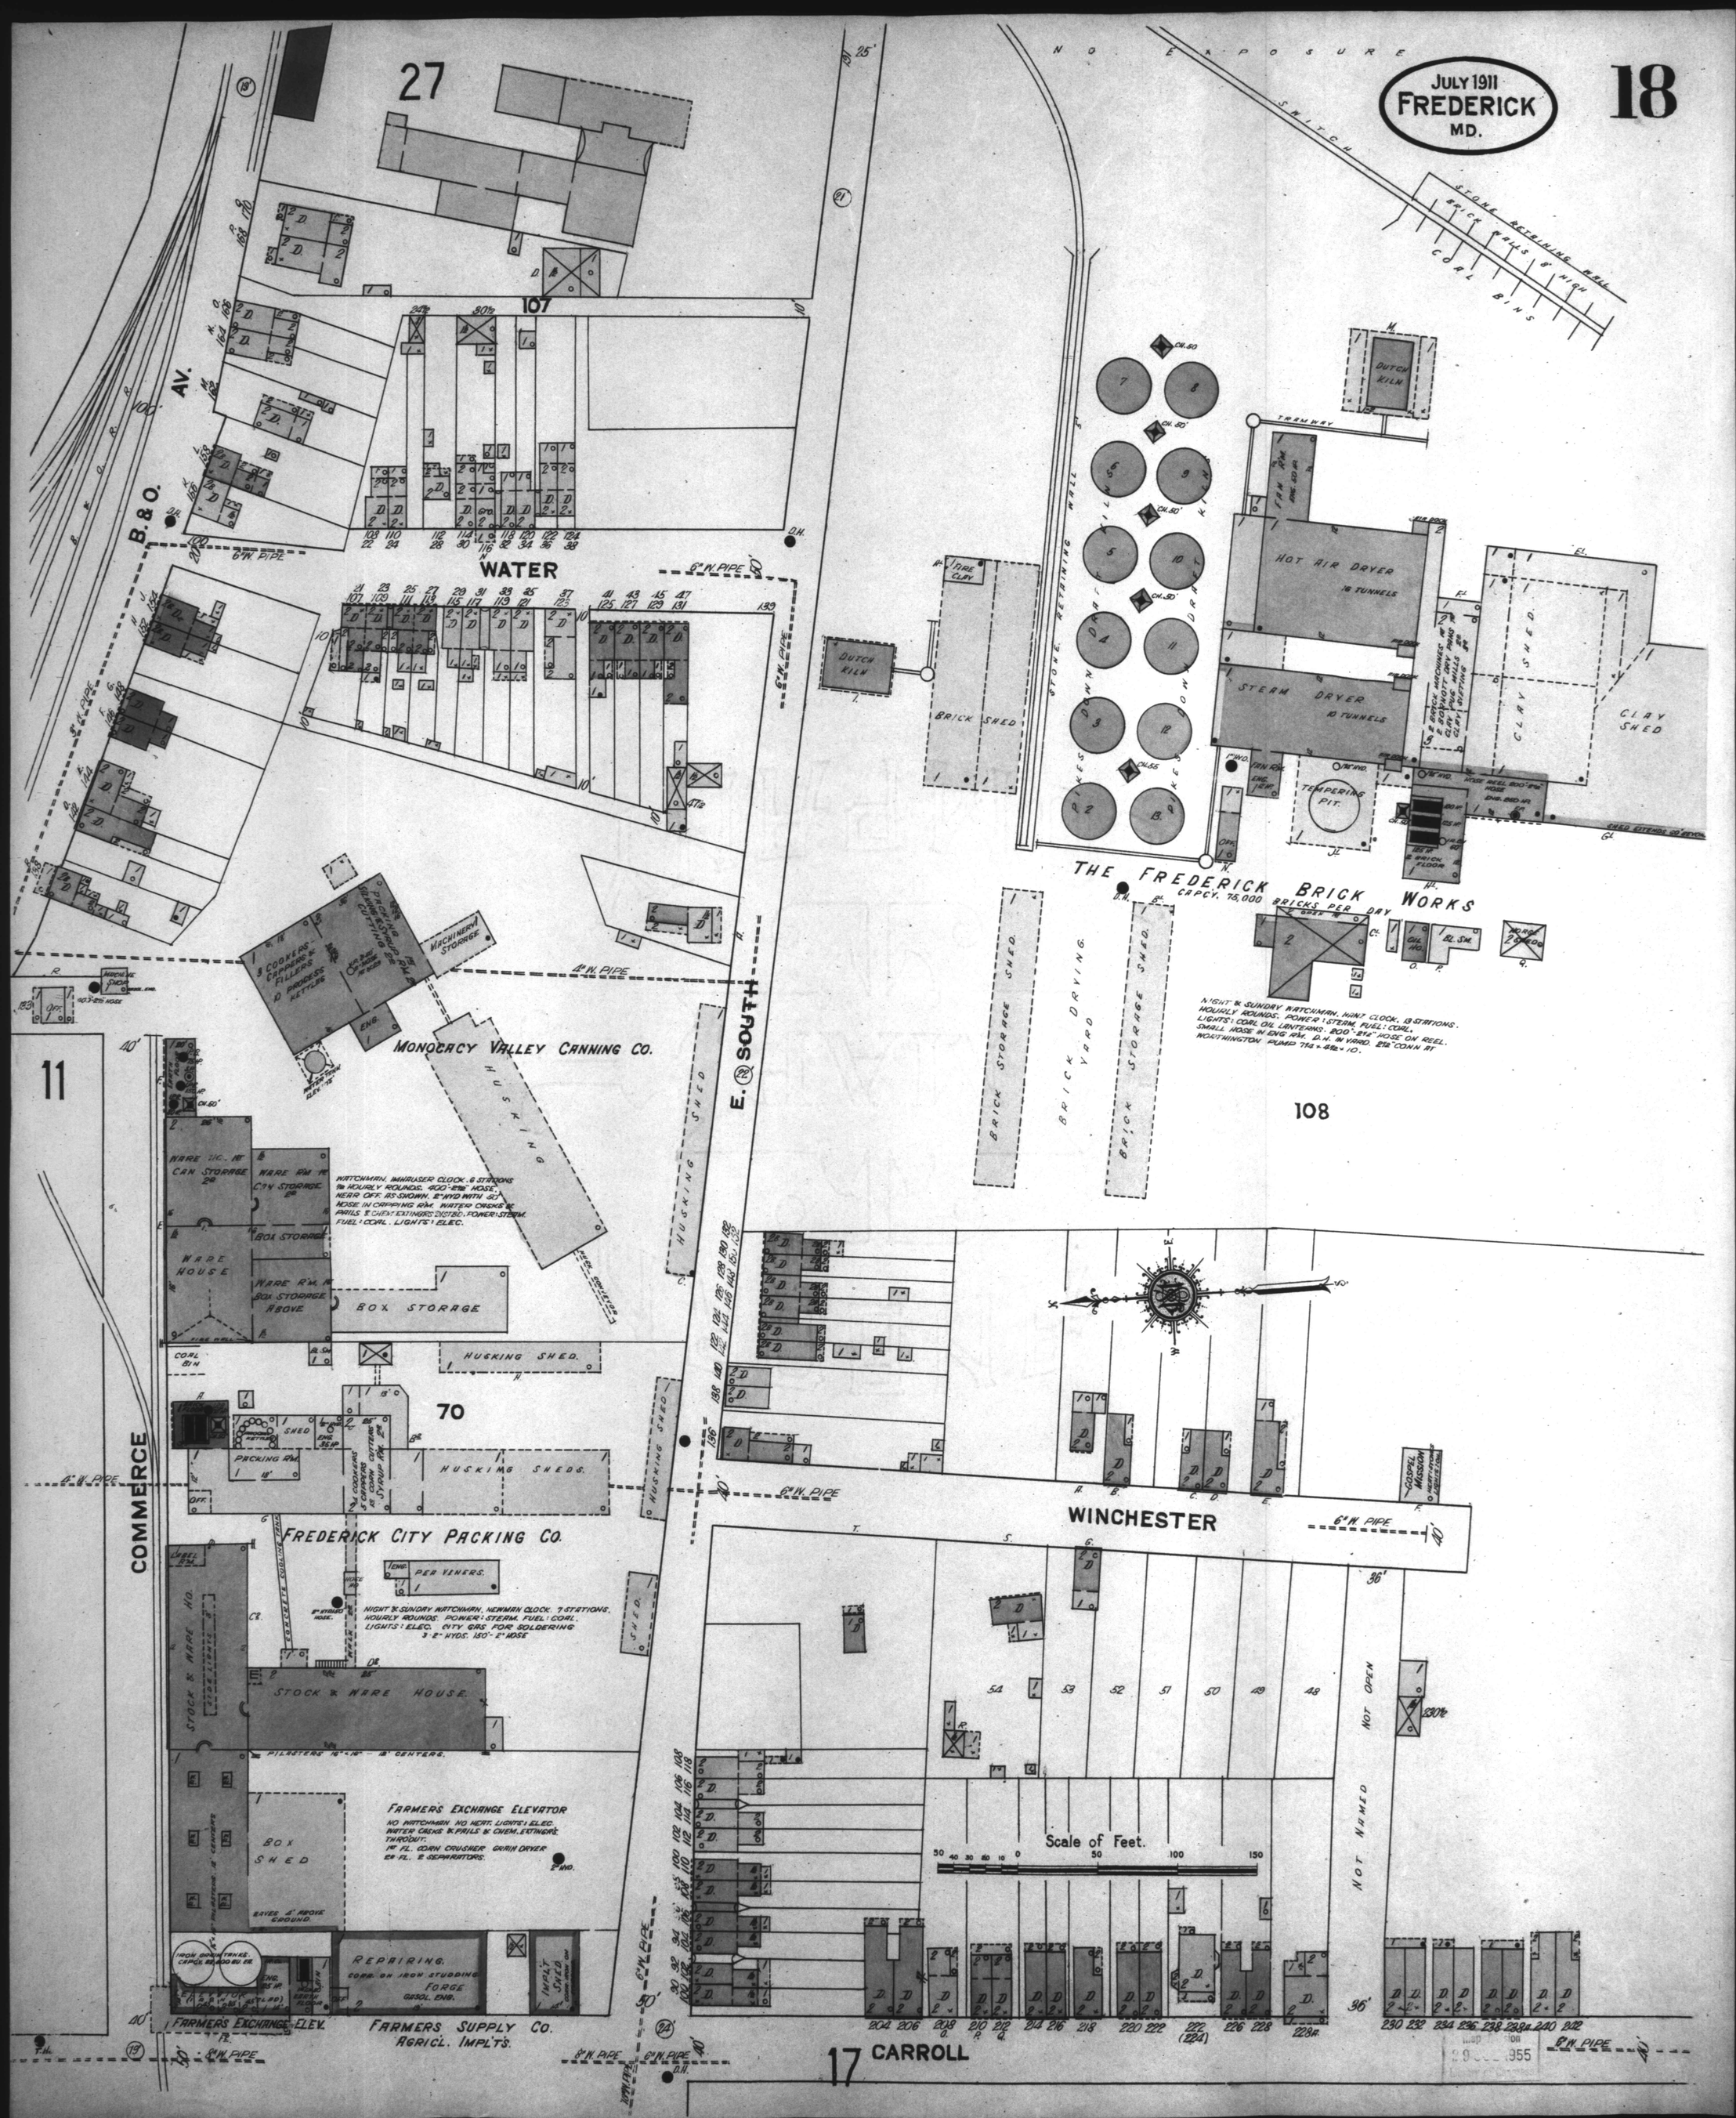
JULY 1911
FREDERICK
MD.
18
THE FREDERICK BRICK WORKS
CAPCY. 75,000 BRICKS PER DAY
HOT AIR DRYER
16 TUNNELS
STEAM DRYER
10 TUNNELS
TEMPERING PIT
CLAY SHED
DUTCH KILN
BRICK SHED
STONE RETAINING WALL
NO EXPOSURE
SWITCH
STONE RETAINING WALL
BRICK WALLS 8' HIGH
COAL BINS
TRAMWAY
BRICK DRYING YARD
BRICK STORAGE SHED
NIGHT & SUNDAY WATCHMAN, HIN? CLOCK. 13 STATIONS.
HOURLY ROUNDS. POWER: STEAM. FUEL: COAL.
LIGHTS: COAL OIL LANTERNS. 800'-2½" HOSE ON REEL.
SMALL HOSE IN ENG RM. D.H. IN YARD. 2½" CONN AT
NORTHINGTON PUMP 7½ × 4½ × 10.
108
27
107
B. & O.
AV.
WATER
6" W. PIPE
6" W. PIPE
6" W. PIPE
4" W. PIPE
MONOCACY VALLEY CANNING CO.
8 COOKERS-CAPPERS & 10 PROCESS KETTLES
PACKING & WAREHOUSE CUTTING 22
MACHINERY STORAGE
ENG.
HUSKING SHED
HUSKING SHED
E. SOUTH
11
WARE RM. 1st CAN STORAGE 2d
WARE RM. 1st CAN STORAGE 2d
BOX STORAGE
WARE HOUSE
WARE R'M. 1st BOX STORAGE ABOVE
BOX STORAGE
HUSKING SHED.
COAL BIN
WATCHMAN, IMPROVED CLOCK. 6 STATIONS
7th HOURLY ROUNDS. 400'-2½" HOSE.
NEAR OFF. AS SHOWN. 2" HYD WITH 50'
HOSE IN CORRIDOR 4th. WATER CROSS & FALLS & CHEM. EXTINGRS.
FUEL: COAL. LIGHTS: ELEC.
70
COMMERCE
SHED
PACKING RM.
HUSKING SHEDS.
FREDERICK CITY PACKING CO.
PER VENERS.
NIGHT & SUNDAY WATCHMAN, NEWMAN CLOCK. 7 STATIONS.
HOURLY ROUNDS. POWER: STEAM. FUEL: COAL.
LIGHTS: ELEC. CITY GAS FOR SOLDERING
3-2" HYDS. 150'-2" HOSE
STOCK & WARE HO.
STOCK & WARE HOUSE.
PILASTERS 10" × 12" - 12' CENTERS.
FARMERS EXCHANGE ELEVATOR
NO WATCHMAN. NO HEAT. LIGHTS: ELEC.
WATER CROSS & FALLS & CHEM. EXTINGRS.
THROUT.
1st FL. CORN CRUSHER GRAIN DRYER
2d FL. 2 SEPARATORS.
BOX SHED
EAVES 4' ABOVE GROUND.
REPAIRING.
FORGE
GASOL. ENG.
IMPL'T SHED
FARMERS EXCHANGE ELEV.
FARMERS SUPPLY CO.
AGRICL. IMPL'TS.
WINCHESTER
6" W. PIPE
GOSPEL MISSION
NOT OPEN
NOT NAMED
Scale of Feet.
50 40 30 20 10 0 50 100 150
17
CARROLL
8" W. PIPE