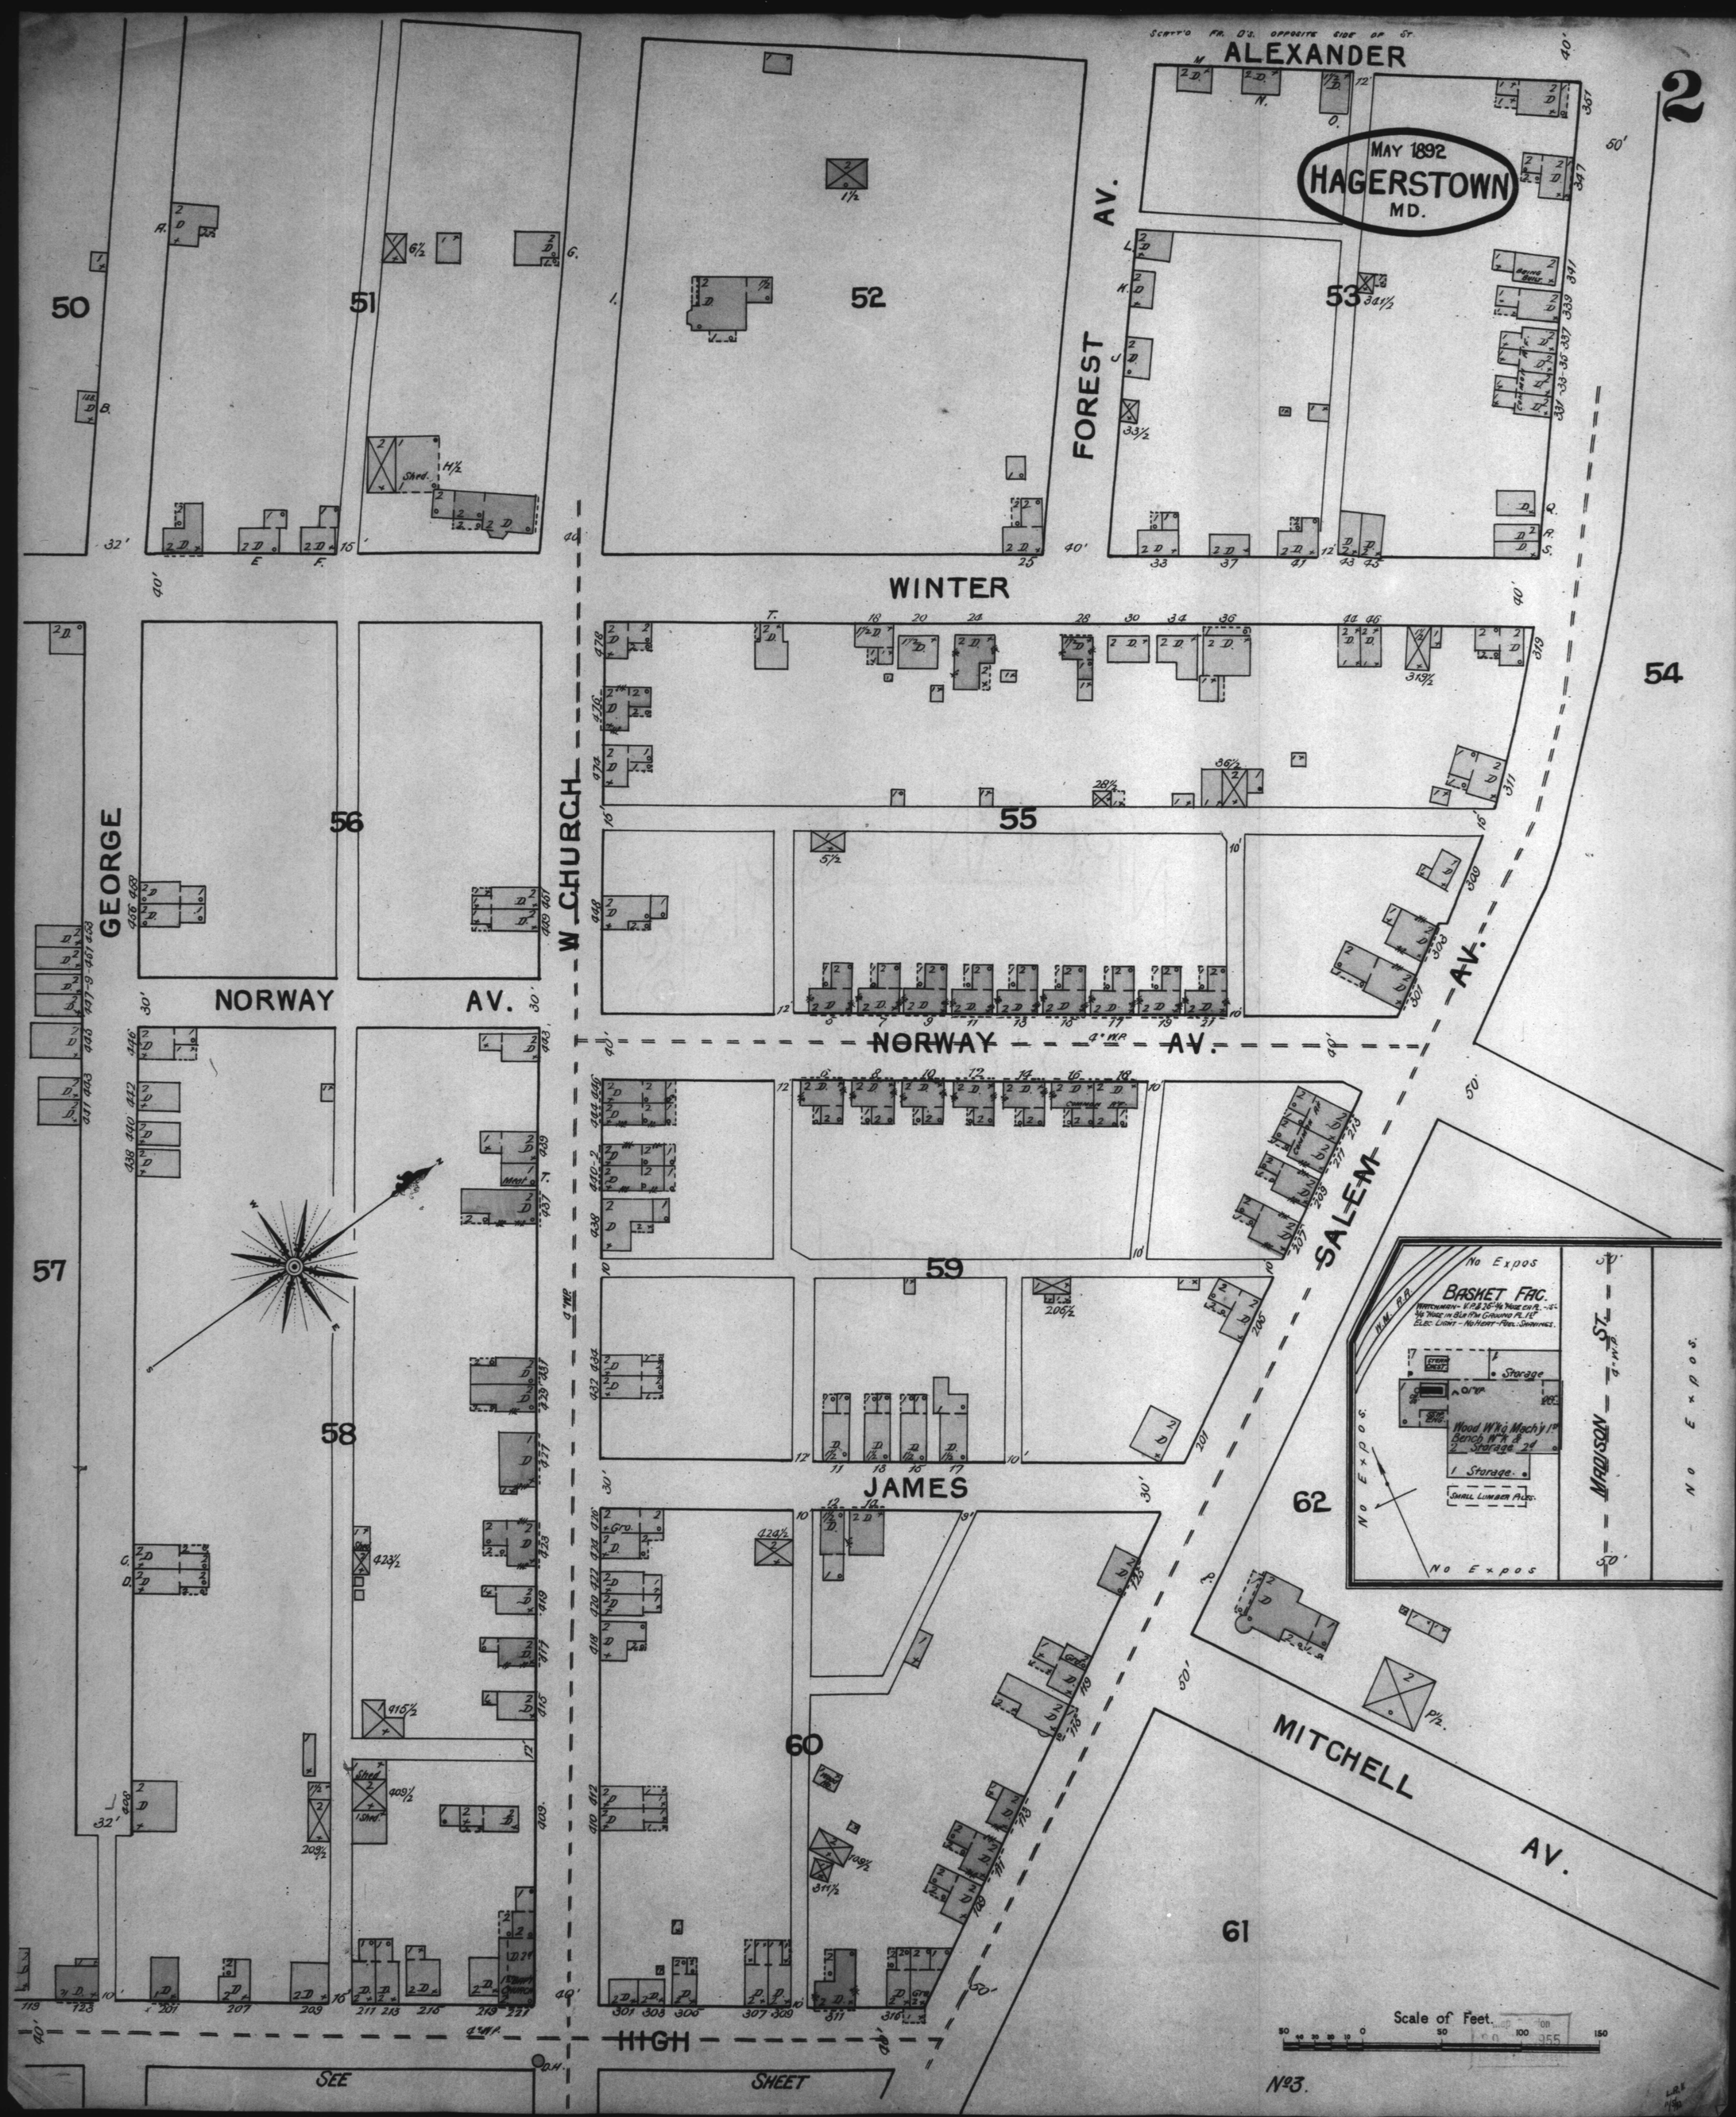
2
MAY 1892
HAGERSTOWN
MD.
ALEXANDER
FOREST AV.
WINTER
GEORGE
NORWAY AV.
W. CHURCH
SALEM
JAMES
HIGH
MITCHELL AV.
MADISON ST.
BASKET FAC.
Storage
Wood W'k'g Mach'y 1st Floor
Bench W'k 2d
Storage 2d
Storage
SMALL LUMBER PILES
No Expos
50
51
52
53
54
55
56
57
58
59
60
61
62
SEE
SHEET
Scale of Feet.
No 3.