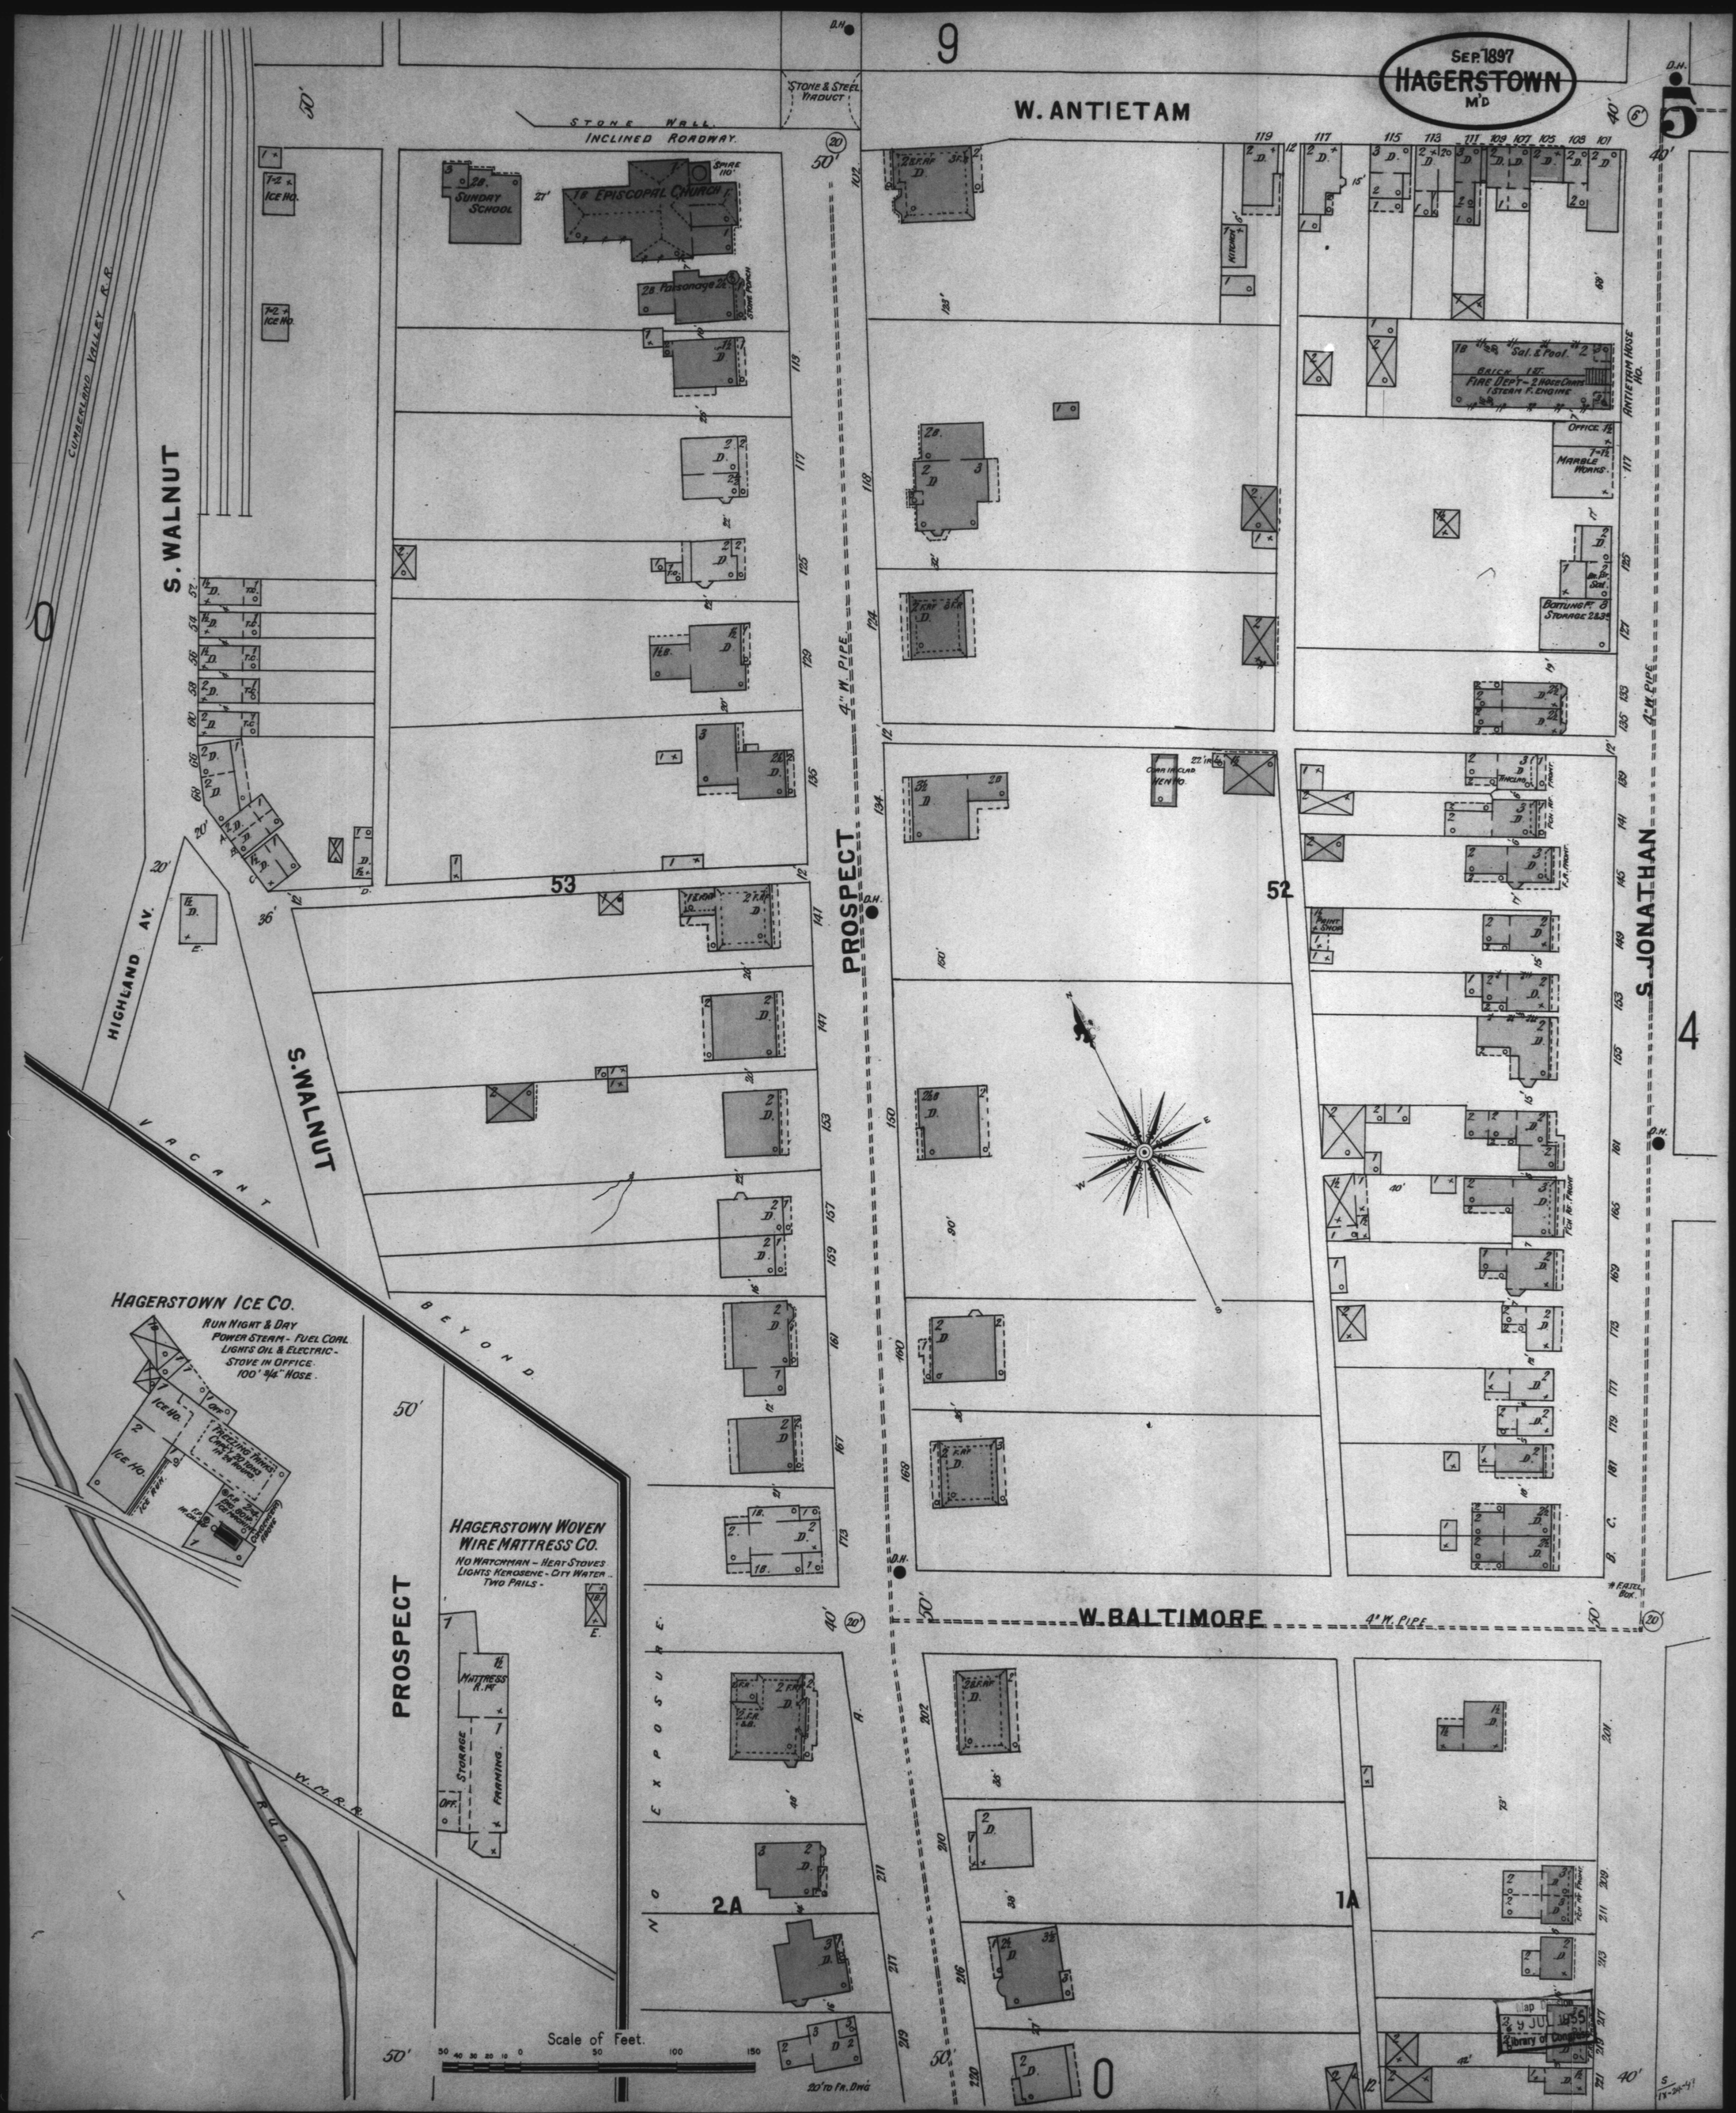
SEP. 1897
HAGERSTOWN
MD
W. ANTIETAM
W. BALTIMORE
S. WALNUT
S. JONATHAN
PROSPECT
HIGHLAND AV.
CUMBERLAND VALLEY R.R.
STONE & STEEL VIADUCT
STONE WALL
INCLINED ROADWAY
SUNDAY SCHOOL
EPISCOPAL CHURCH
PARSONAGE
ICE HO.
ANTIETAM HOSE HO.
FIRE DEPT. - 2 HOSE CARTS 1 STEAM F. ENGINE
MARBLE WORKS
BOTTLING WORKS & STORAGE
HAGERSTOWN ICE CO.
RUN NIGHT & DAY
POWER STEAM - FUEL COAL
LIGHTS OIL & ELECTRIC -
STOVE IN OFFICE -
100' 3/4" HOSE.
HAGERSTOWN WOVEN WIRE MATTRESS CO.
NO WATCHMAN - HEAT STOVES
LIGHTS KEROSENE - CITY WATER -
TWO PAILS -
MATTRESS R. PK.
STORAGE
FRAMING
OFF.
VACANT
BEYOND
NO EXPOSURE
W. CO. R. R.
R. U. O.
4" W. PIPE
Scale of Feet.
20' TO FR. DWG
Library of Congress