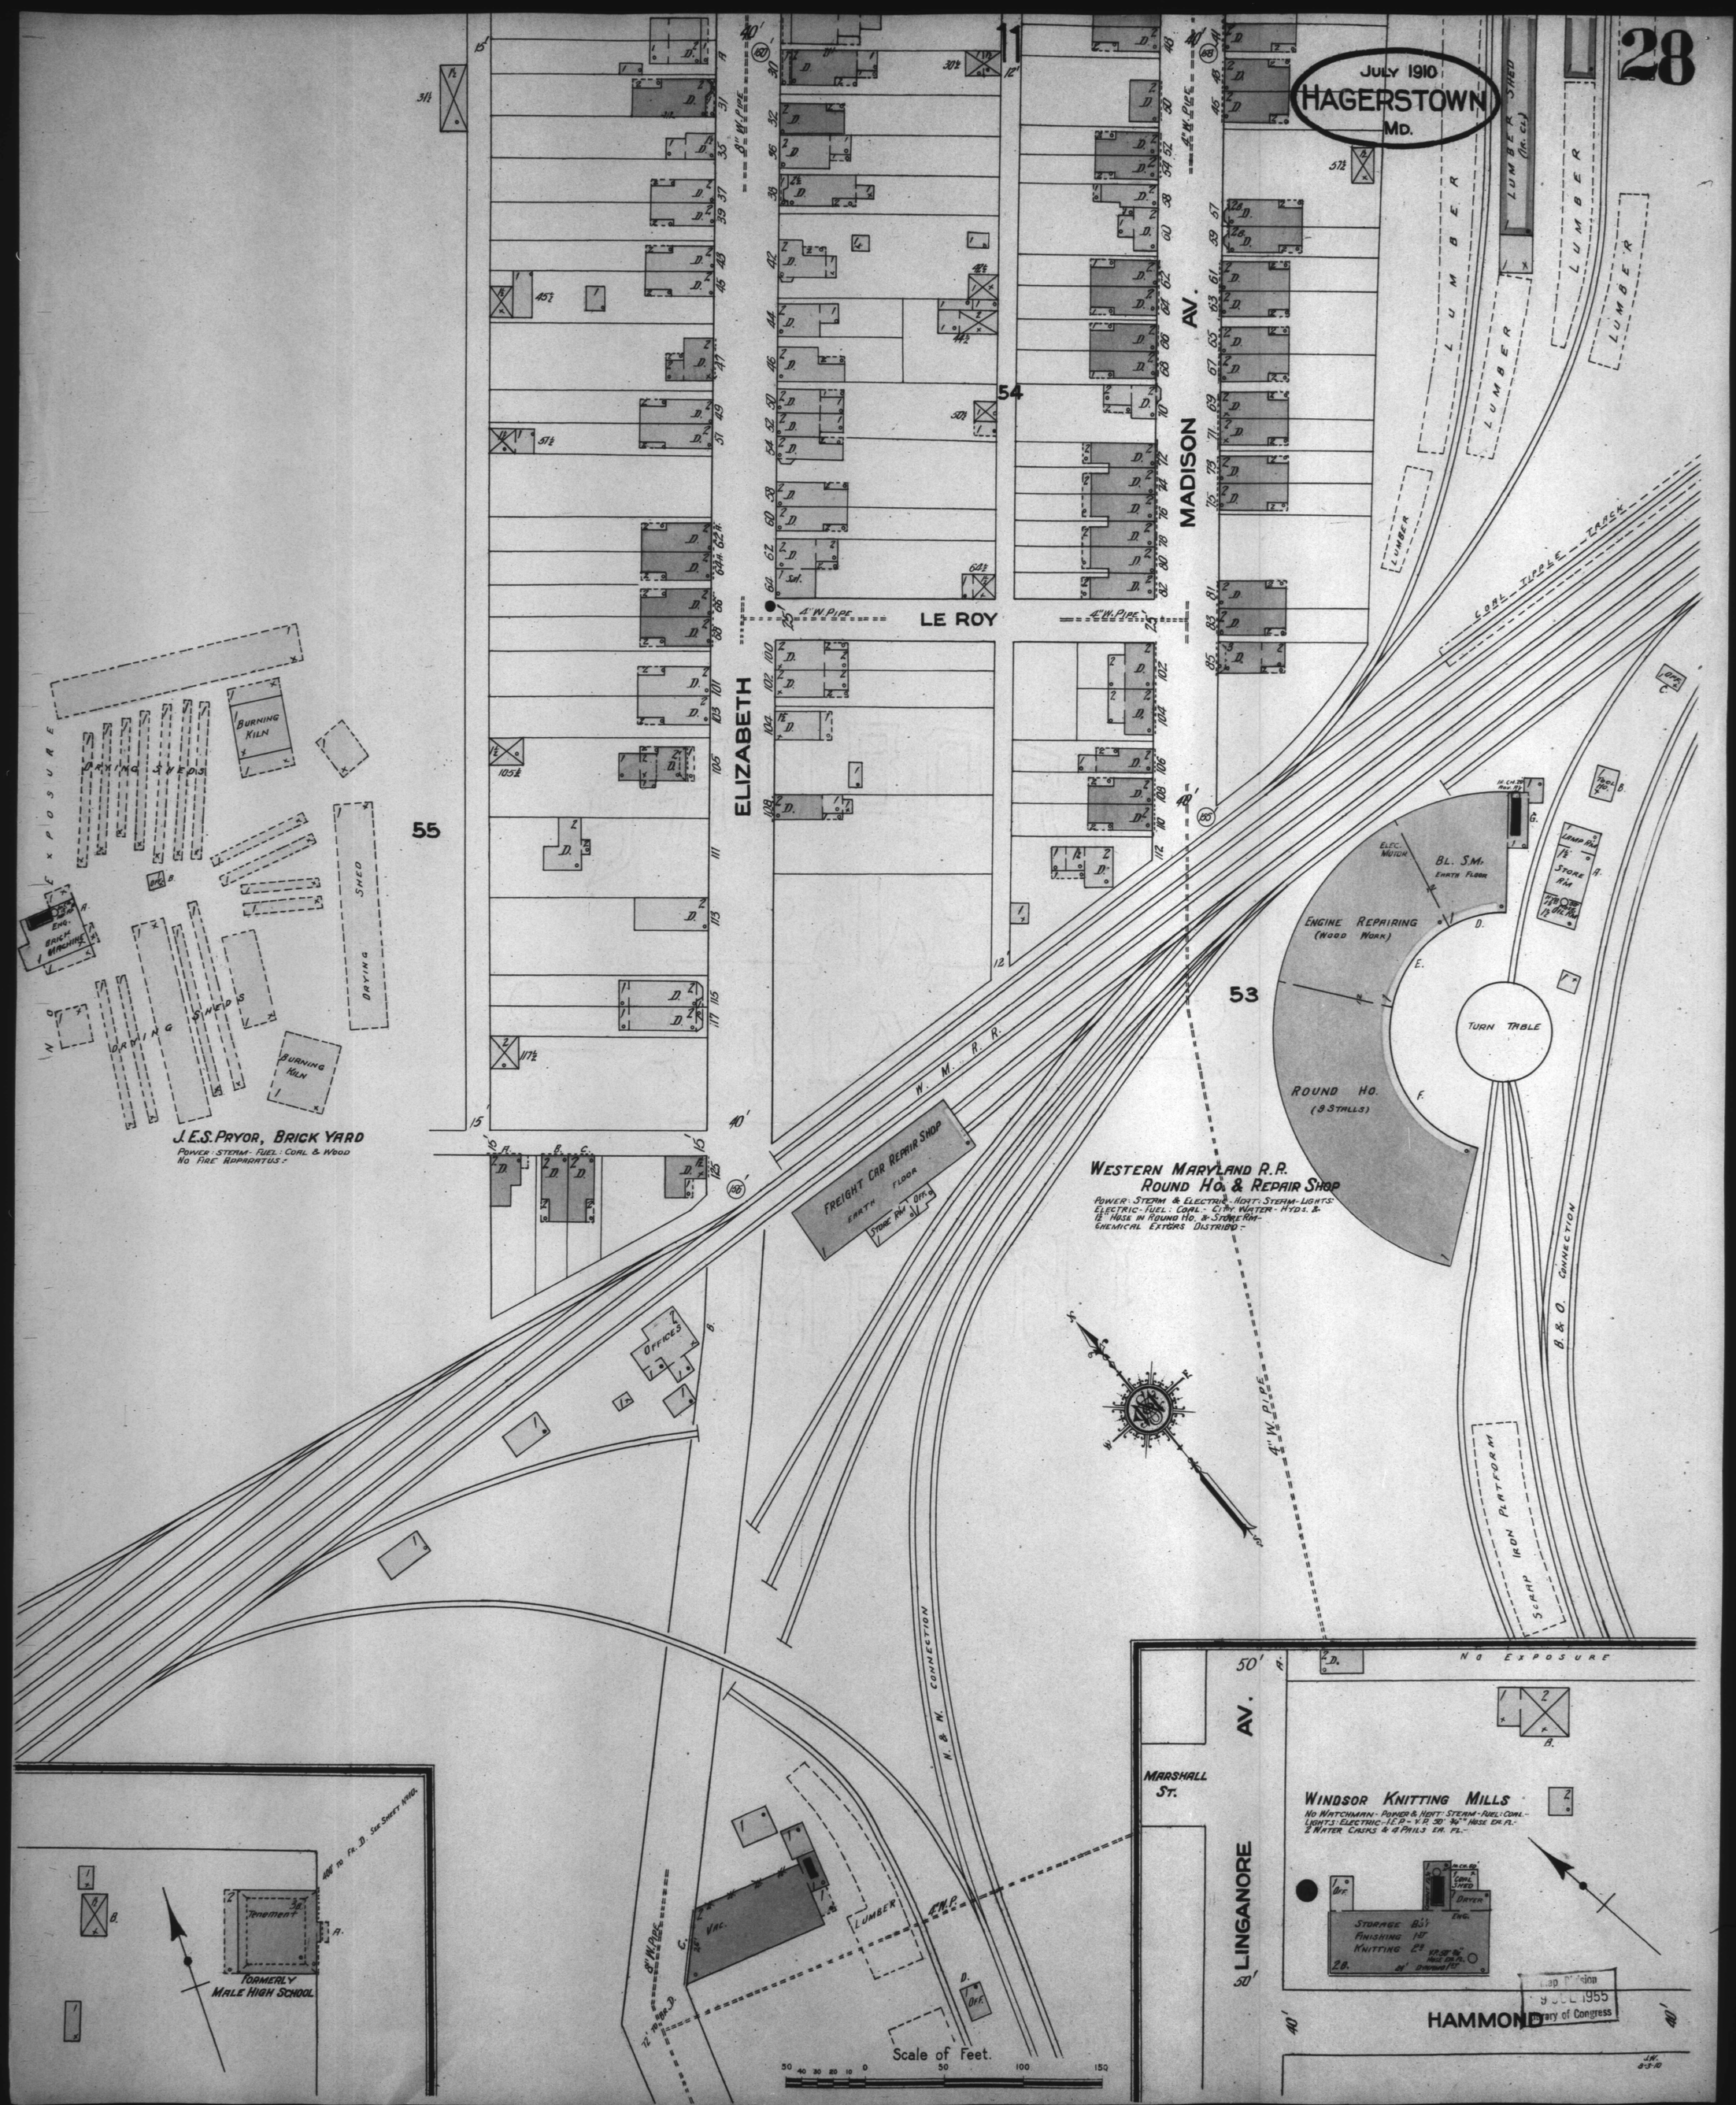
28
JULY 1910
HAGERSTOWN
MD.
ELIZABETH
MADISON AV.
LE ROY
55
54
53
11
LUMBER
LUMBER SHED (R. CL.)
COAL TIPPLE TRACK
EXPOSURE
DRYING SHEDS
BURNING KILN
DRYING SHED
ENG.
BRICK MACHINE
J. E. S. PRYOR, BRICK YARD
POWER: STEAM - FUEL: COAL & WOOD
NO FIRE APPARATUS:-
W. M. R. R.
FREIGHT CAR REPAIR SHOP
EARTH FLOOR
STORE RM
OFF.
OFFICES
ENGINE REPAIRING (WOOD WORK)
ELEC. MOTOR
BL. SM.
EARTH FLOOR
TURN TABLE
ROUND HO. (9 STALLS)
WESTERN MARYLAND R.R.
ROUND HO. & REPAIR SHOP
POWER: STEAM & ELECTRIC - HOIST: STEAM - LIGHTS: ELECTRIC - FUEL: COAL - CITY WATER - HYDS. & 1½" HOSE IN ROUND HO. & STORE RM - CHEMICAL EXTGRS DISTRIBD:-
STORE RM
LAMP RM
PROJ. CO.
SCRAP IRON PLATFORM
B. & O. CONNECTION
4" W. PIPE
8" W. PIPE
N. & W. CONNECTION
NO EXPOSURE
MARSHALL ST.
LINGANORE AV.
WINDSOR KNITTING MILLS
NO WATCHMAN - POWER & HEAT: STEAM - FUEL: COAL - LIGHTS: ELECTRIC - I.C.P. - V.P. 30' ¾" HOSE EX. FL. - 2 WATER CASKS & 4 PAILS EX. FL.-
STORAGE B.S.
FINISHING 1ST
KNITTING 2ND
DRYER
ENG.
OFF.
HAMMOND
FORMERLY MALE HIGH SCHOOL
Tenement
400' TO FR. D. SEE SHEET NO 10.
VAC.
LUMBER
Scale of Feet.
50 40 30 20 10 0 50 100 150
Map Division
9 OCT 1955
Library of Congress