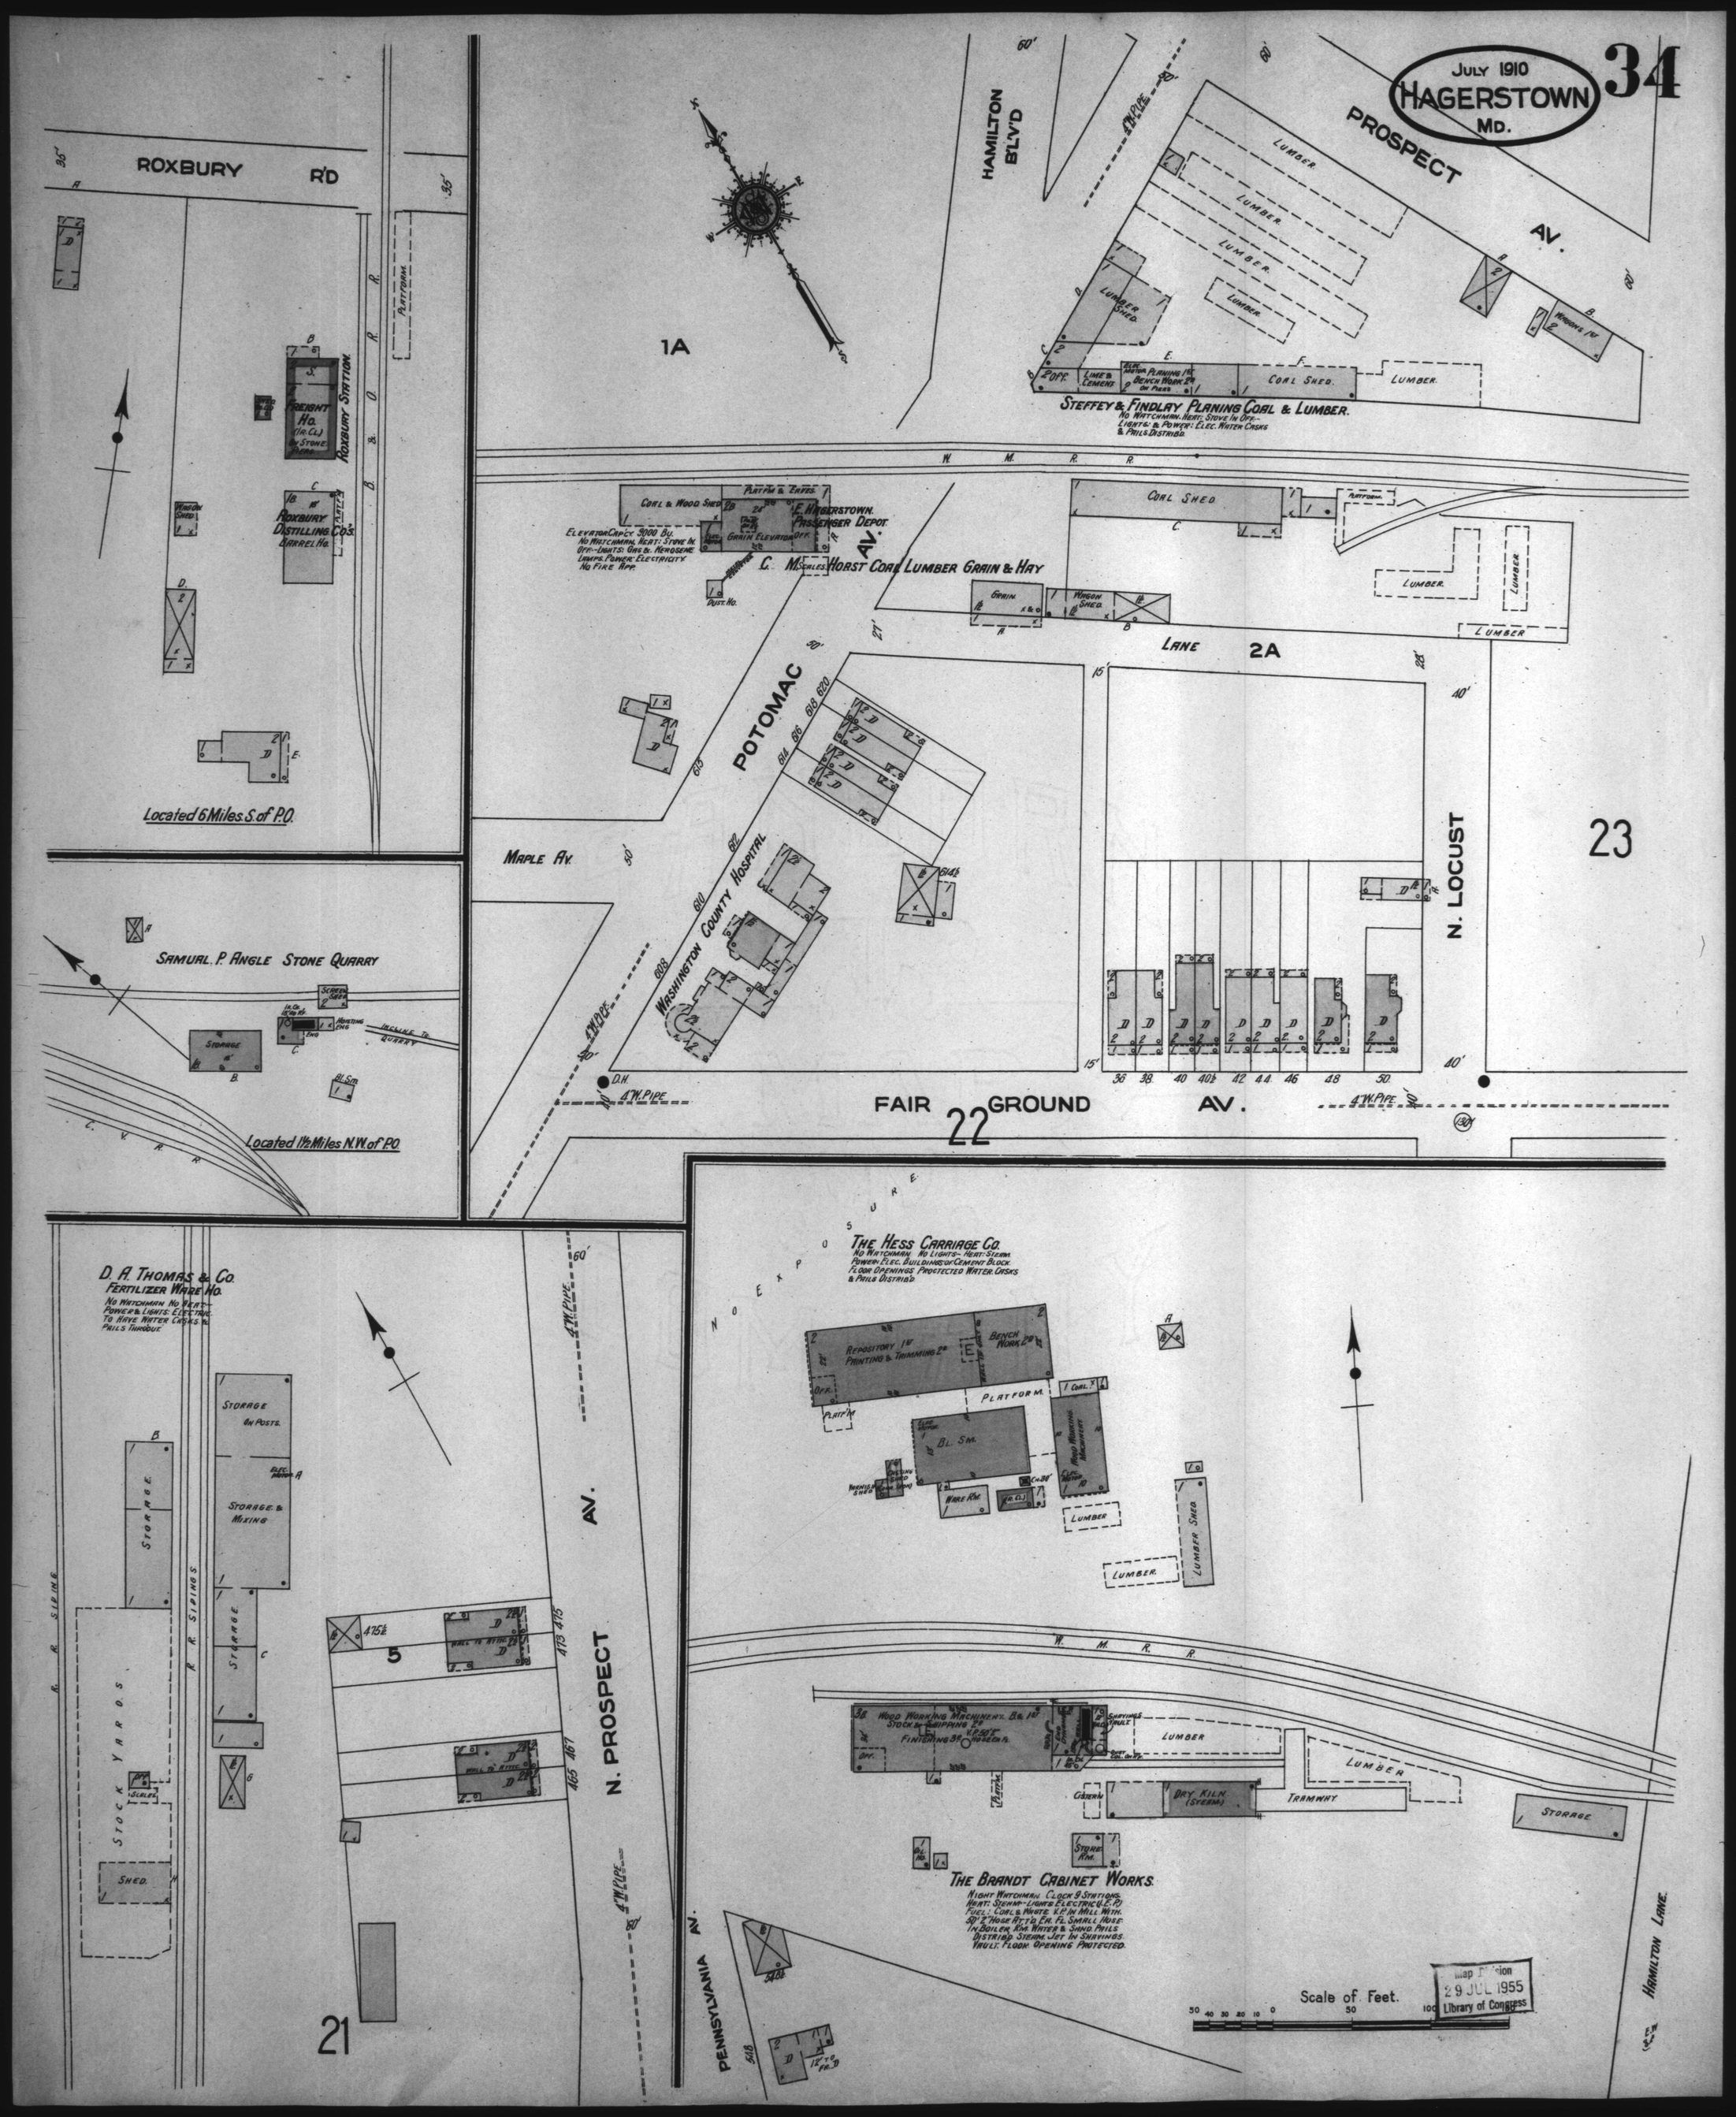
JULY 1910
HAGERSTOWN
MD.
34
ROXBURY R'D
ROXBURY STATION
FREIGHT HO.
ROXBURY DISTILLING CO'S BARREL HO.
B. & O. R. R.
PLATFORM
Located 6 Miles S. of P.O.
SAMUEL P. ANGLE STONE QUARRY
Located 1½ Miles N.W. of P.O.
HAMILTON BL'V'D
PROSPECT AV.
LUMBER
LUMBER SHED
STEFFEY & FINDLAY PLANING COAL & LUMBER.
NO WATCHMAN. HEAT: STOVE IN OFF.-
LIGHTS: & POWER: ELEC. WATER CASKS
& PAILS DISTRIBD.
COAL SHED
LIME & CEMENT
W. M. R. R.
E. HAGERSTOWN PASSENGER DEPOT
COAL & WOOD SHED
GRAIN ELEVATOR
ELEVATOR CAP'CY 3000 BU.
NO WATCHMAN. HEAT: STOVE IN OFF.-LIGHTS: GAS & KEROSENE
LAMPS. POWER: ELECTRICITY
NO FIRE APP.
C. M. SCHLEY HORST COAL LUMBER GRAIN & HAY
GRAIN
WAGON SHED
LANE
2A
POTOMAC AV.
MAPLE AV.
WASHINGTON COUNTY HOSPITAL
N. LOCUST
23
FAIR GROUND AV.
22
D. A. THOMAS & CO.
FERTILIZER WARE HO.
NO WATCHMAN NO HEAT.-
POWER & LIGHTS: ELECTRIC.
TO HAVE WATER CASKS &
PAILS THROUGH.
STORAGE ON POSTS.
STORAGE & MIXING
STORAGE
STOCK YARDS
SHED
R. R. SIDING
R. R. SIDINGS
N. PROSPECT AV.
5
21
THE HESS CARRIAGE CO.
NO WATCHMAN NO LIGHTS.- HEAT: STEAM.
POWER: ELEC. BUILDINGS: CEMENT BLOCK.
FLOOR OPENINGS: PROTECTED WATER CASKS
& PAILS DISTRIBD.
REPOSITORY 1st
PAINTING & TRIMMING 2nd
BENCH WORK 2nd
PLATFORM
BL. SM.
LUMBER
LUMBER SHED
THE BRANDT CABINET WORKS.
NIGHT WATCHMAN. CLOCK 9 STATIONS.
HEAT: STEAM.- LIGHTS: ELECTRIC (C.P.)
FUEL: COAL & WASTE. V.P. IN MILL WITH.
50' 2" HOSE AT 1½ FR. FL. SMALL HOSE
IN BOILER RM. WATER & SAND PAILS
DISTRIBD. STEAM JET IN SHAVINGS.
VAULT. FLOOR OPENING PROTECTED.
WOOD WORKING MACHINERY. BE. 1st
STOCK & SHIPPING 2nd
FINISHING 3rd
SHAVINGS VAULT
LUMBER
TRAMWAY
DRY KILN (STEAM)
STORAGE
PENNSYLVANIA AV.
HAMILTON LANE
Scale of Feet.
50 40 30 20 10 0 50 100
Map Division
29 JUL 1955
Library of Congress