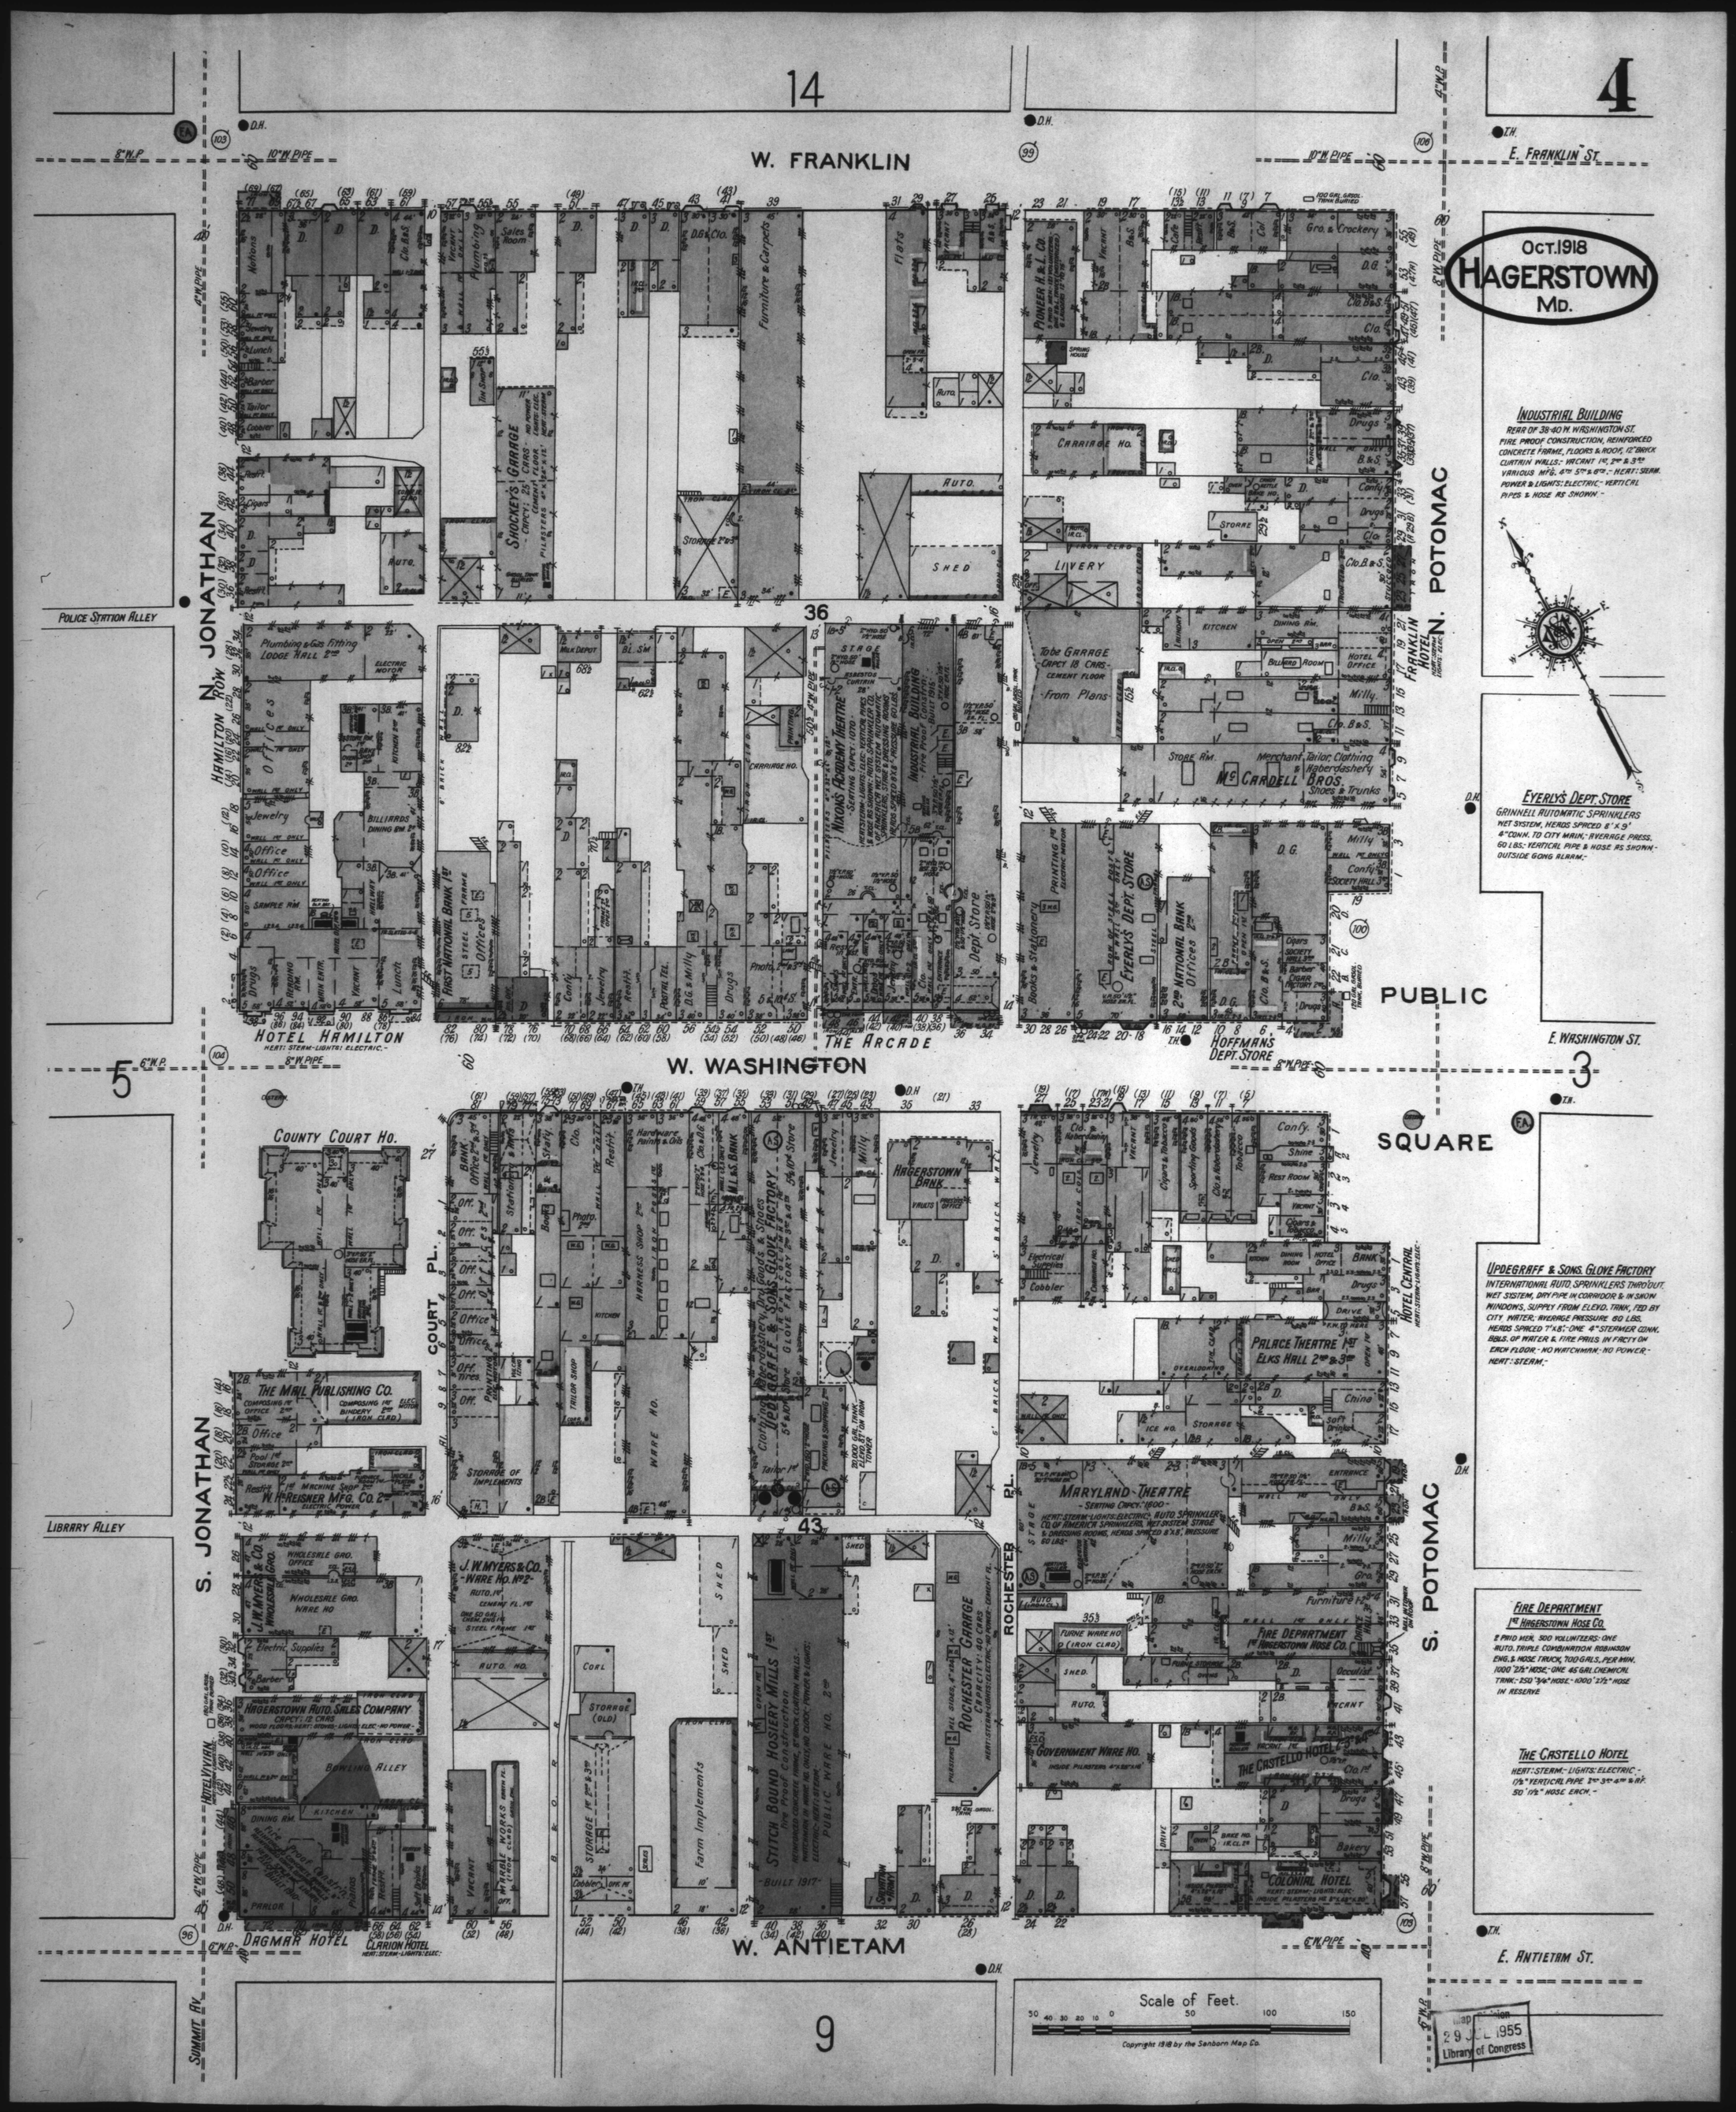
14
4
W. FRANKLIN
E. FRANKLIN ST.
Oct. 1918
HAGERSTOWN
MD.
INDUSTRIAL BUILDING
REAR OF 38-40 W. WASHINGTON ST.
FIRE PROOF CONSTRUCTION, REINFORCED CONCRETE FRAME, FLOORS & ROOF, 12" BRICK CURTAIN WALLS:- VACANT 1st, 2nd & 3rd VARIOUS MFG. 4th 5th & 6th.- HEAT: STEAM. POWER & LIGHTS: ELECTRIC:- VERTICAL PIPES & HOSE AS SHOWN.-
EVERLY'S DEPT. STORE
GRINNELL AUTOMATIC SPRINKLERS WET SYSTEM, HEADS SPACED 8' X 9' 4" CONN. TO CITY MAIN.- AVERAGE PRESS. 60 LBS.: VERTICAL PIPE & HOSE AS SHOWN.- OUTSIDE GONG ALARM.-
UPDEGRAFF & SONS. GLOVE FACTORY
INTERNATIONAL AUTO. SPRINKLERS THRO'OUT. WET SYSTEM, DRY PIPE IN CORRIDOR & IN SHOW WINDOWS, SUPPLY FROM ELEVD. TANK, FED BY CITY WATER; AVERAGE PRESSURE 80 LBS. HEADS SPACED 7'X8': ONE 4" STEAMER CONN. BBLS. OF WATER & FIRE PAILS IN FACTY ON EACH FLOOR.- NO WATCHMAN: NO POWER.- HEAT: STEAM.-
FIRE DEPARTMENT
1st HAGERSTOWN HOSE CO.
2 PAID MEN, 500 VOLUNTEERS: ONE AUTO. TRIPLE COMBINATION ROBINSON ENG. & HOSE TRUCK, 700 GALS. PER MIN. 1000' 2½" HOSE.- ONE 45 GAL CHEMICAL TRUK.- 250 ¾" HOSE.- 1000' 2½" HOSE IN RESERVE
THE CASTELLO HOTEL
HEAT: STEAM.- LIGHTS: ELECTRIC.- 1½" VERTICAL PIPE 2nd 3rd 4th & 5th. 50' 1½" HOSE EACH.-
S. JONATHAN
S. POTOMAC
PUBLIC
SQUARE
W. WASHINGTON
E. WASHINGTON ST.
COURT PL.
W. ANTIETAM
E. ANTIETAM ST.
SUMMIT AV.
ROCHESTER
HAMILTON ROW
POLICE STATION ALLEY
LIBRARY ALLEY
HOTEL HAMILTON
THE ARCADE
HOFFMAN'S DEPT. STORE
HOTEL FRANKLIN
HOTEL CENTRAL
COUNTY COURT HO.
DAGMAR HOTEL
CLARION HOTEL
HOTEL VIVIAN
Scale of Feet.
Copyright 1918 by the Sanborn Map Co.
Library of Congress