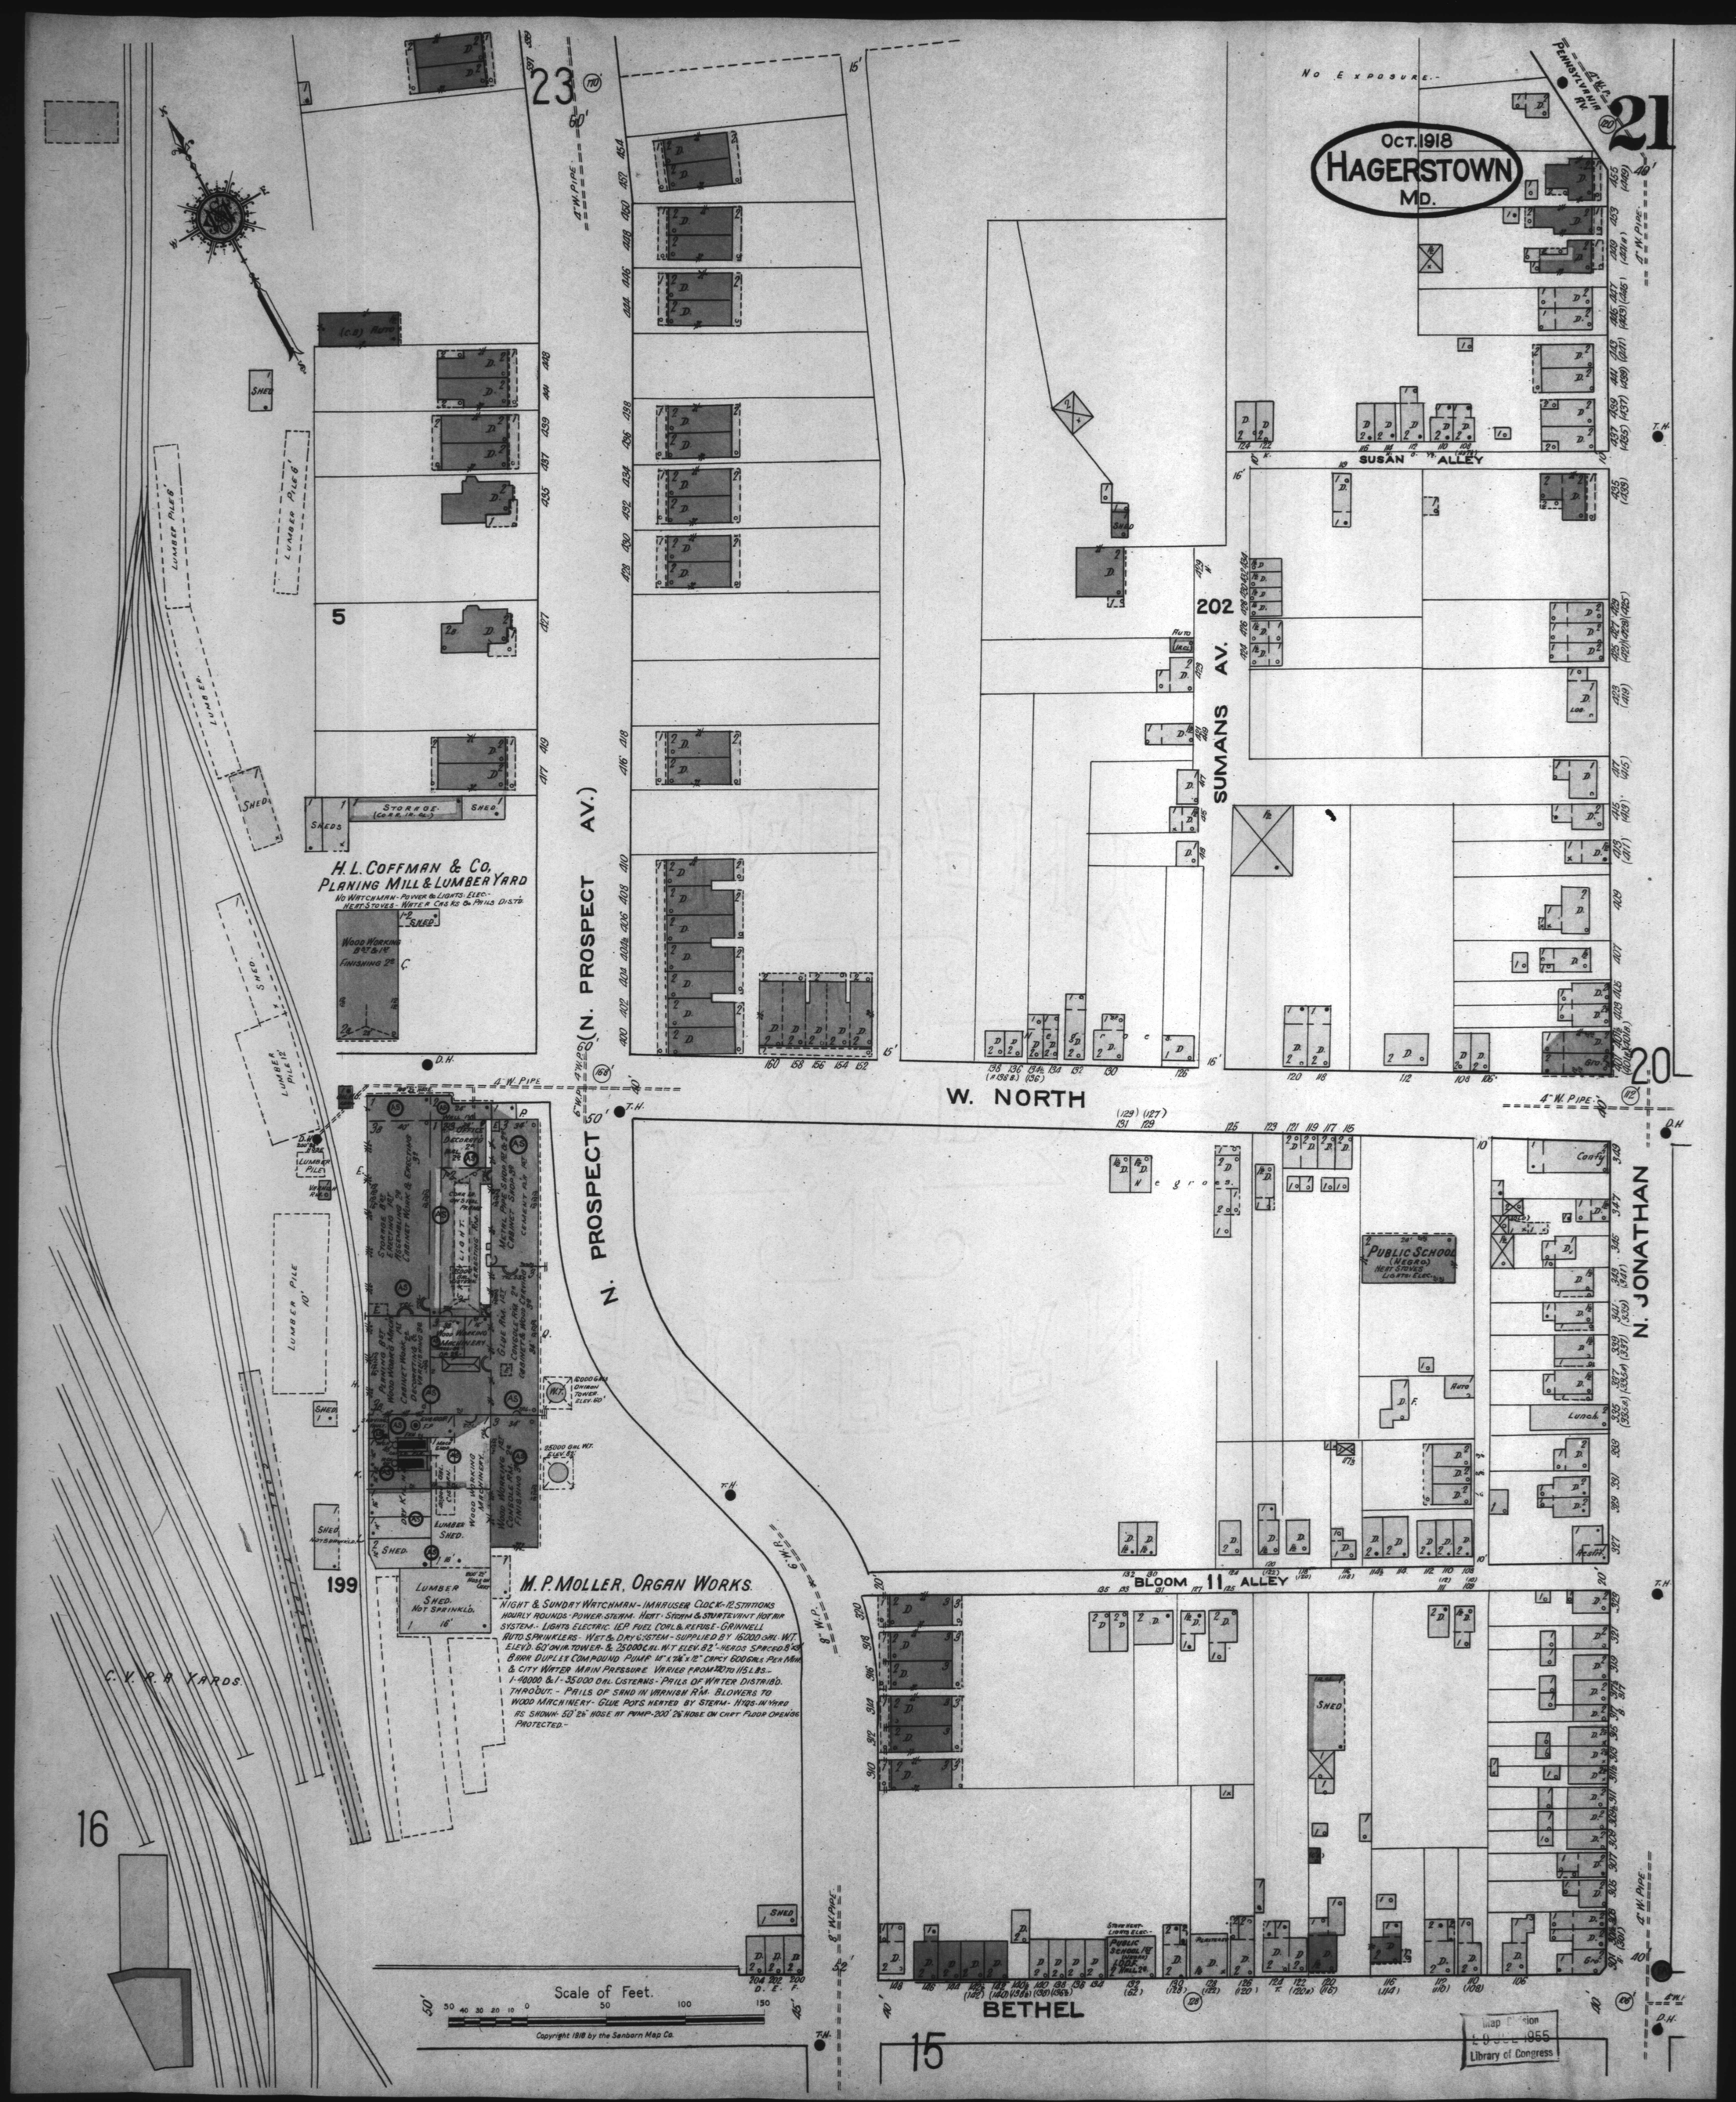
Oct. 1918
HAGERSTOWN
MD.
H. L. COFFMAN & CO.
PLANING MILL & LUMBER YARD
NO WATCHMAN - POWER & LIGHTS ELEC. - HEAT STOVES - WATER CISTS & PHILS DIST'D.
M. P. MOLLER, ORGAN WORKS.
NIGHT & SUNDAY WATCHMAN - IMHAUSER CLOCK - 12 STATIONS HOURLY ROUNDS - POWER - STEAM. HEAT - STEAM & STURTEVANT HOT AIR SYSTEM. - LIGHTS ELECTRIC. 1 EP. FUEL COAL & REFUSE - GRINNELL AUTO. SPRINKLERS - WET & DRY SYSTEM - SUPPLIED BY 15000 GAL. W.T. ELEV'D. 60' ON IR. TOWER & 25000 GAL. W.T. ELEV. 82' - HEADS SPACED 8' X 8' BARR DUPLEX COMPOUND PUMP 14" x 7½" x 12" CAPCY 600 GALS. PER MIN. & CITY WATER MAIN PRESSURE VARIES FROM 70 TO 115 LBS. - 1-40000 & 1-35000 GAL. CISTERNS - PAILS OF WATER DISTRIB'D. THROUGH'T. - PAILS OF SAND IN VARNISH RM. BLOWERS TO WOOD MACHINERY - GLUE POTS HEATED BY STEAM - HYDS. IN YARD AS SHOWN - 50' 2½" HOSE AT PUMP - 200' 2½" HOSE ON CART. FLOOR OPENGS PROTECTED. -
N. PROSPECT AV. (N. PROSPECT)
SUMANS AV.
SUSAN ALLEY
BLOOM ALLEY
BETHEL
N. JONATHAN
W. NORTH
PENNSYLVANIA RY.
NO EXPOSURE.
PUBLIC SCHOOL (NEGRO)
C. V. R. R. YARDS
Scale of Feet.
Copyright 1918 by the Sanborn Map Co.
Map Division
Library of Congress