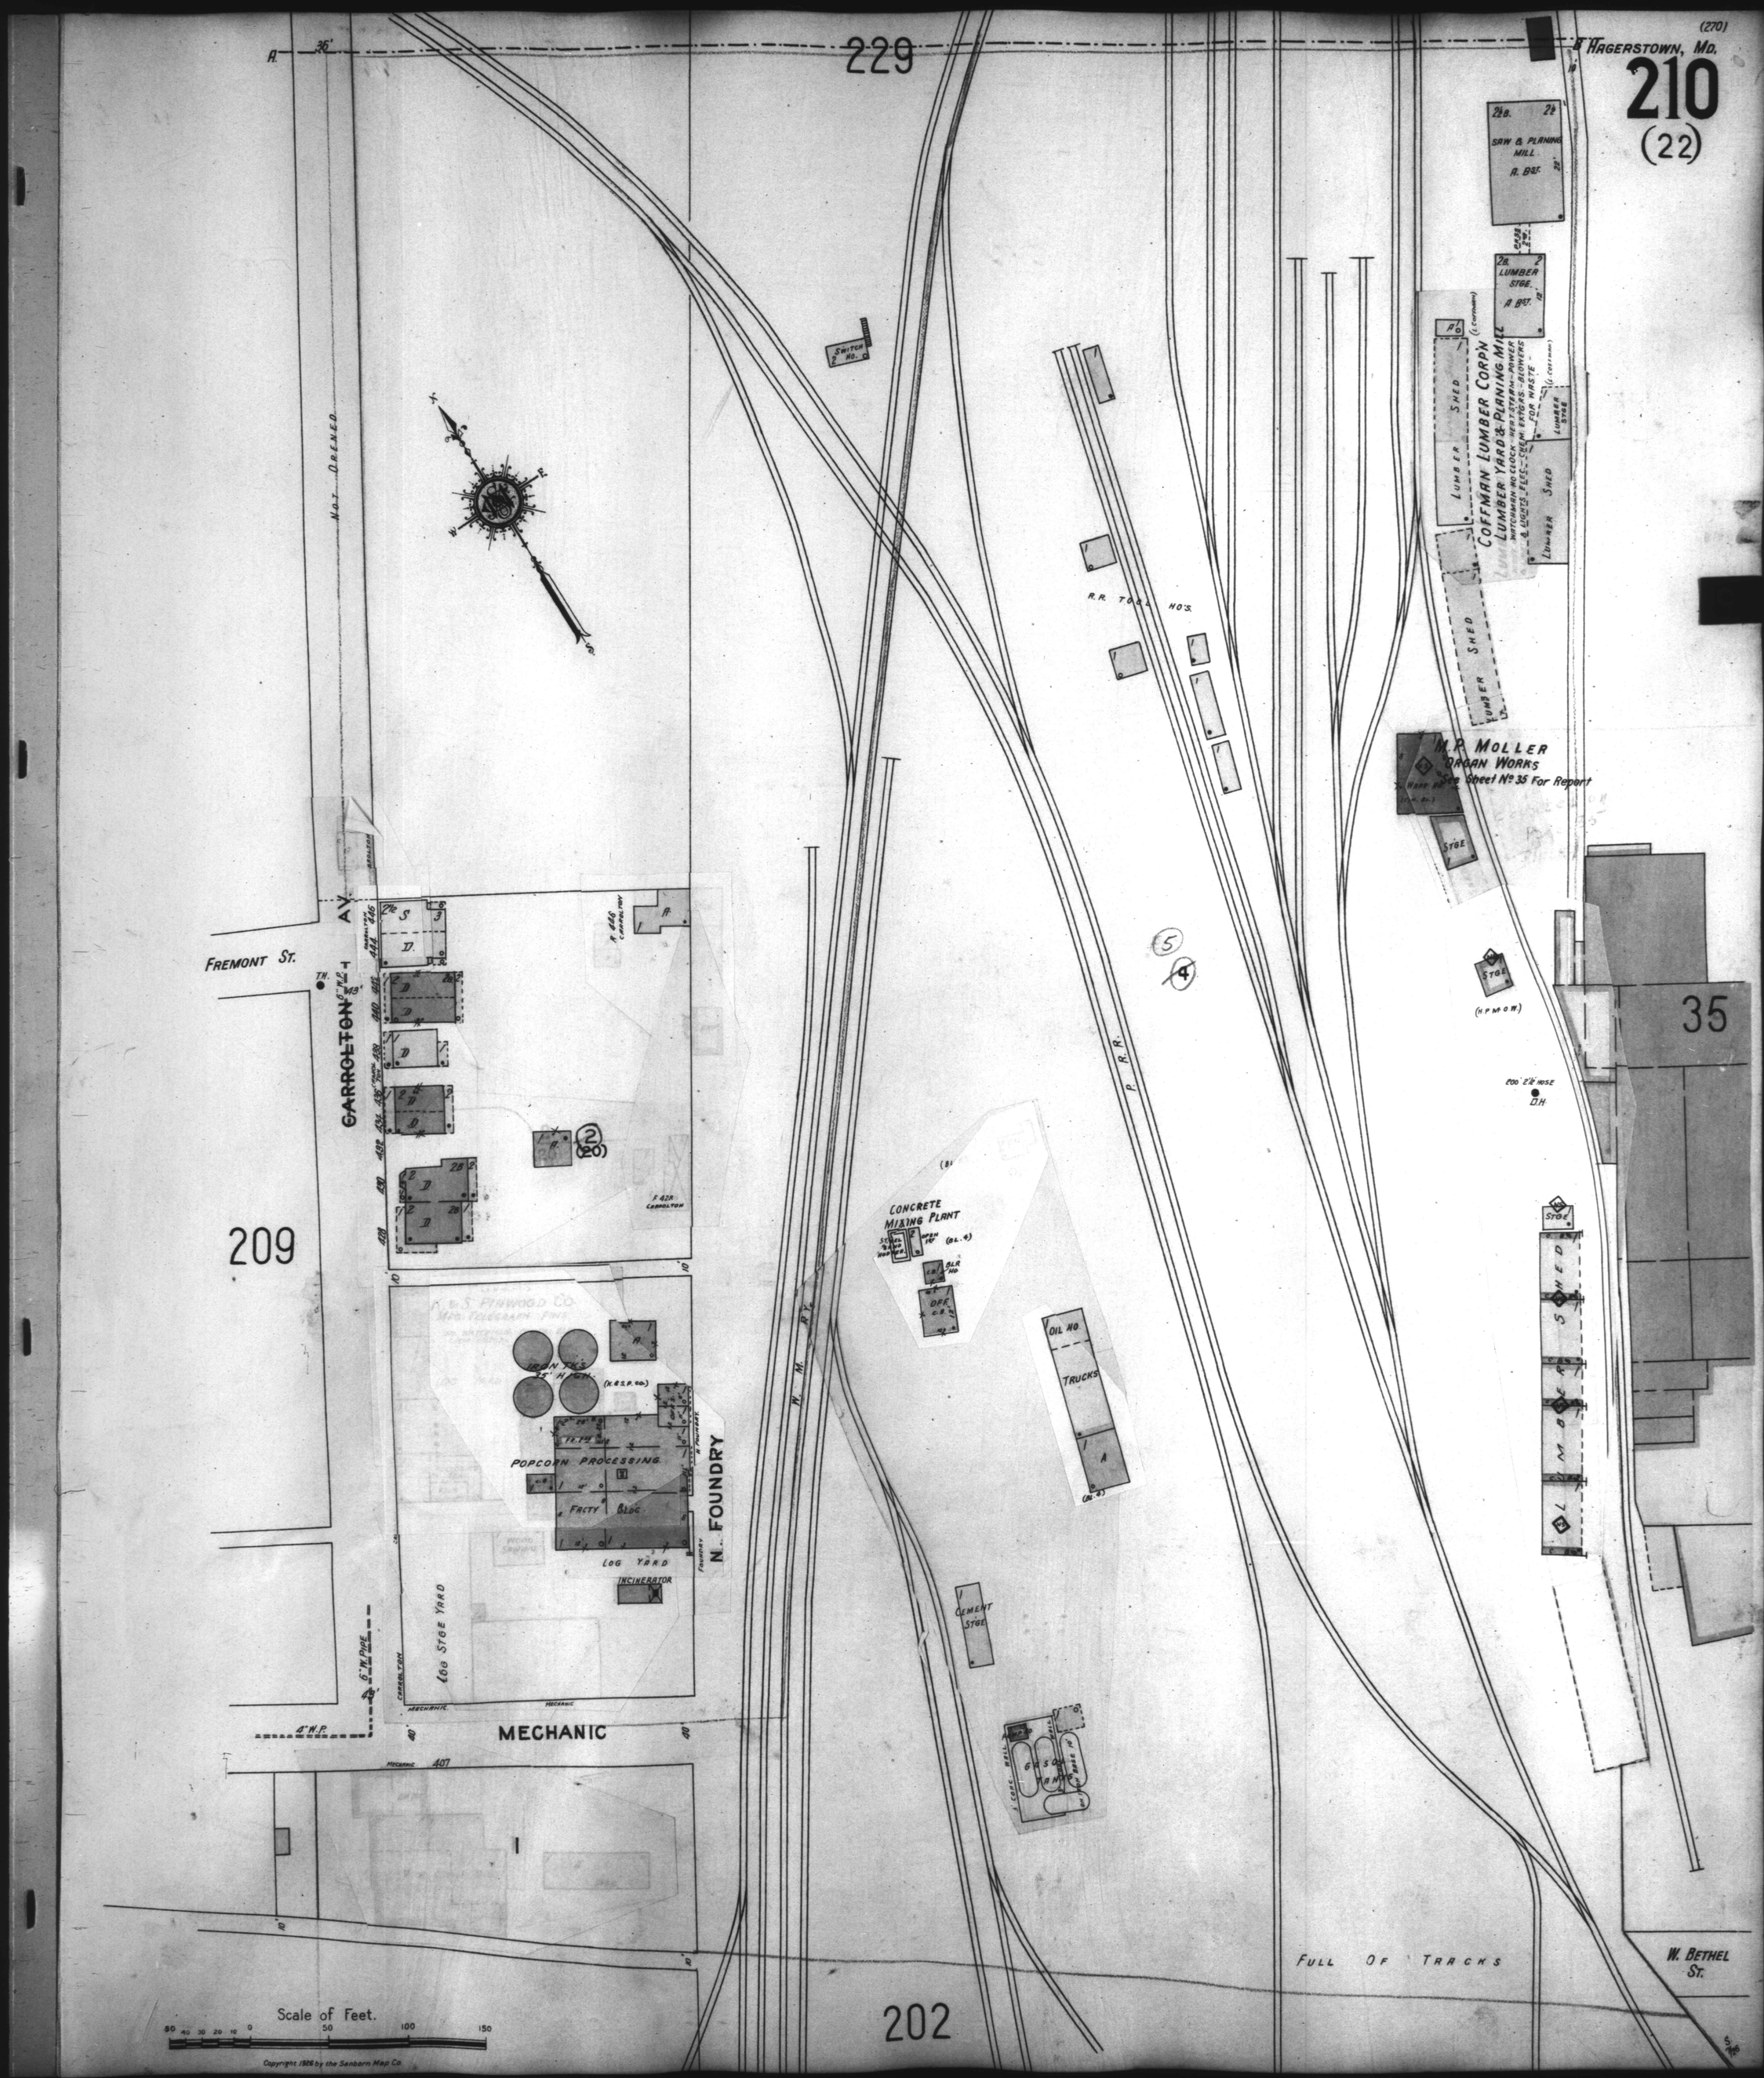
(270)
HAGERSTOWN, MD.
210
(22)
229
A.
36'
NOT OPENED
SWITCH NO. 2
R.R. TOOL HO'S.
SAW & PLANING MILL
A. BST.
LUMBER STGE.
A. BST.
COFFMAN LUMBER CORP'N
LUMBER YARD & PLANING MILL
WATCHMAN NO CLOCK - HEAT STEAM - POWER
& LIGHTS - ELEC. - CHEM. EXTG'RS. - BLOWERS
FOR WASTE
LUMBER SHED
LUMBER STGE.
M.P. MOLLER
ORGAN WORKS
See Sheet No. 35 For Report
STGE.
(H.P.M.O.W.)
200' 2½" HOSE
D.H.
35
FREMONT ST.
GARROLTON AV.
209
POPCORN PROCESSING
FACTY BLDG.
LOG YARD
INCINERATOR
N. FOUNDRY
LOG STGE YARD
MECHANIC
CONCRETE MIXING PLANT
OIL HO.
TRUCKS
CEMENT STGE.
GASOLINE TANKS
P.R.R.
N.M.RY.
FULL OF TRACKS
W. BETHEL ST.
202
Scale of Feet.
Copyright 1926 by the Sanborn Map Co.