B a s i n

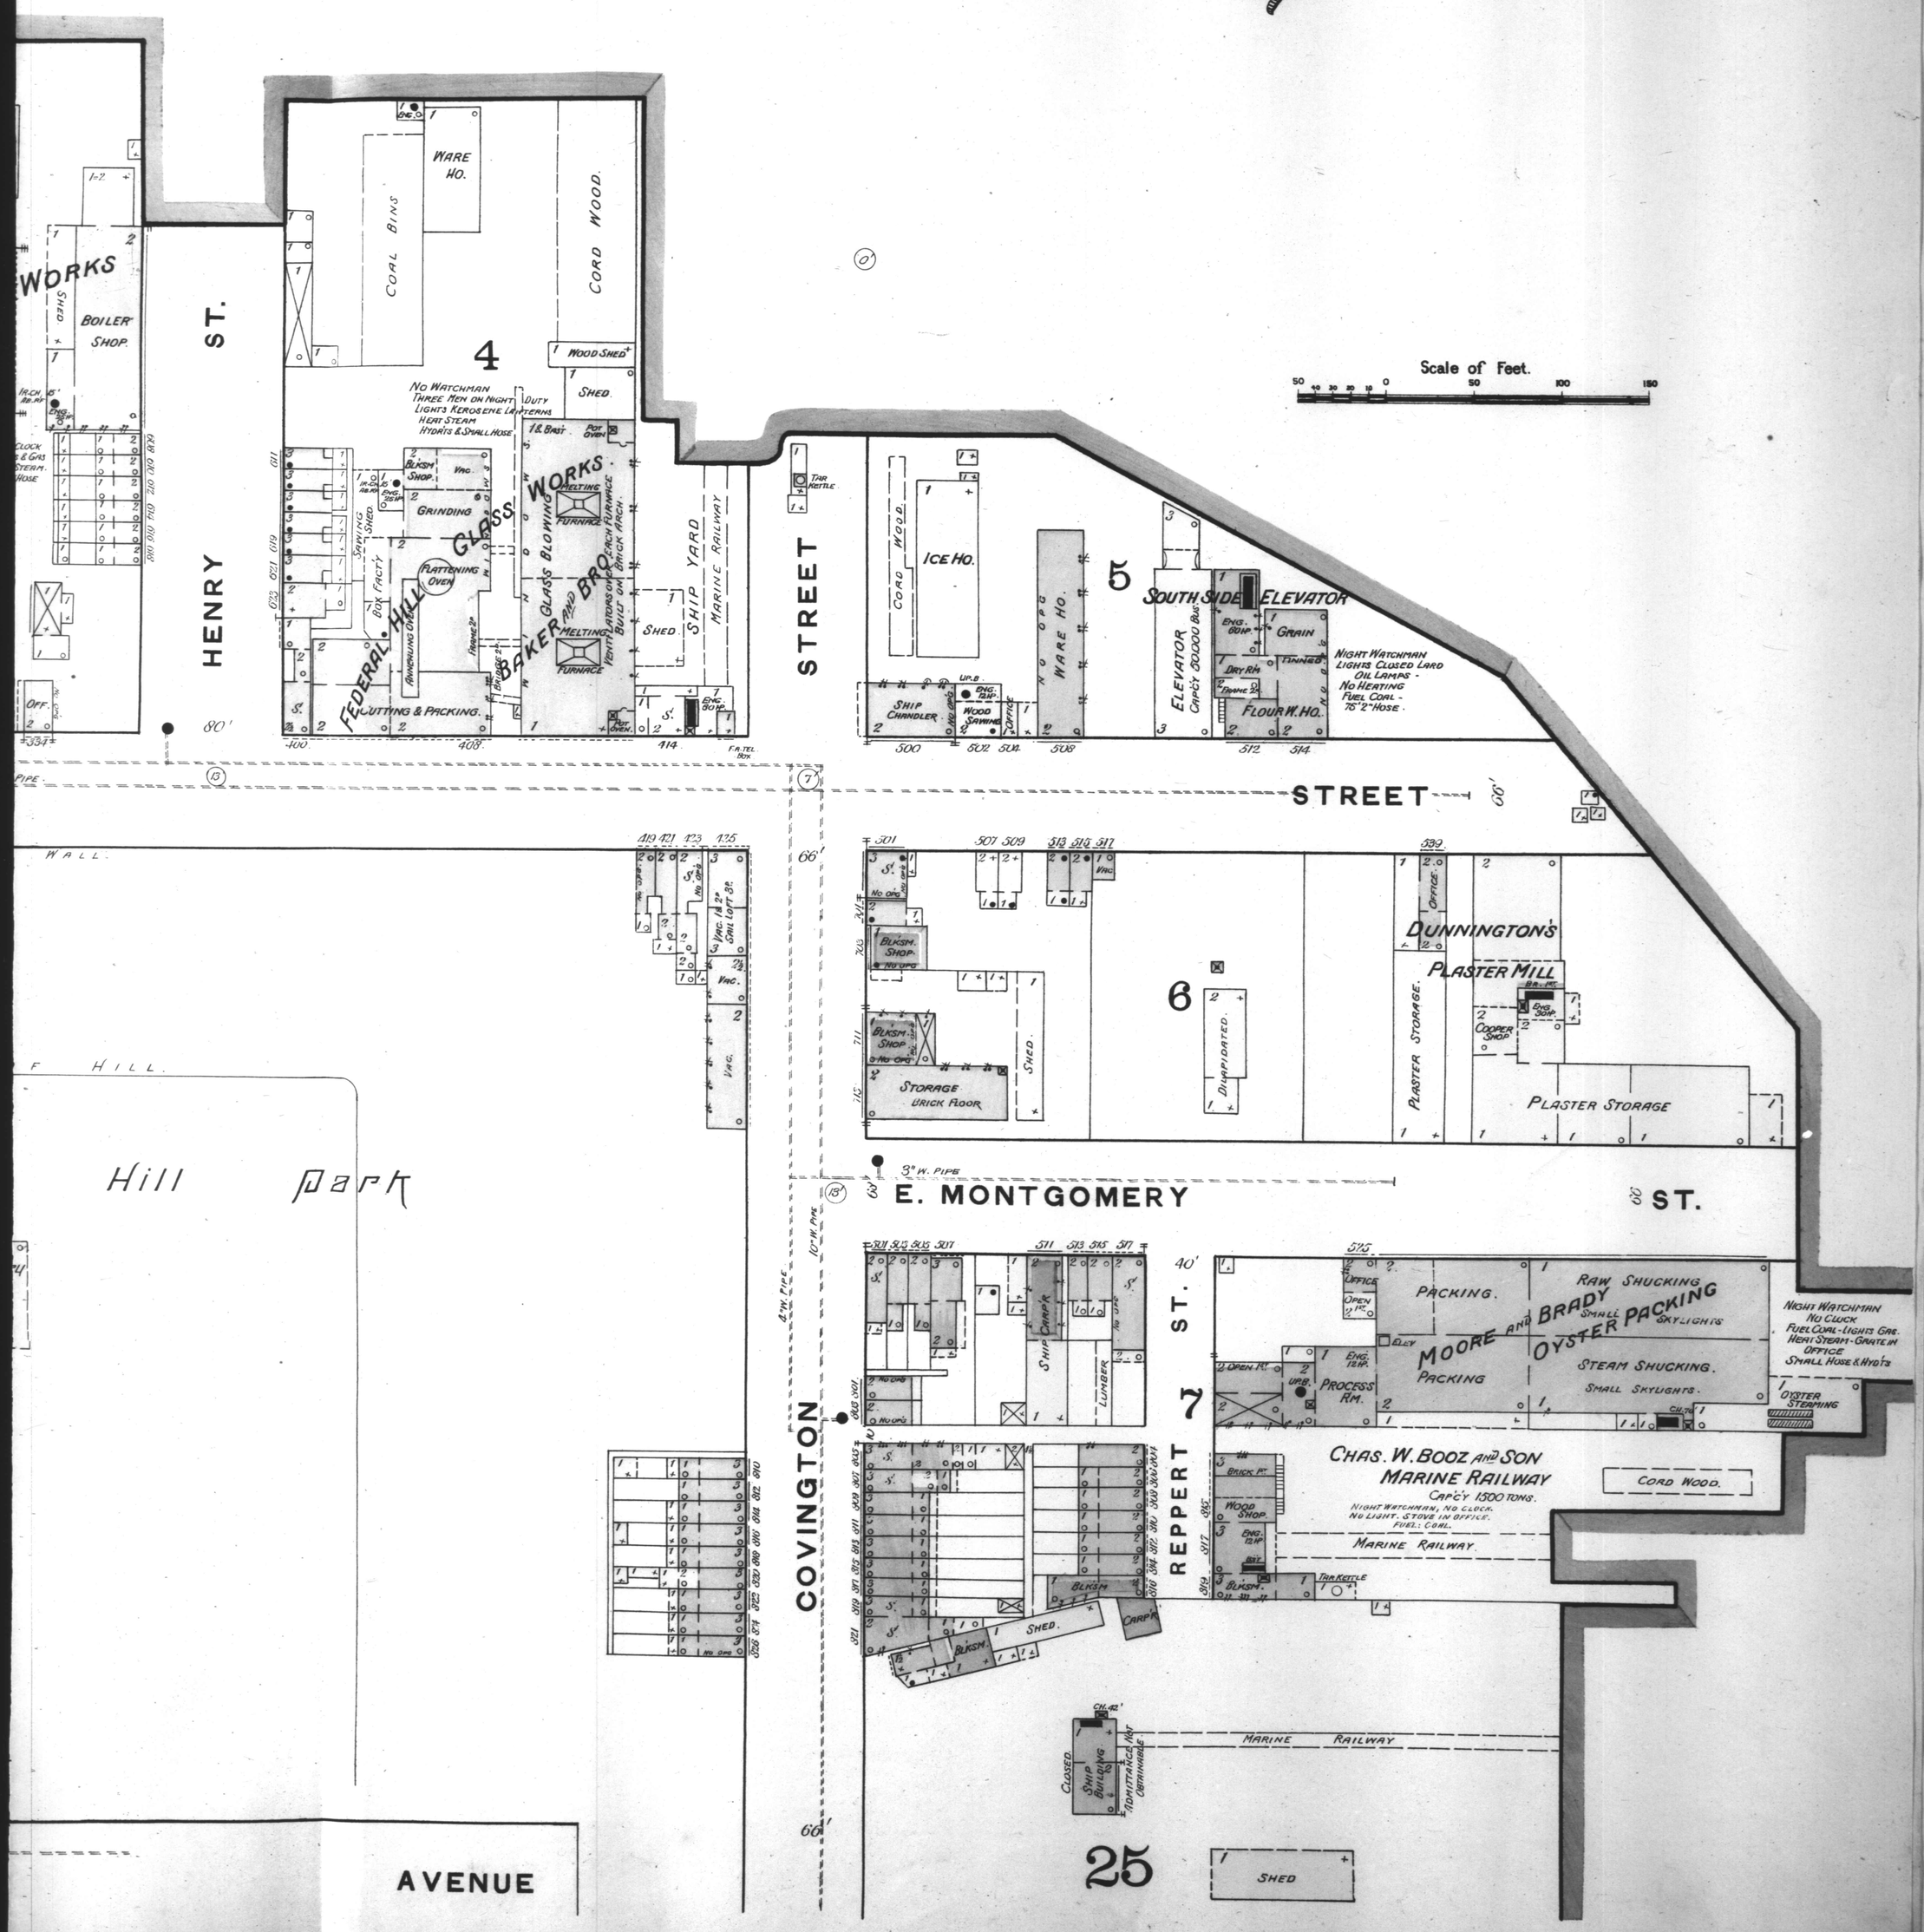
Scale of Feet.
50 40 30 20 10 0 50 100 150
WORKS
BOILER SHOP
SHED
ST.
HENRY
STREET
COAL BINS
WARE HO.
CORD WOOD
4
WOOD SHED
SHED.
NO WATCHMAN
THREE MEN ON NIGHT
LIGHTS KEROSENE LAMPS
HEAT STEAM
HYDRTS & SMALL HOSE
DUTY
GLASS WORKS
BLKSM SHOP
GRINDING
SAWING SHED
BOX FACT'Y
FLATTENING OVEN
ANNEALING OVEN
FEDERAL HILL
CUTTING & PACKING
GLASS BLOWING
MELTING FURNACE
BAKER AND BRO
LATRINES ON BRICK ARCH
VENTILATORS ON BRICK ARCH
SHED
SHIP YARD
MARINE RAILWAY
TAR KETTLE
CORD WOOD
ICE HO.
5
SOUTH SIDE ELEVATOR
ELEVATOR CAPCY 50,000 BUS
ENG. 60 HP
GRAIN
TANKS
DRY RM
FLOUR W. HO.
NIGHT WATCHMAN
LIGHTS CLOSED LARD OIL LAMPS -
NO HEATING
FUEL COAL -
75' 2" HOSE.
SHIP CHANDLER
WOOD SAWING
OFFICE
WARE HO.
STREET
66'
Hill Park
E. MONTGOMERY
ST.
6
DILAPIDATED.
BLKSM. SHOP
STORAGE BRICK FLOOR
SHED.
DUNNINGTON'S
PLASTER MILL
OFFICE
COOPER SHOP
PLASTER STORAGE
PLASTER STORAGE
3" W. PIPE
COVINGTON
ST.
REPPERT
7
SHIP CARP'R
LUMBER
BLKSM
SHED.
CARP'R
PACKING.
RAW SHUCKING
SMALL SKYLIGHTS
MOORE AND BRADY
OYSTER PACKING
STEAM SHUCKING.
SMALL SKYLIGHTS.
PROCESS RM.
PACKING
OPEN RM
OFFICE
NIGHT WATCHMAN
NO CLOCK
FUEL COAL - LIGHTS GAS.
HEAT STEAM - GRATE IN
OFFICE
SMALL HOSE & HYDTS
OYSTER STEAMING
CHAS. W. BOOZ AND SON
MARINE RAILWAY
CAP'CY 1500 TONS.
NIGHT WATCHMAN, NO CLOCK.
NO LIGHT. STOVE IN OFFICE.
FUEL: COAL.
MARINE RAILWAY.
CORD WOOD.
WOOD SHOP.
BLKSM.
TAR KETTLE
MARINE RAILWAY
CLOSED
SHIP BUILDING
ADMITTANCE NOT PERMISSIBLE
25
SHED
AVENUE