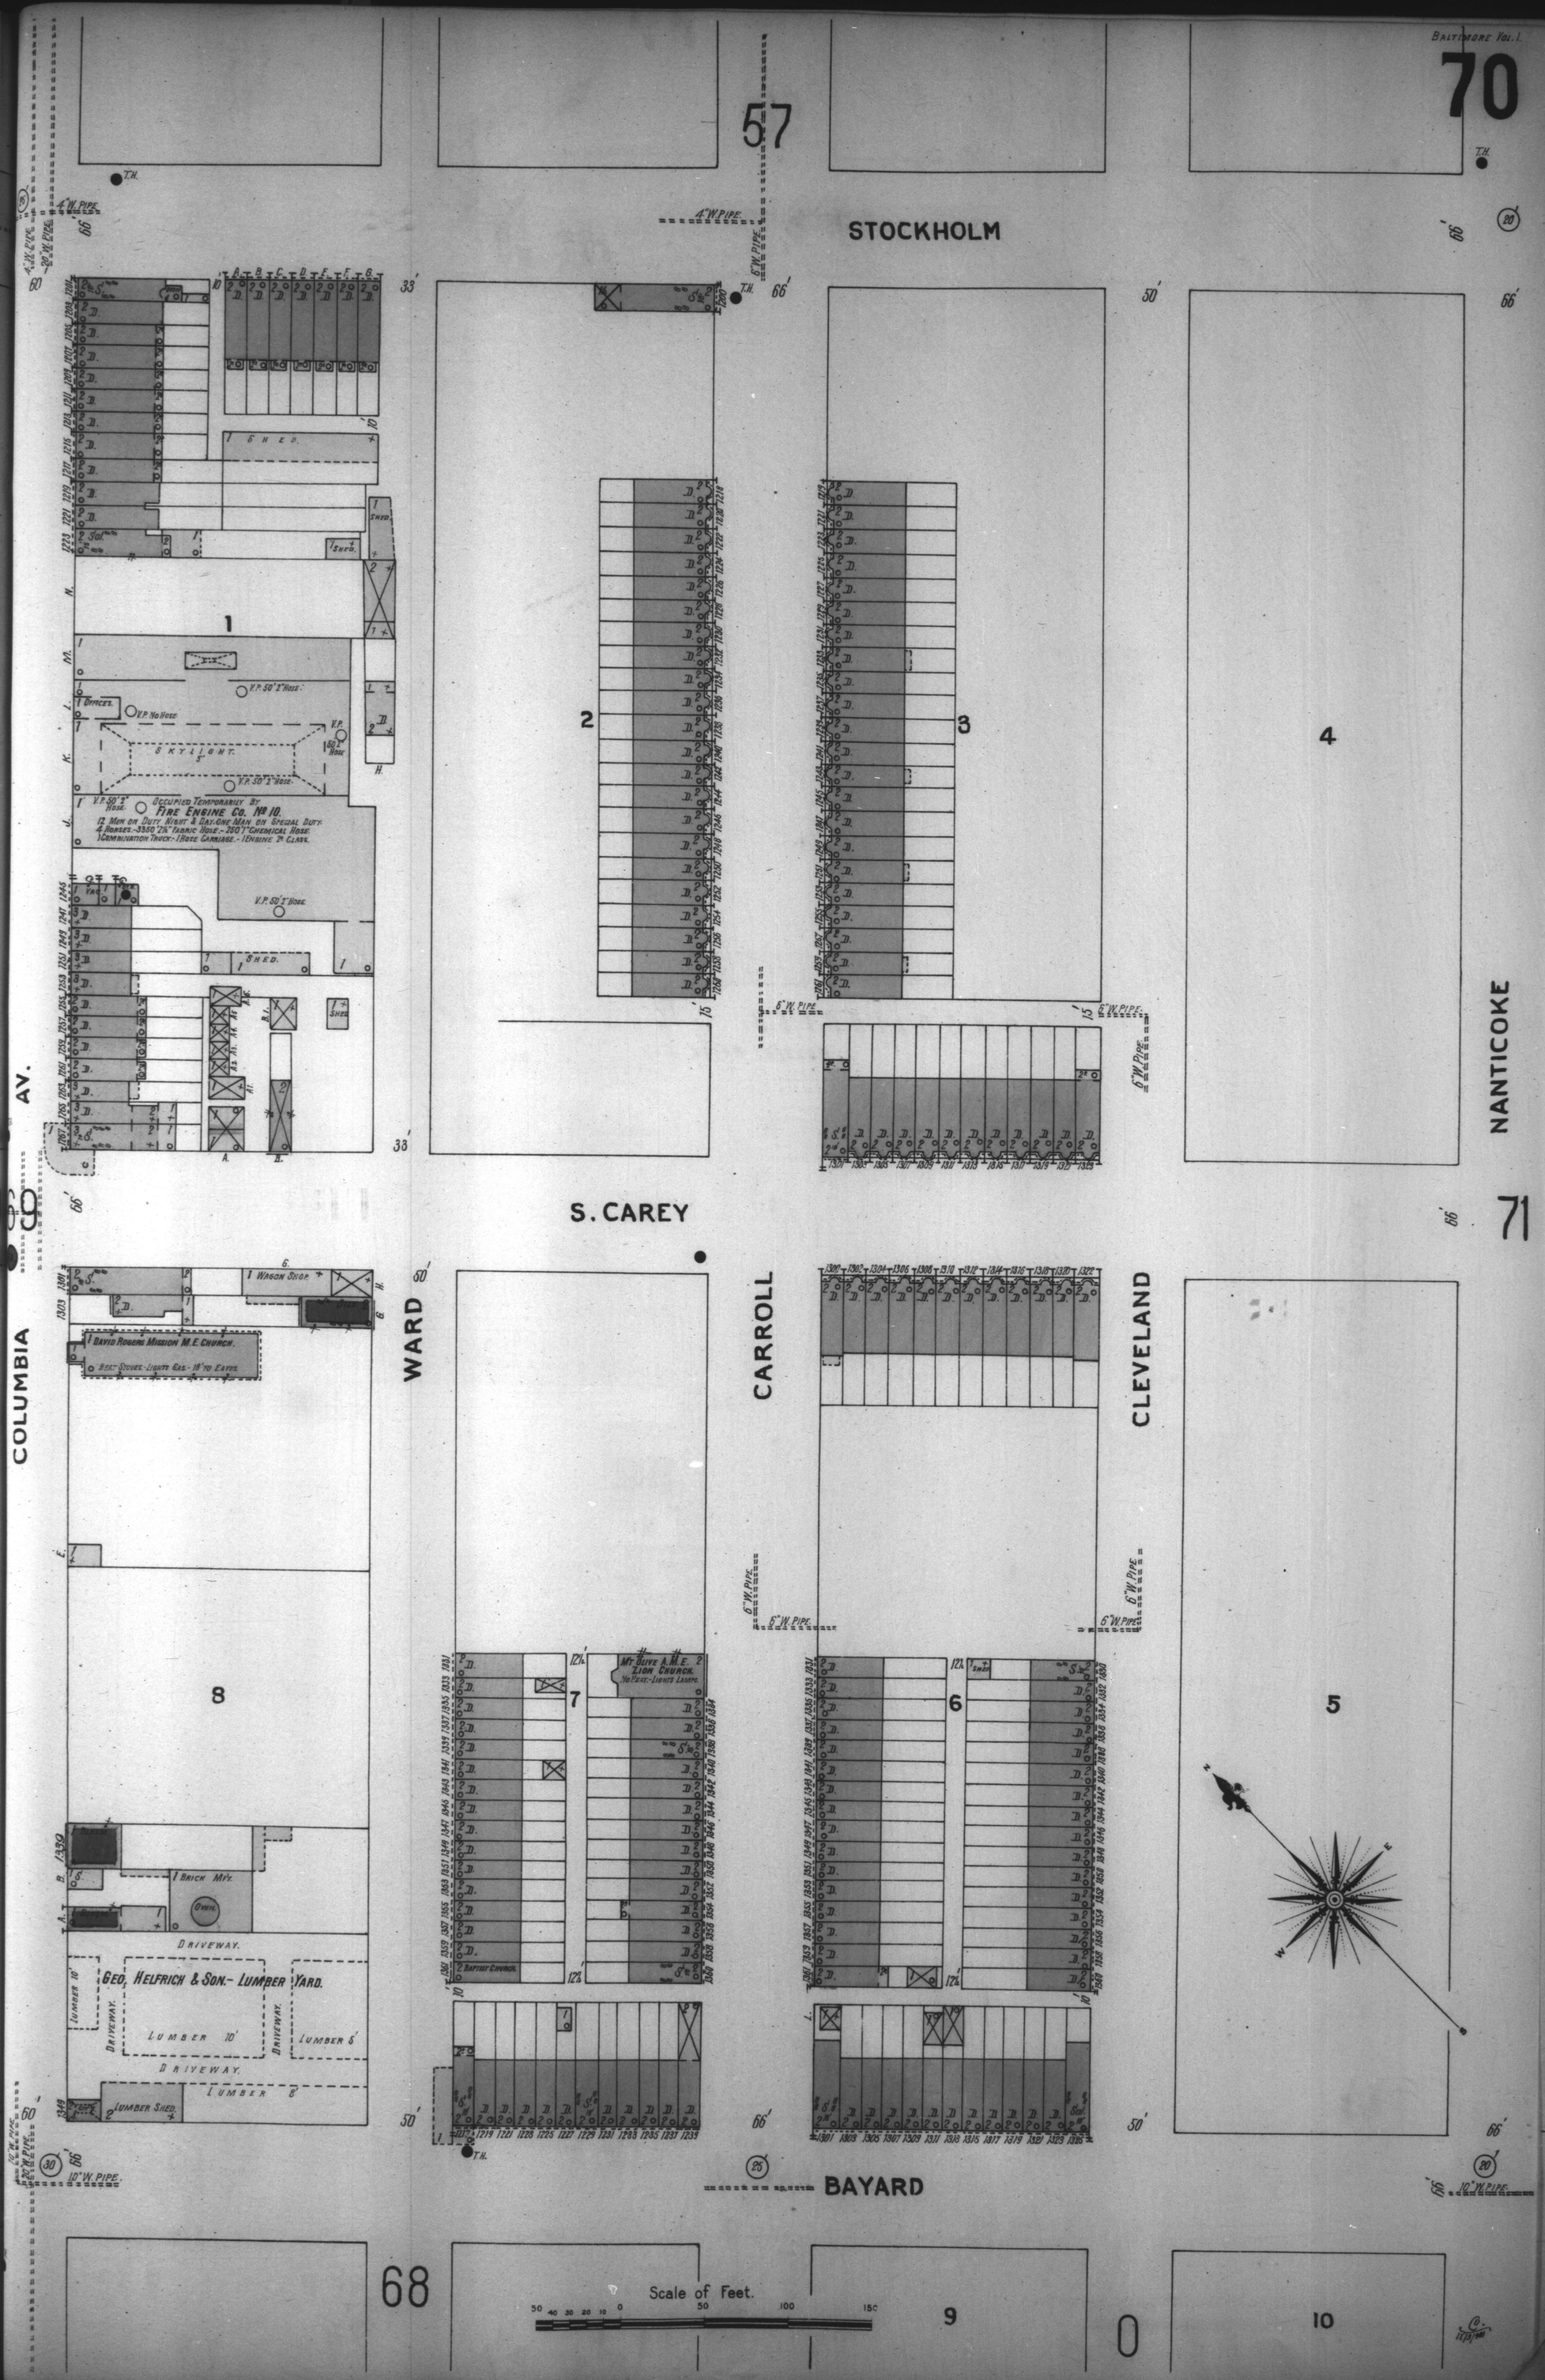
57
STOCKHOLM
S. CAREY
BAYARD
COLUMBIA AV.
WARD
CARROLL
CLEVELAND
NANTICOKE
69
71
68
1
2
3
4
5
6
7
8
9
10
SHED
SKYLIGHT
OFFICES
V.P. 50' 2" HOSE
V.P. NO HOSE
OCCUPIED TEMPORARILY BY
FIRE ENGINE CO. No 10.
12 MEN ON DUTY NIGHT & DAY-ONE MAN ON SPECIAL DUTY.
4 HORSES.-3350 "2" FABRIC HOSE.-250 "1" CHEMICAL HOSE.
1 COMBINATION TRUCK.-1 HOSE CARRIAGE.-1 ENGINE 2d CLASS.
WAGON SHOP
DAVID ROGERS MISSION M.E. CHURCH.
BRICK MFY.
OVEN
DRIVEWAY.
GEO. HELFRICH & SON.- LUMBER YARD.
LUMBER 10'
LUMBER 8'
LUMBER 6'
LUMBER SHED.
MT. OLIVE A.M.E. LION CHURCH.
BAPTIST CHURCH
T.H.
4" W. PIPE
6" W. PIPE
10" W. PIPE
Scale of Feet.
50 40 30 20 10 0 50 100 150