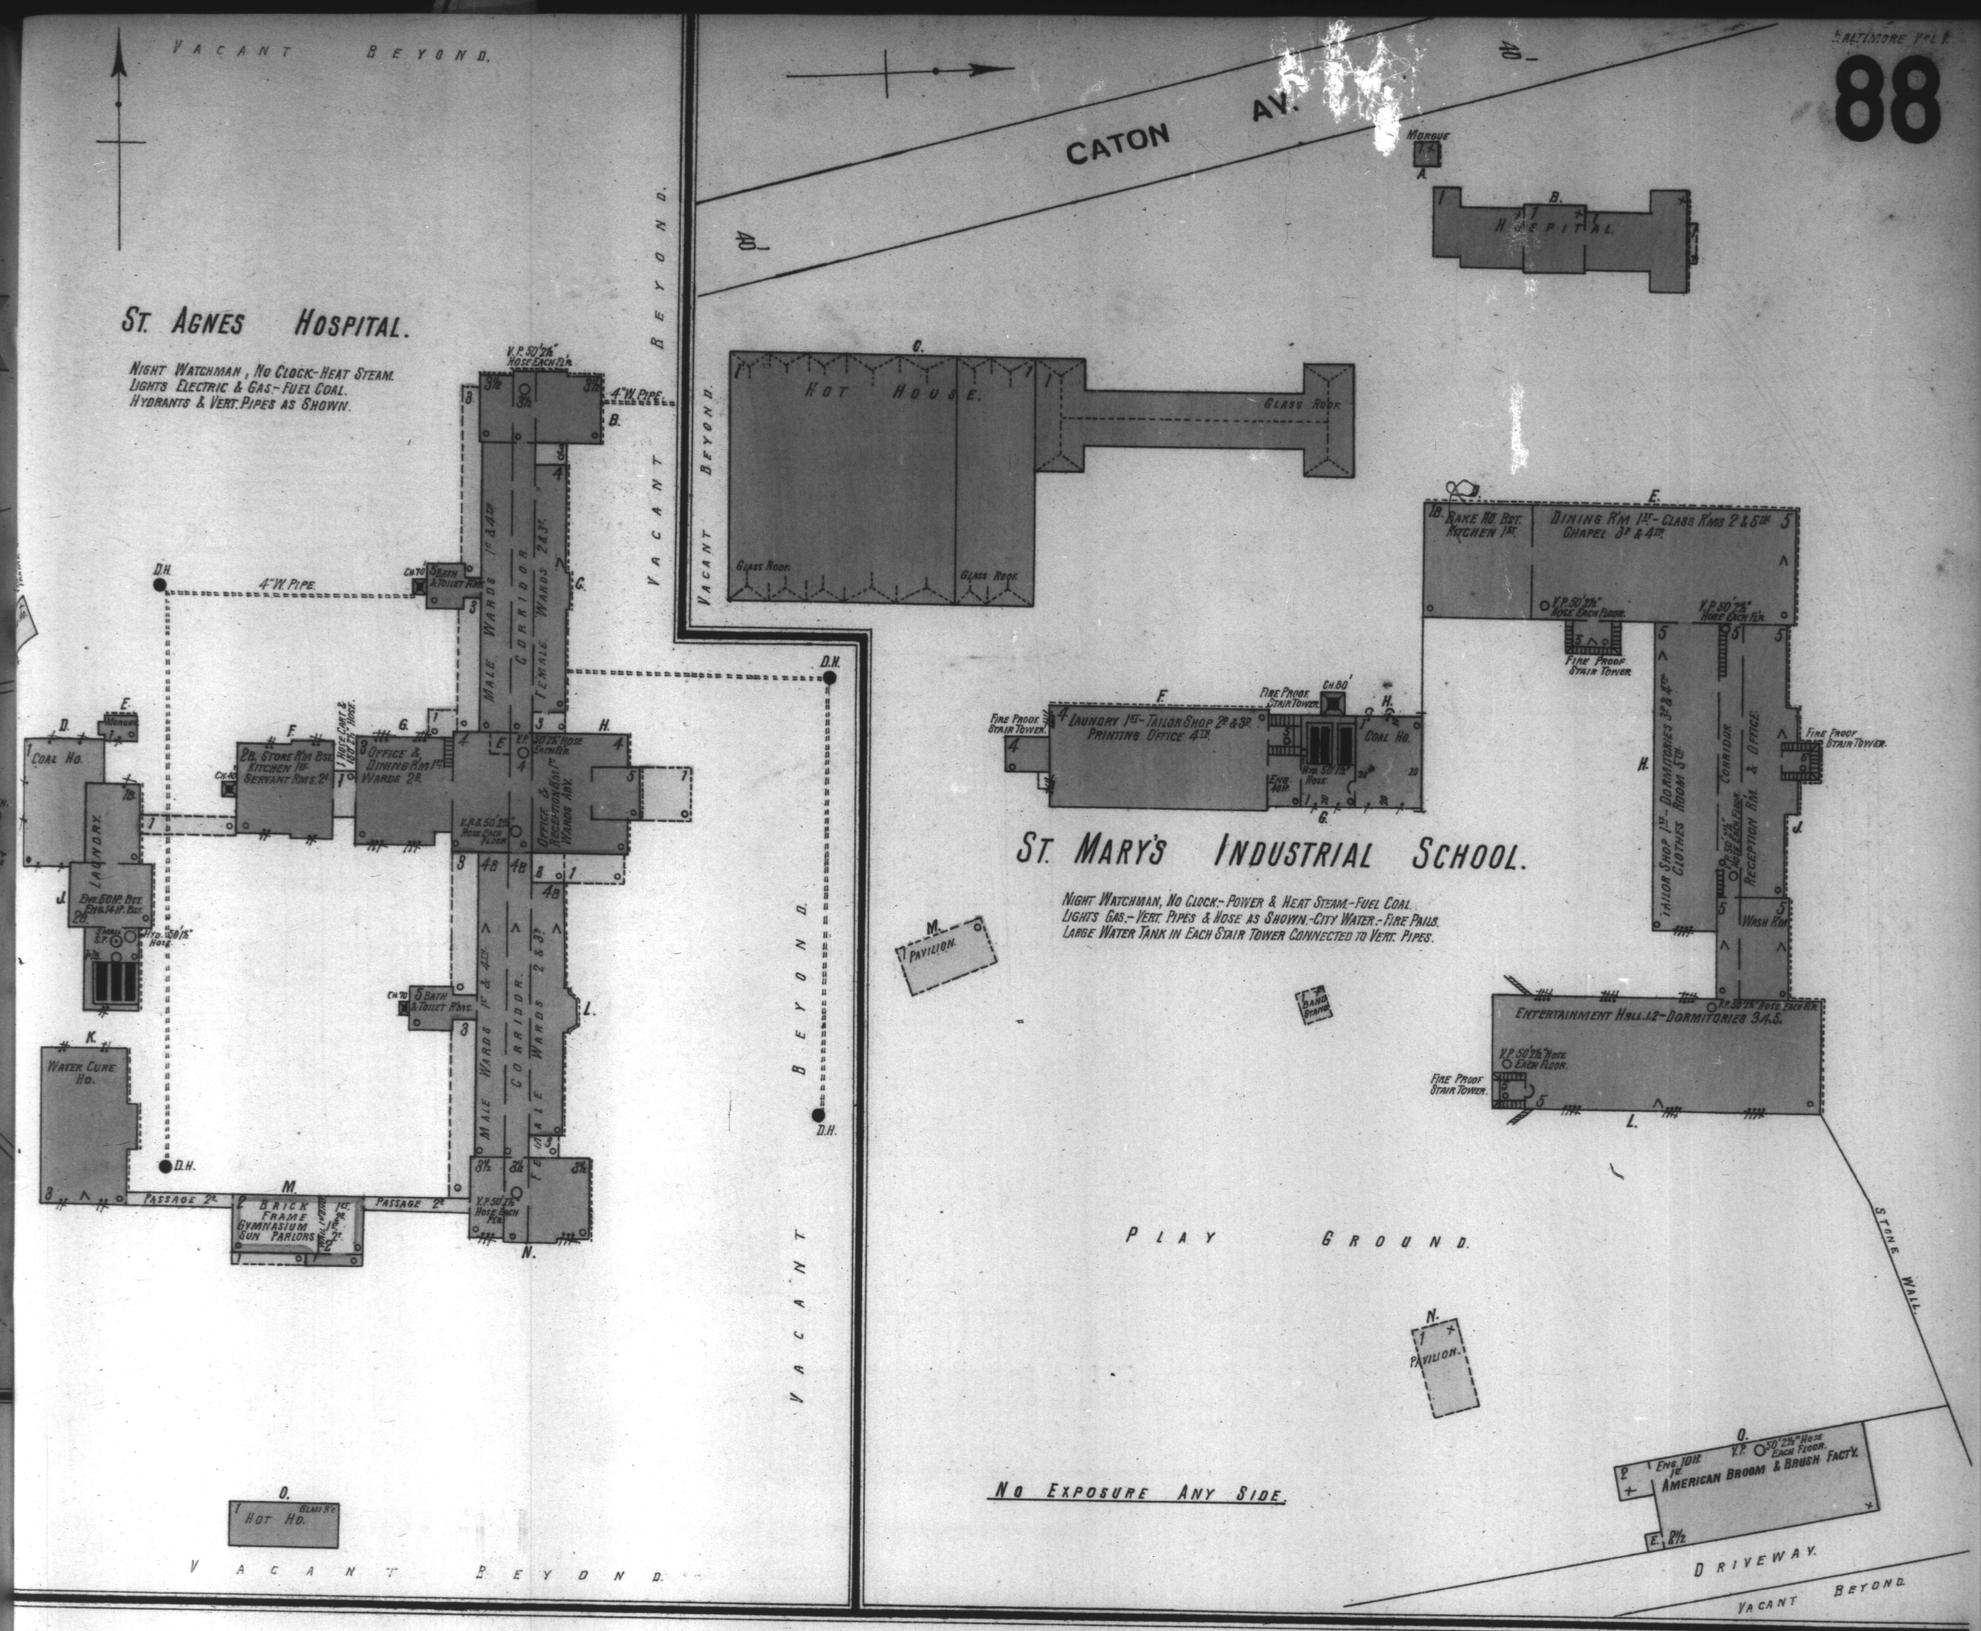
VACANT BEYOND.
ST. AGNES HOSPITAL.
NIGHT WATCHMAN, NO CLOCK.-HEAT STEAM.
LIGHTS ELECTRIC & GAS.-FUEL COAL.
HYDRANTS & VERT. PIPES AS SHOWN.
MALE WARDS 1st & 4th
CORRIDOR
FEMALE WARDS 2d & 3d
MALE WARDS 1st & 4th
CORRIDOR
MALE WARDS 2 & 3d
FEMALE WARDS
OFFICE & DINING RM 1st WARDS 2d
LAUNDRY
WATER CURE HO.
BRICK FRAME GYMNASIUM SUN PARLORS
PASSAGE 2d
HOT HO.
VACANT BEYOND.
CATON AV.
MORGUE
HOSPITAL.
HOT HOUSE.
GLASS ROOF.
DINING RM 1st - CLASS RMS 2 & 5th CHAPEL 3d & 4th
BAKE HO. BST. KITCHEN 1st
LAUNDRY 1st - TAILOR SHOP 2d & 3d PRINTING OFFICE 4th
COAL HO.
FIRE PROOF STAIR TOWER.
ST. MARY'S INDUSTRIAL SCHOOL.
NIGHT WATCHMAN, NO CLOCK.-POWER & HEAT STEAM.-FUEL COAL.
LIGHTS GAS.-VERT. PIPES & HOSE AS SHOWN.-CITY WATER.-FIRE PAILS.
LARGE WATER TANK IN EACH STAIR TOWER CONNECTED TO VERT. PIPES.
TAILOR SHOP 1st - DORMITORIES 3d & 4th
CLOTHES ROOM 3d
CORRIDOR
RECEPTION RM & OFFICE
WASH RM
ENTERTAINMENT HALL 1st - DORMITORIES 3 & 5
PAVILION.
BAND STAND
PLAY GROUND.
STONE WALL
NO EXPOSURE ANY SIDE.
AMERICAN BROOM & BRUSH FACT'Y.
DRIVEWAY.
VACANT BEYOND.
WALL 18' HIGH.
GATE.
MANUAL TRAINING SCHOOL 1, 3d
OVERALL FACTORY 2d
KITCHEN & BAKE HO.
SCHOOL BUILDING
DINING RM 1st
WEST WING.
HOUSE OF REFUGE.
WATCHMAN'S HO.
OIL HO.
LAUNDRY.
THREE TIERS OF CELLS.
DORMITORY.
SOUTH WING.
ADMINISTRATION BLDG.
NORTH WING.
HOT HO.
GLASS ROOF.
NIGHT WATCHMAN, NO CLOCK.-HEAT STEAM.-LIGHTS GAS & ELECTRIC.
FUEL COAL.-FEW 3 GAL. HALLOWAY CHEMICAL EXTGRS.
VERT. PIPES & HOSE AS SHOWN.-ALSO HYDRANT IN YARD.
FIRE PAILS DISTRIBUTED.
Scale of Feet.
50 40 30 20 10 0 50 100 150
STONE STEPS
NO EXPOSURE ANY SIDE.
GATE KEEPER'S HO.
SCHOOL RM.
VACANT.
WALL 18' HIGH.