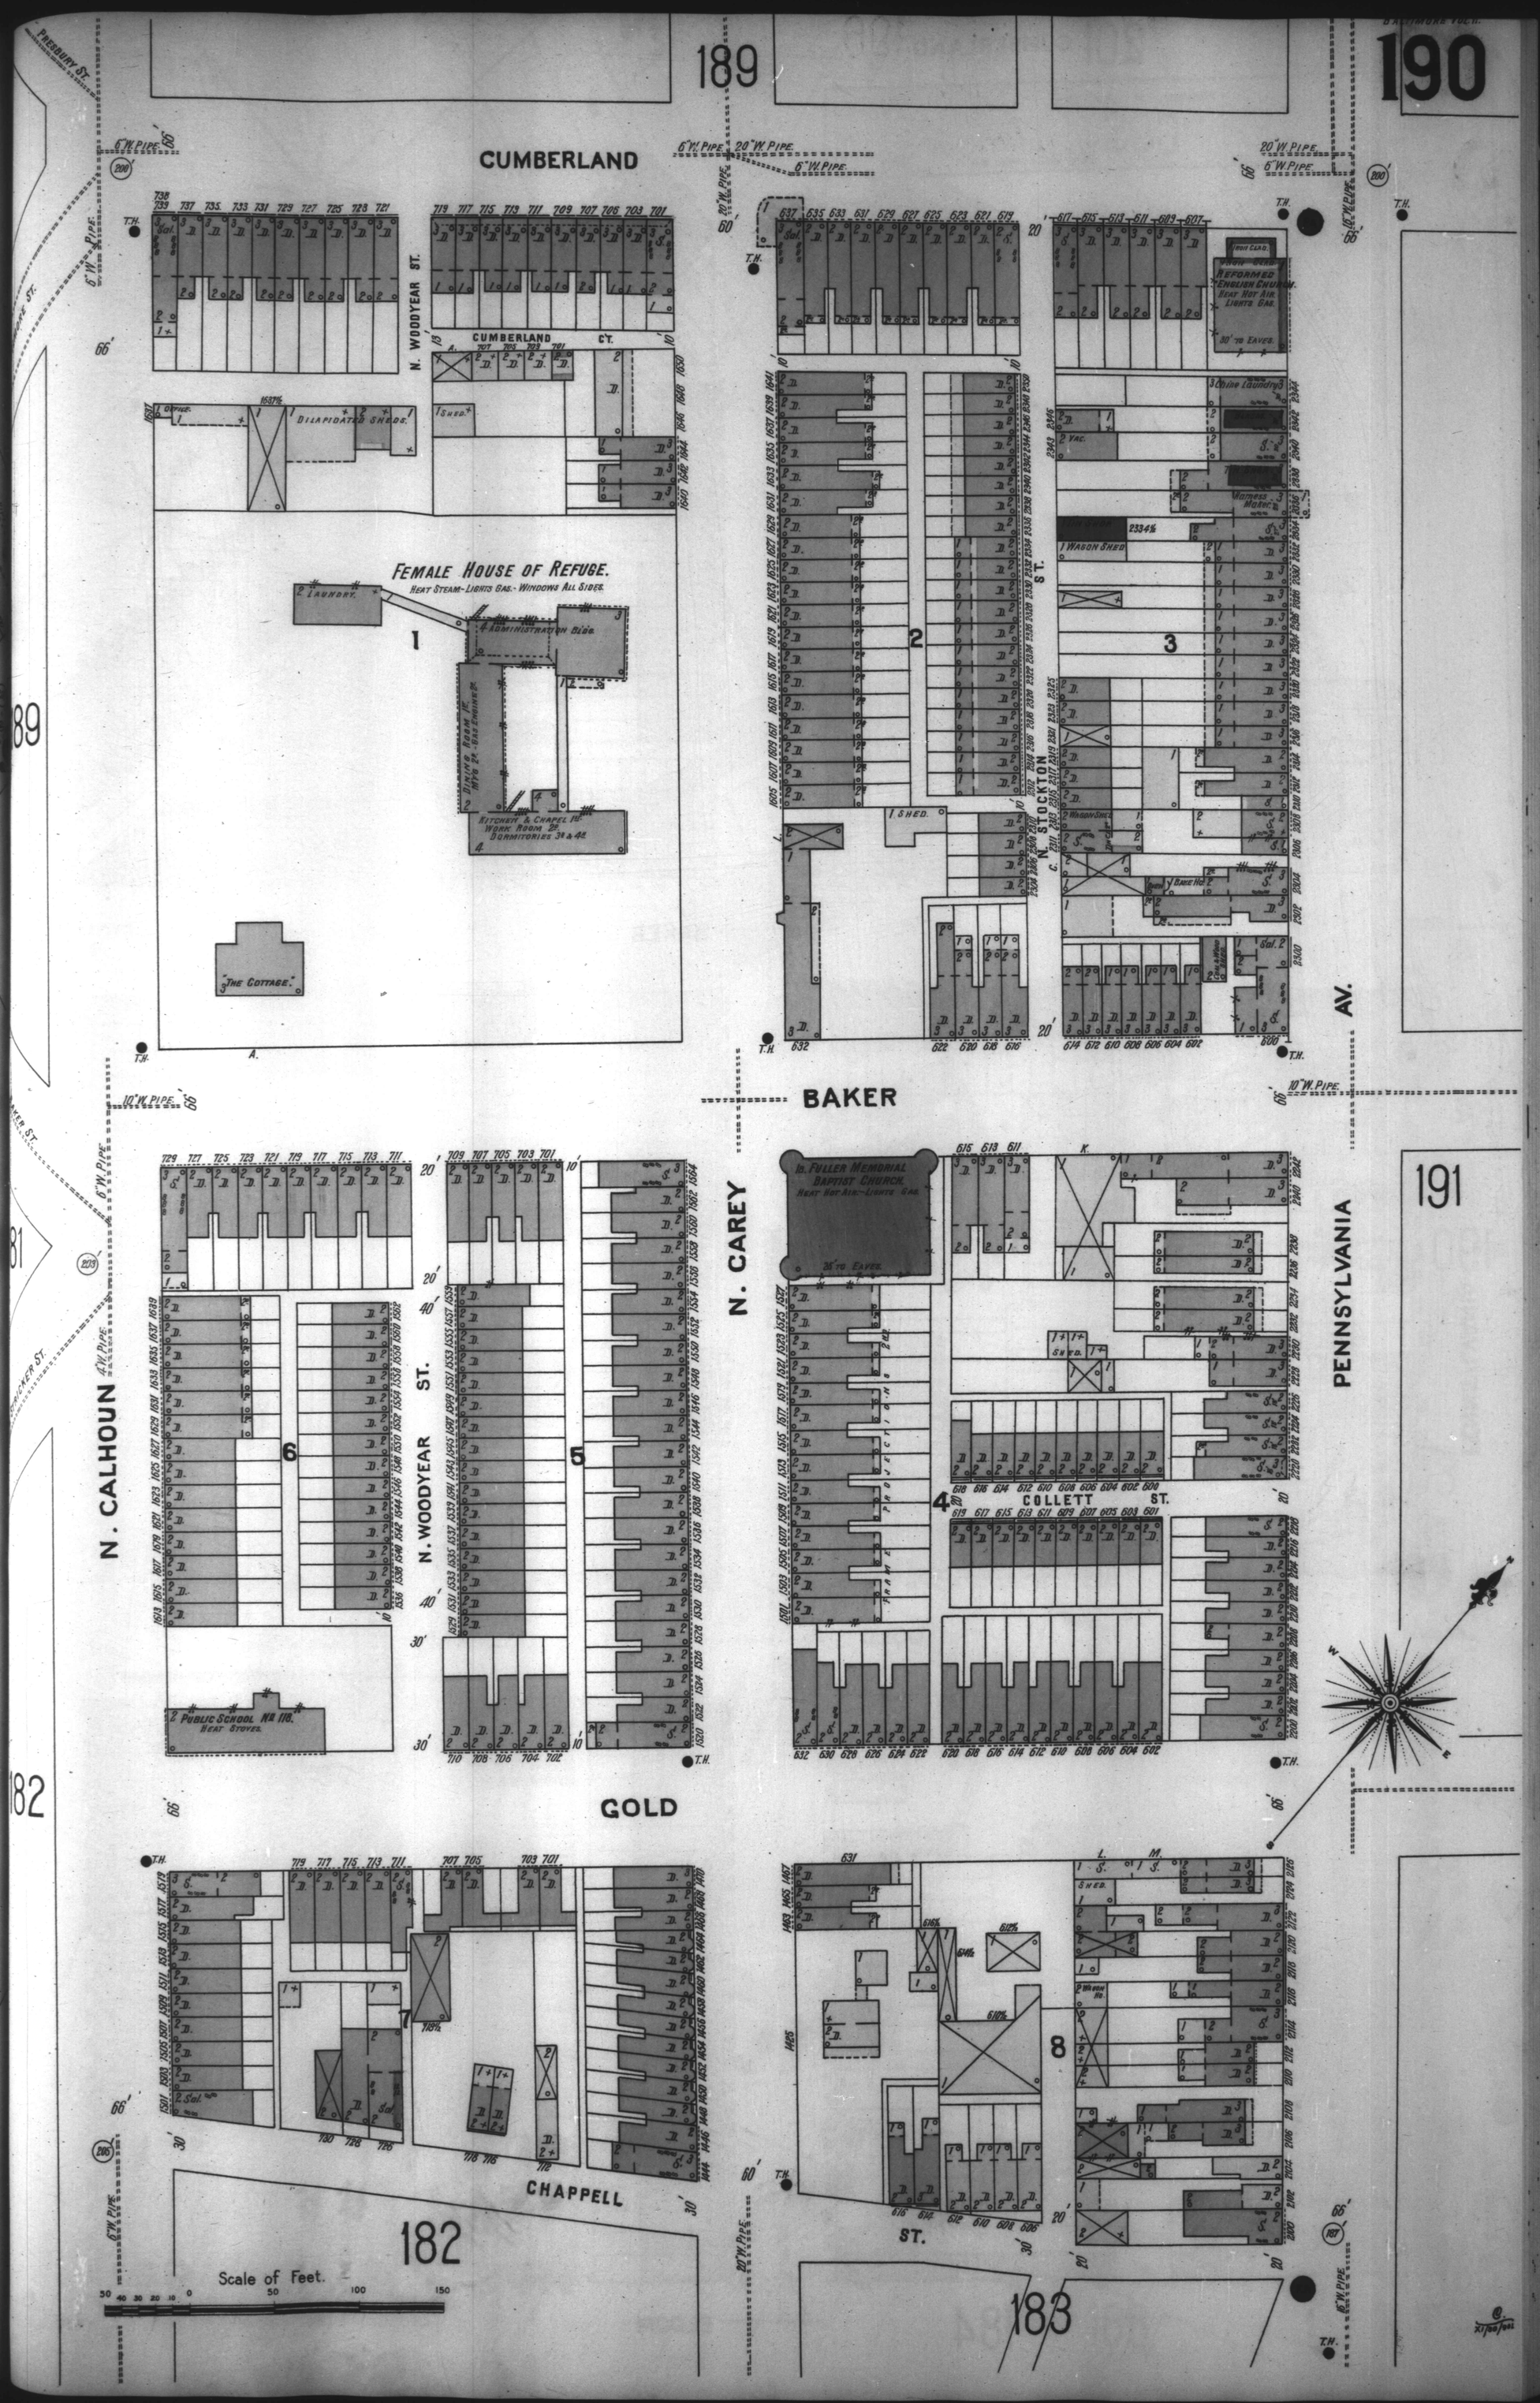
189
190
191
182
183
CUMBERLAND
BAKER
GOLD
CHAPPELL
N. WOODYEAR ST.
CUMBERLAND CT.
N. STOCKTON ST.
N. CAREY
N. CALHOUN
PENNSYLVANIA AV.
COLLETT ST.
ST.
FEMALE HOUSE OF REFUGE.
HEAT STEAM-LIGHTS GAS.-WINDOWS ALL SIDES.
LAUNDRY.
ADMINISTRATION BLDG.
DINING ROOM 1st. MFG 2d. GAS ENGINE 3d.
KITCHEN & CHAPEL 1st. WORK ROOM 2d. DORMITORIES 3d & 4th.
THE COTTAGE.
DILAPIDATED SHEDS.
SHED.
WAGON SHED
REFORMED ENGLISH CHURCH.
HEAT HOT AIR. LIGHTS GAS.
30' TO EAVES.
IRON CLAD.
Laundry
Mattress Mdfr.
BAKE HO.
Coal & Wood Yard
Ch. FULLER MEMORIAL BAPTIST CHURCH.
HEAT HOT AIR.-LIGHTS GAS.
35' TO EAVES.
PROJECTION FRAME
PUBLIC SCHOOL No. 118.
HEAT STOVES.
6" W. PIPE
20" W. PIPE
10" W. PIPE
T.H.
Scale of Feet.
50 40 30 20 10 0 50 100 150