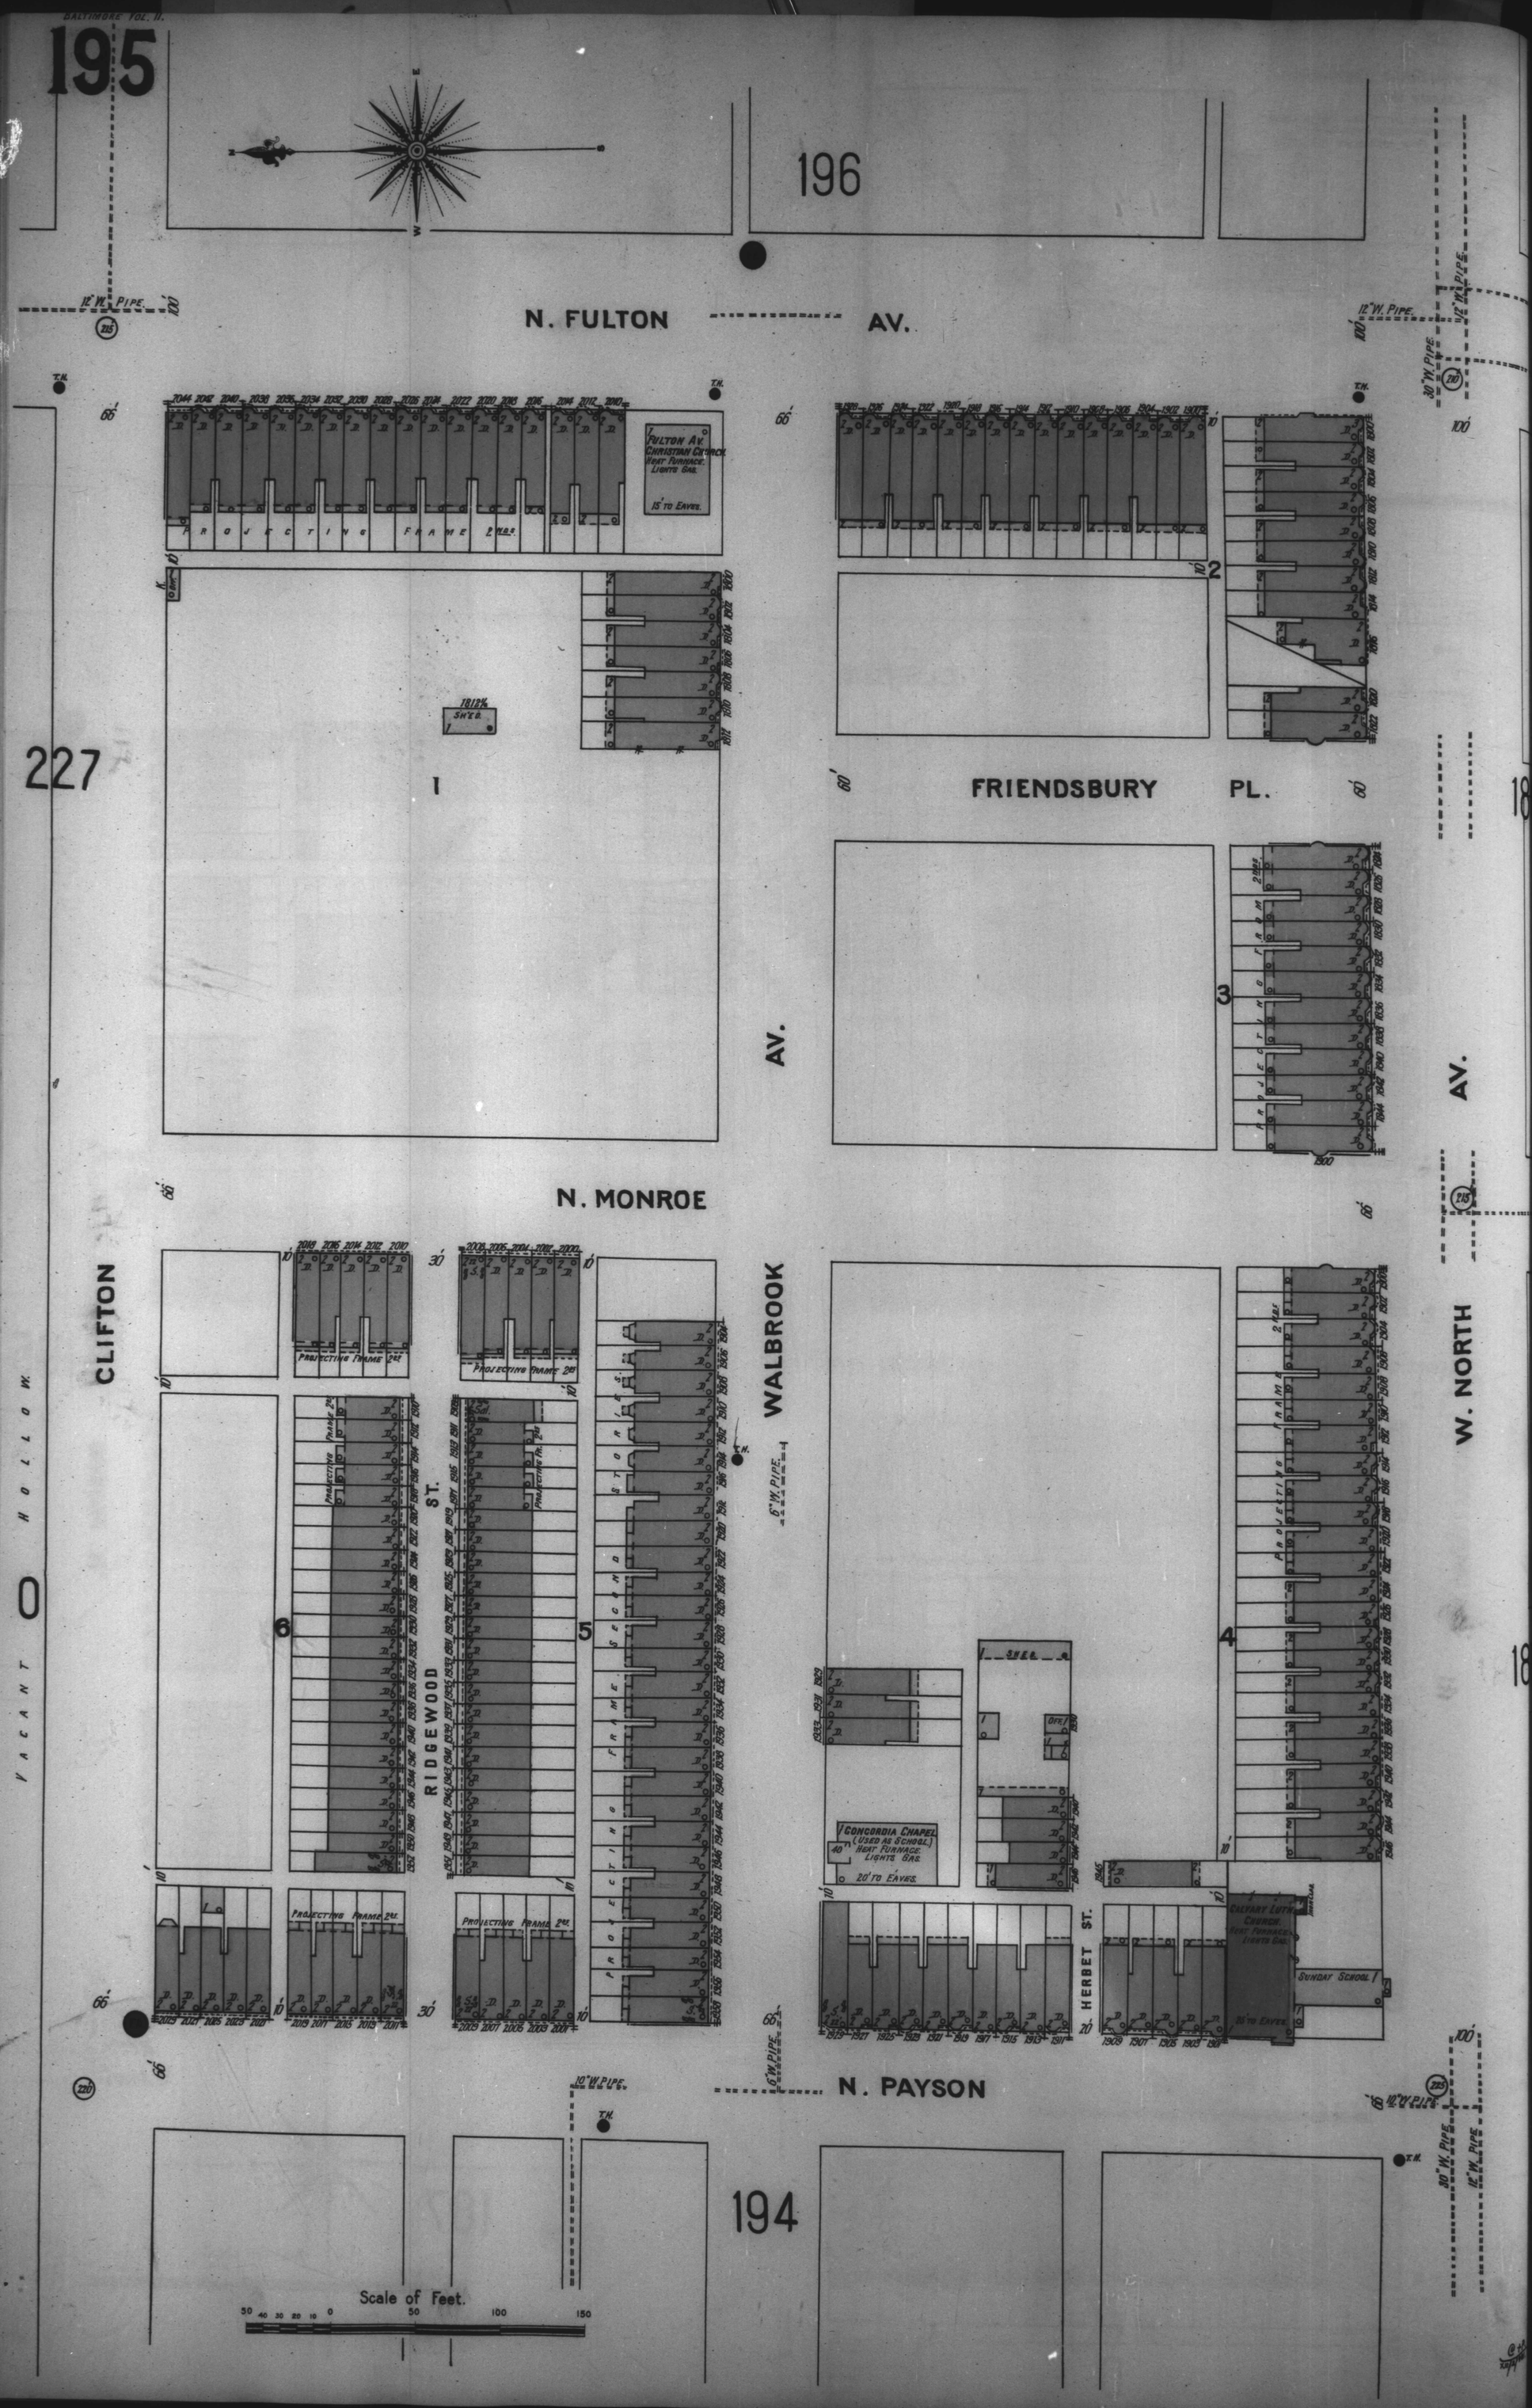
195
196
N. FULTON AV.
12" W. PIPE
FULTON AV. CHRISTIAN CHURCH. HEAT FURNACE. LIGHTS GAS.
15' TO EAVES.
PROJECTING FRAME 2 STS.
227
1
FRIENDSBURY PL.
2
3
N. MONROE AV.
CLIFTON
WALBROOK
W. NORTH AV.
N. FULTON AV.
VACANT
HOLLOW
PROJECTING FRAME 2ES.
RIDGEWOOD ST.
6
5
4
6" W. PIPE
CONCORDIA CHAPEL (USED AS SCHOOL) HEAT FURNACE. LIGHTS GAS.
20' TO EAVES.
HERBET ST.
CALVARY LUTH. CHURCH. HEAT FURNACE. LIGHTS GAS.
SUNDAY SCHOOL
N. PAYSON
10" W. PIPE
194
Scale of Feet.
50 40 30 20 10 0 50 100 150