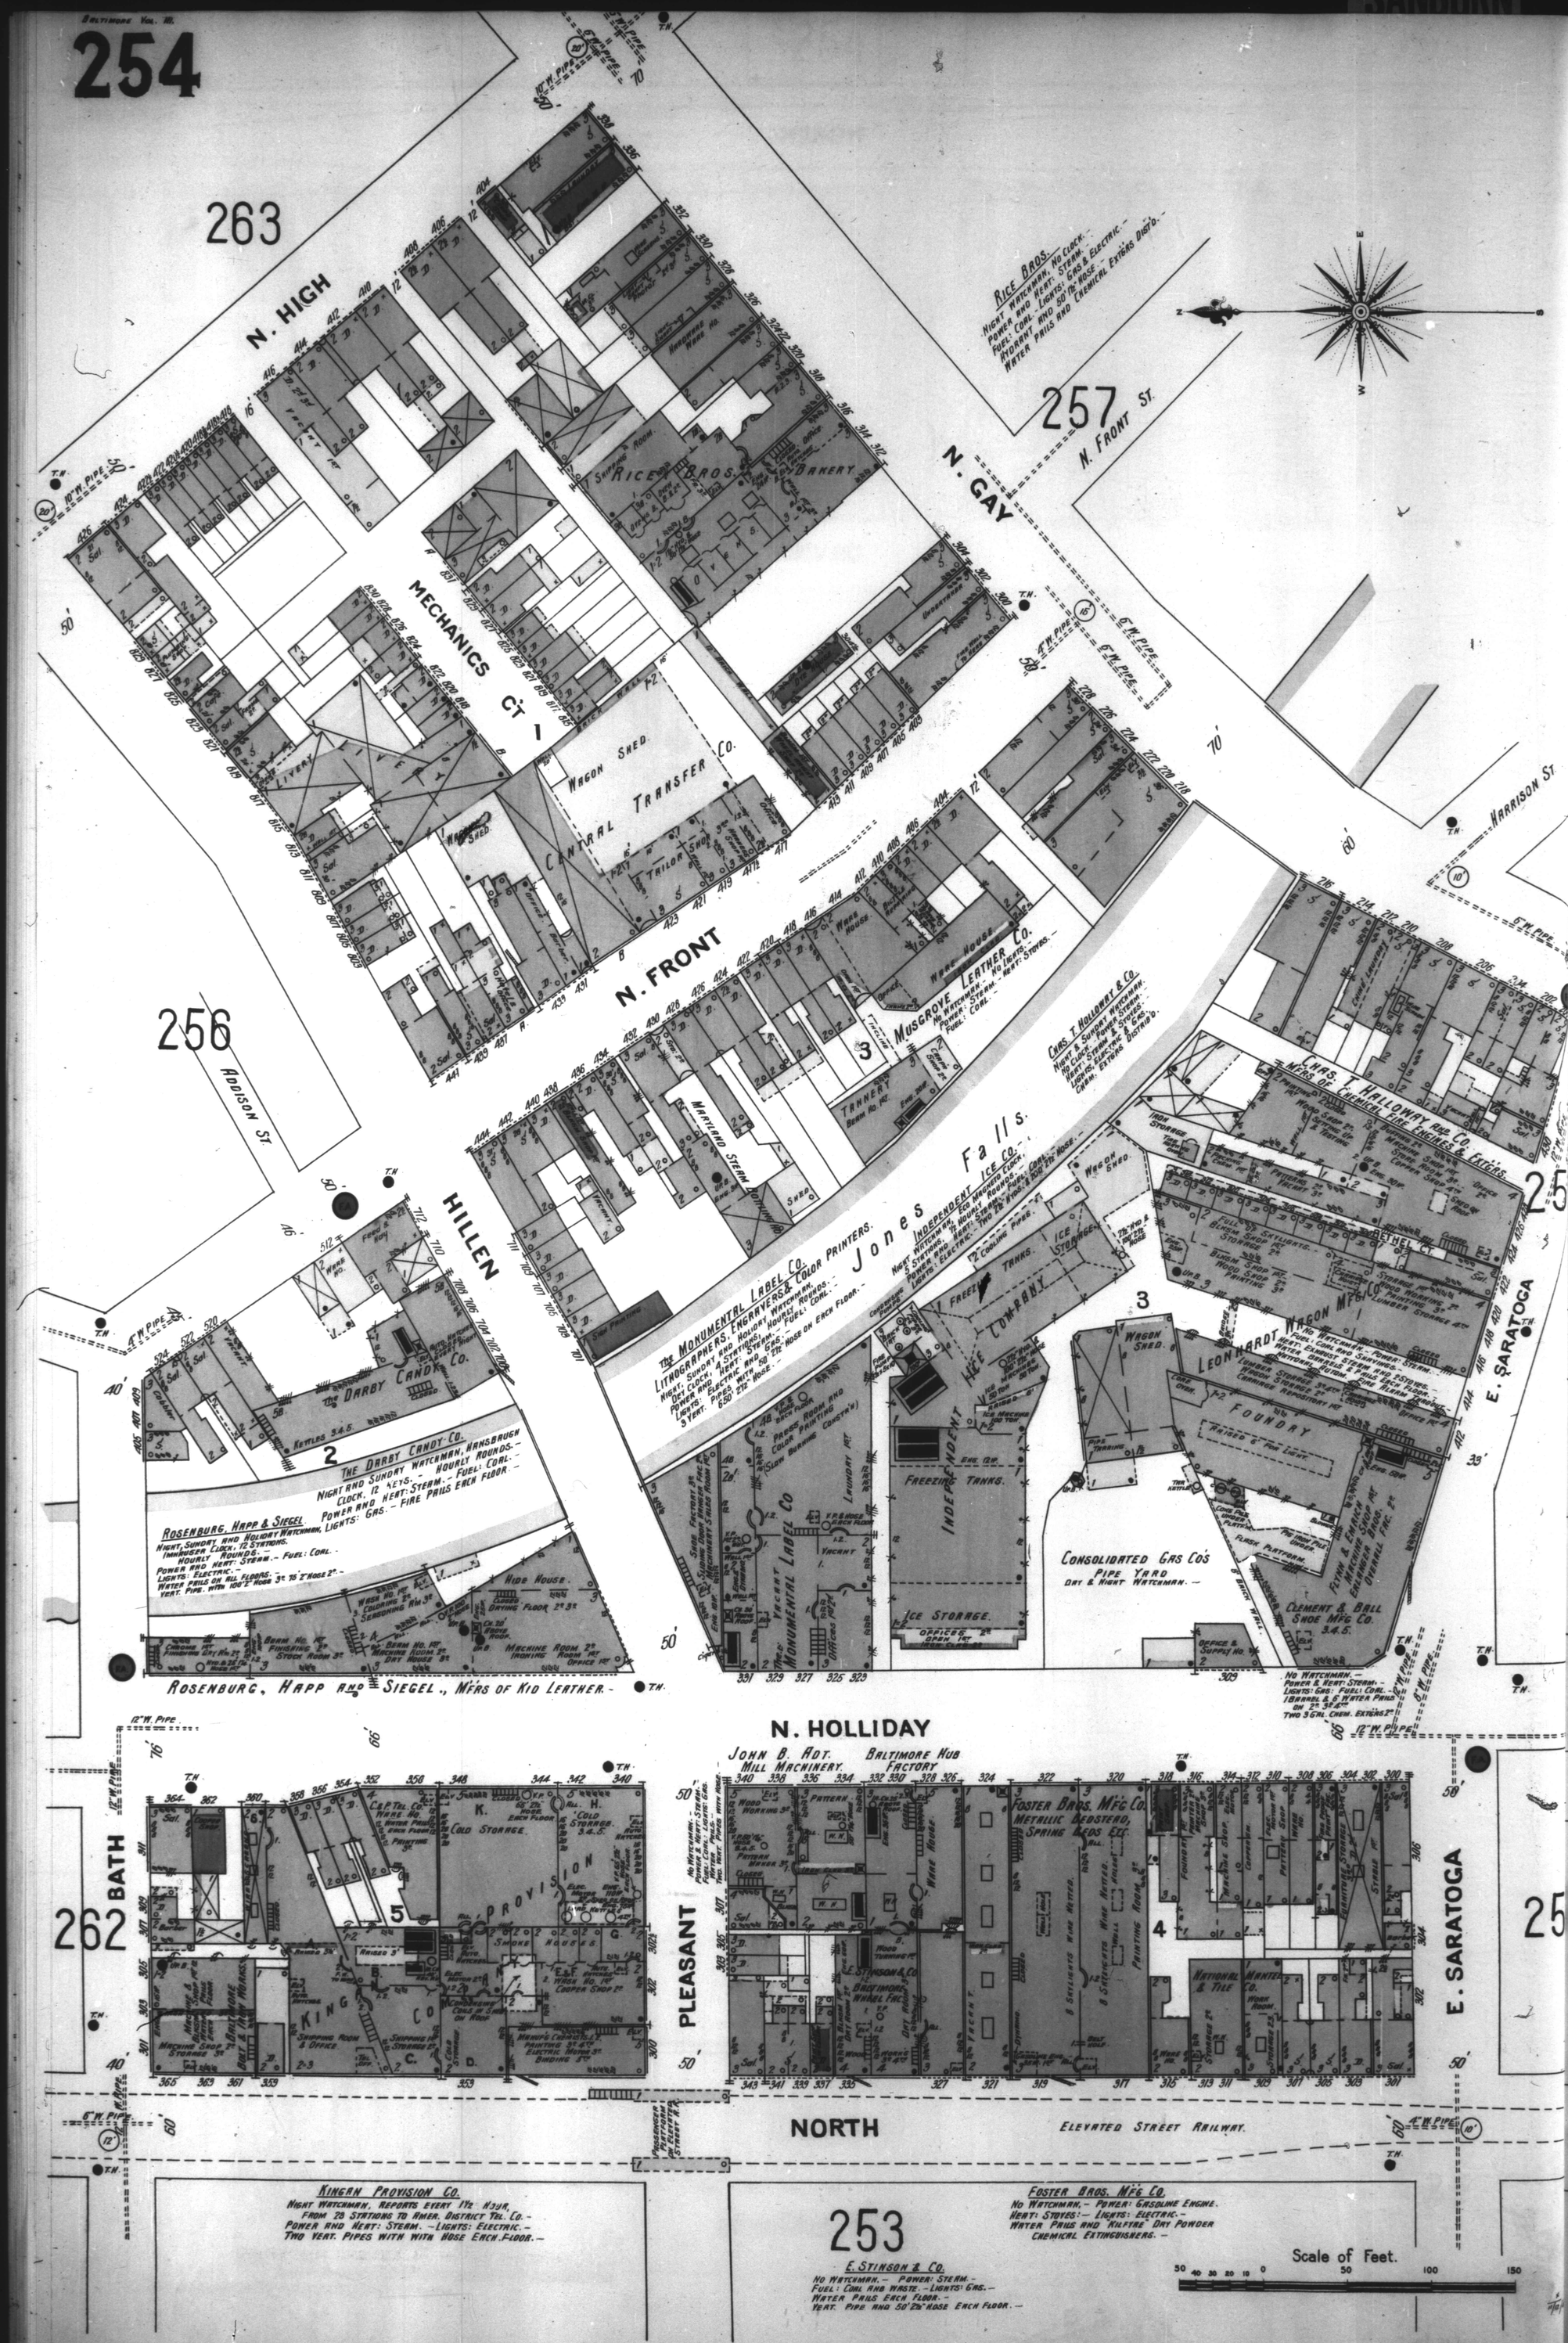
263
N. HIGH
MECHANICS CT.
CENTRAL TRANSFER CO.
WAGON SHED
TAILOR SHOP
RICE BROS. BAKERY
RICE BROS.
NIGHT WATCHMAN. NO CLOCK.
POWER AND HEAT: STEAM.
FUEL: COAL. LIGHTS: GAS & ELECTRIC.
HYDRANT AND 50' 2½" HOSE.
WATER PAILS AND CHEMICAL EXTGRS DIST'D.
N. GAY
257
N. FRONT ST.
HARRISON ST.
256
ADDISON ST.
N. FRONT
MUSGROVE LEATHER CO.
NO WATCHMAN. NO LIGHTS.
POWER: STEAM. HEAT: STOVES.
FUEL: COAL.
TANNERY
MARYLAND STEAM LAUNDRY
CHAS. T. HALLOWAY & CO.
NIGHT & SUNDAY WATCHMAN.
NO CLOCK. POWER: STEAM.
HEAT: STEAM & STOVES.
LIGHTS: ELECTRIC & GAS.
CHEM. EXTGRS DISTRIB'D.
CHAS. T. HALLOWAY MFG. CO.
MFRS. OF CHEMICAL FIRE ENGINES & EXTGRS.
BETHEL CT.
HILLEN
Jones Falls
THE MONUMENTAL LABEL CO.
LITHOGRAPHERS, ENGRAVERS & COLOR PRINTERS.
NIGHT, SUNDAY AND HOLIDAY WATCHMAN.
POWER AND HEAT: STEAM.
LIGHTS: ELECTRIC.
3 VERT. PIPES, WITH 50' 2½" HOSE ON EACH FLOOR.
INDEPENDENT ICE CO.
NIGHT WATCHMAN. ECO MAGNETO CLOCK.
3 STATIONS. HOURLY ROUNDS.
POWER AND HEAT: STEAM. FUEL: COAL.
LIGHTS: ELECTRIC. TWO 2½" HOSE & 100' 2½" HOSE.
THE DARBY CANDY CO.
NIGHT AND SUNDAY WATCHMAN, HANSBRUGH CLOCK. 12 KEYS. HOURLY ROUNDS.
POWER AND HEAT: STEAM. FUEL: COAL.
LIGHTS: GAS. FIRE PAILS EACH FLOOR.
ROSENBURG, HAPP & SIEGEL
NIGHT, SUNDAY AND HOLIDAY WATCHMAN, IMHAUSER CLOCK. 12 STATIONS.
HOURLY ROUNDS.
POWER AND HEAT: STEAM. FUEL: COAL.
LIGHTS: ELECTRIC.
WATER PAILS ON ALL FLOORS.
VERT. PIPE WITH 100' 2" HOSE 3rd TO 2" HOSE 2nd.
ROSENBURG, HAPP AND SIEGEL, MFRS OF KID LEATHER.
CONSOLIDATED GAS CO'S PIPE YARD
DAY & NIGHT WATCHMAN.
CLEMENT & BALL SHOE MFG CO.
LEONHARDT WAGON MFG. CO.
NO WATCHMAN. POWER: STEAM.
HEAT: STEAM. FUEL: COAL AND SHAVINGS.
WATER PAILS EACH FLOOR.
HYDRANT, BARRELS & PAILS EACH FLOOR.
FIRE ESCAPE. FIRE ALARM.
FOUNDRY
FLYNN & EMMICK MACHINE SHOP AND ENGINEERING BLDG.
OVERALL FAC. 2nd
E. SARATOGA
NO WATCHMAN. POWER & HEAT: STEAM.
LIGHTS: GAS: FUEL: COAL.
1 BARREL & 6 WATER PAILS ON 2nd 3rd & 4th.
TWO 3 GAL. CHEM. EXTGRS 2nd.
BATH
262
KINGAN PROVISION CO.
NIGHT WATCHMAN, REPORTS EVERY 1½ HOUR, FROM 78 STATIONS TO AMER. DISTRICT TEL. CO.
POWER AND HEAT: STEAM. LIGHTS: ELECTRIC.
TWO VERT. PIPES WITH WITH HOSE EACH FLOOR.
COLD STORAGE
PROVISION
SMOKE HOUSES
N. HOLLIDAY
JOHN B. ADT. MILL MACHINERY.
BALTIMORE HUB FACTORY
FOSTER BROS. MFG CO.
METALLIC BEDSTEAD, SPRING BEDS ETC.
PLEASANT
NORTH
ELEVATED STREET RAILWAY.
253
E. STINSON & CO.
NO WATCHMAN. POWER: STEAM.
FUEL: COAL AND WASTE. LIGHTS: GAS.
WATER PAILS EACH FLOOR.
VERT. PIPE AND 50' 2½" HOSE EACH FLOOR.
FOSTER BROS. MFG CO.
NO WATCHMAN. POWER: GASOLINE ENGINE.
HEAT: STOVES. LIGHTS: ELECTRIC.
WATER PAILS AND 'KILFYRE' DRY POWDER CHEMICAL EXTINGUISHERS.
Scale of Feet.
50 40 30 20 10 0 50 100 150