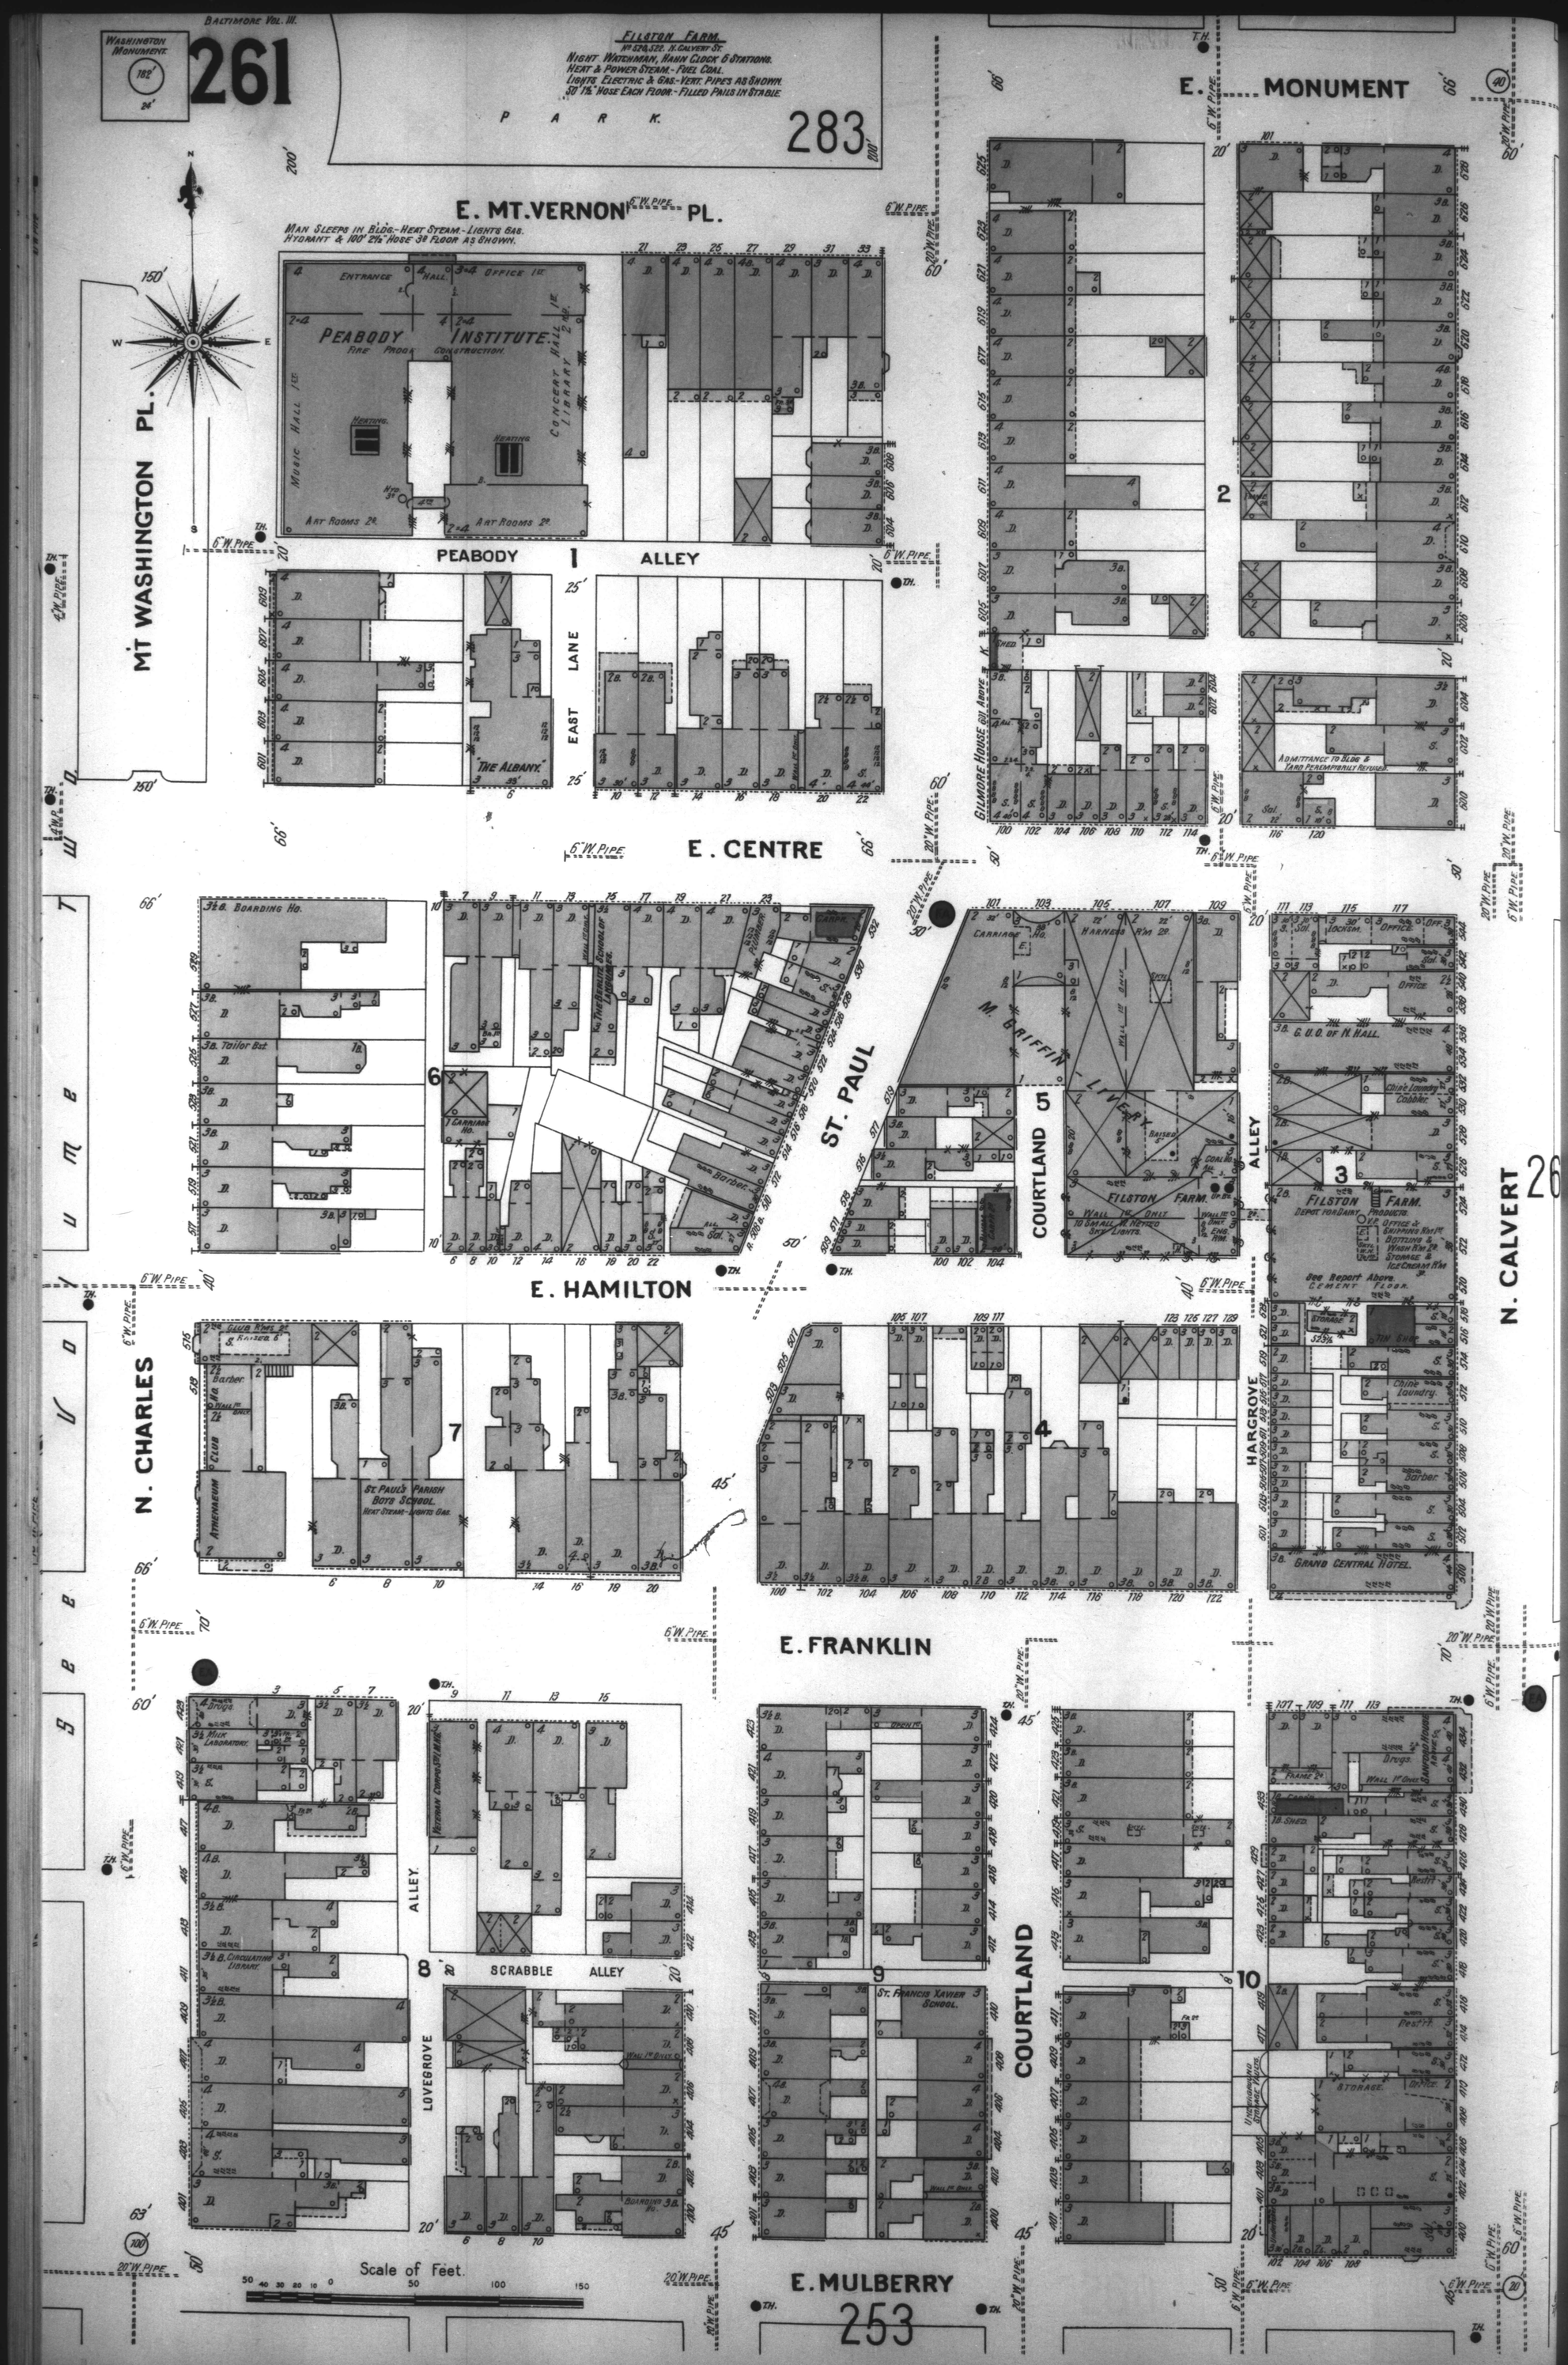
BALTIMORE VOL. III.
261
WASHINGTON MONUMENT
FILSTON FARM
NIGHT WATCHMAN, HAHN CLOCK 6 STATIONS.
HEAT & POWER STEAM.-FUEL COAL.
LIGHTS ELECTRIC & GAS.-VENT. PIPES AS SHOWN.
50' 1½" HOSE EACH FLOOR.-FILLED PAILS IN STABLE.
P A R K.
283
E. MT. VERNON PL.
MAN SLEEPS IN BLDG.-HEAT STEAM.-LIGHTS GAS.
HYDRANT & 100' 2½" HOSE 3d FLOOR AS SHOWN.
PEABODY INSTITUTE.
FIRE PROOF CONSTRUCTION.
ENTRANCE HALL
OFFICE 1st
MUSIC HALL 1st
CONCERT HALL 1st
LIBRARY 2nd
HEATING
ART ROOMS 2d
PEABODY ALLEY
MT WASHINGTON PL.
"THE ALBANY."
EAST LANE
E. CENTRE
E. MONUMENT
GILMORE HOUSE 601 Above
ADMITTANCE TO BLDG & YARD PEREMPTORILY REFUSED.
E. HAMILTON
ST. PAUL
M. GRIFFIN LIVERY
COURTLAND
FILSTON FARM
ALLEY
FILSTON FARM.
DEPOT FOR PAINT PRODUCTS.
See Report Above
CEMENT FLOOR.
GRAND CENTRAL HOTEL.
HARGROVE
N. CALVERT
N. CHARLES
ATHENAEUM CLUB
ST. PAUL'S PARISH BOYS SCHOOL.
HEAT STEAM-LIGHTS GAS.
E. FRANKLIN
ALLEY
SCRABBLE ALLEY
LOVEGROVE
ST. FRANCIS XAVIER SCHOOL.
COURTLAND
E. MULBERRY
253
Scale of Feet.