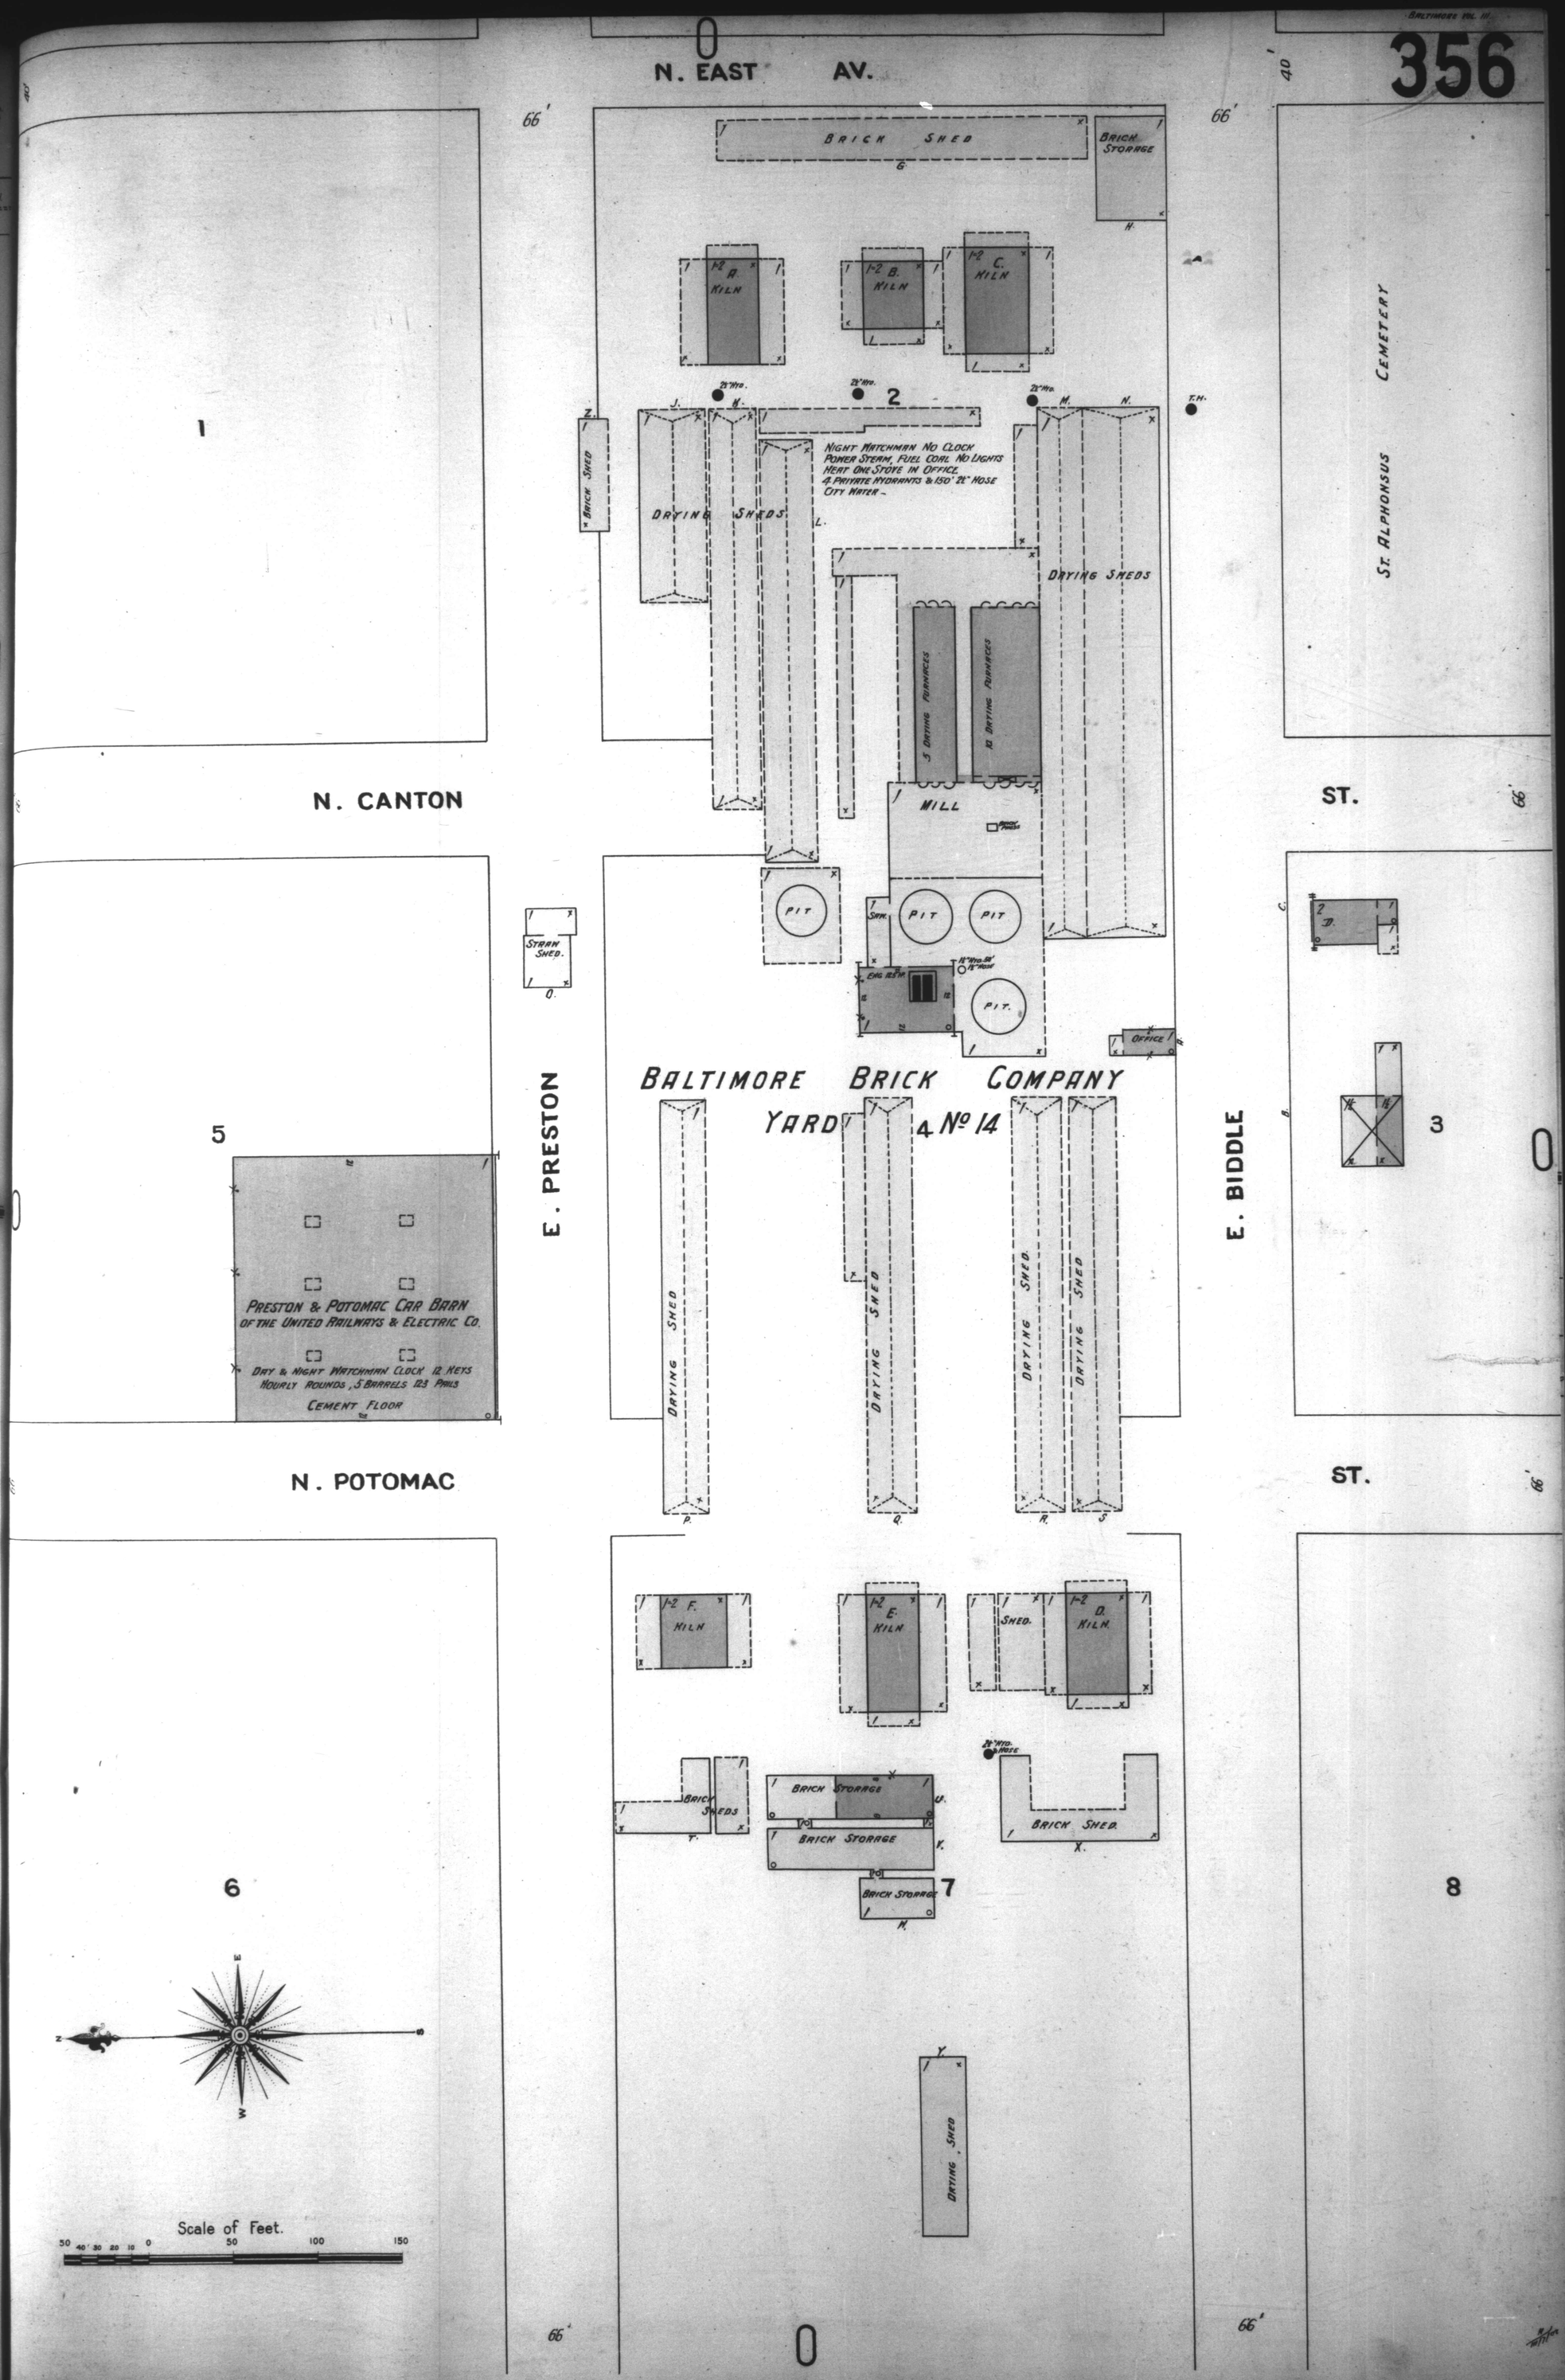
N. EAST AV.
66'
40'
BRICK SHED
BRICK STORAGE
1-2 A. KILN
1-2 B. KILN
1-2 C. KILN
CEMETERY
ST. ALPHONSUS
1
2
NIGHT WATCHMAN NO CLOCK
POWER STEAM, FUEL COAL NO LIGHTS
HEAT ONE STOVE IN OFFICE
4 PRIVATE HYDRANTS & 150' 2½" HOSE
CITY WATER.
BRICK SHED
DRYING SHEDS
DRYING SHEDS
5 DRYING FURNACES
10 DRYING FURNACES
MILL
PIT
PIT
PIT
PIT
OFFICE
N. CANTON
ST.
STRAW SHED.
E. PRESTON
BALTIMORE BRICK COMPANY
YARD 4 Nº 14
E. BIDDLE
3
5
PRESTON & POTOMAC CAR BARN
OF THE UNITED RAILWAYS & ELECTRIC CO.
DAY & NIGHT WATCHMAN CLOCK 12 KEYS
HOURLY ROUNDS, 5 BARRELS 123 PAILS
CEMENT FLOOR
DRYING SHED
DRYING SHED
DRYING SHED
DRYING SHED
N. POTOMAC
ST.
1-2 F. KILN
1-2 E. KILN
SHED.
1-2 D. KILN
BRICK SHEDS
BRICK STORAGE
BRICK STORAGE
BRICK STORAGE
BRICK SHED
6
7
8
DRYING SHED
Scale of Feet.
50 40 30 20 10 0 50 100 150