HERMANGE POWER PLANT CO.
NO WATCHMAN.-
POWER AND HEAT: STEAM.-
SUPPLIES POWER FOR Nos 13 & 17 S. FREDERICK ST.,
AND Nos 600 TO 610 WATER ST.-
FUEL: COAL.- LIGHTS: ELECTRIC.-
ELECTRICITY GENERATED IN ENGINE ROOM, No 608 WATER ST.-
PAILS OF WATER IN ALL BUILDINGS.-
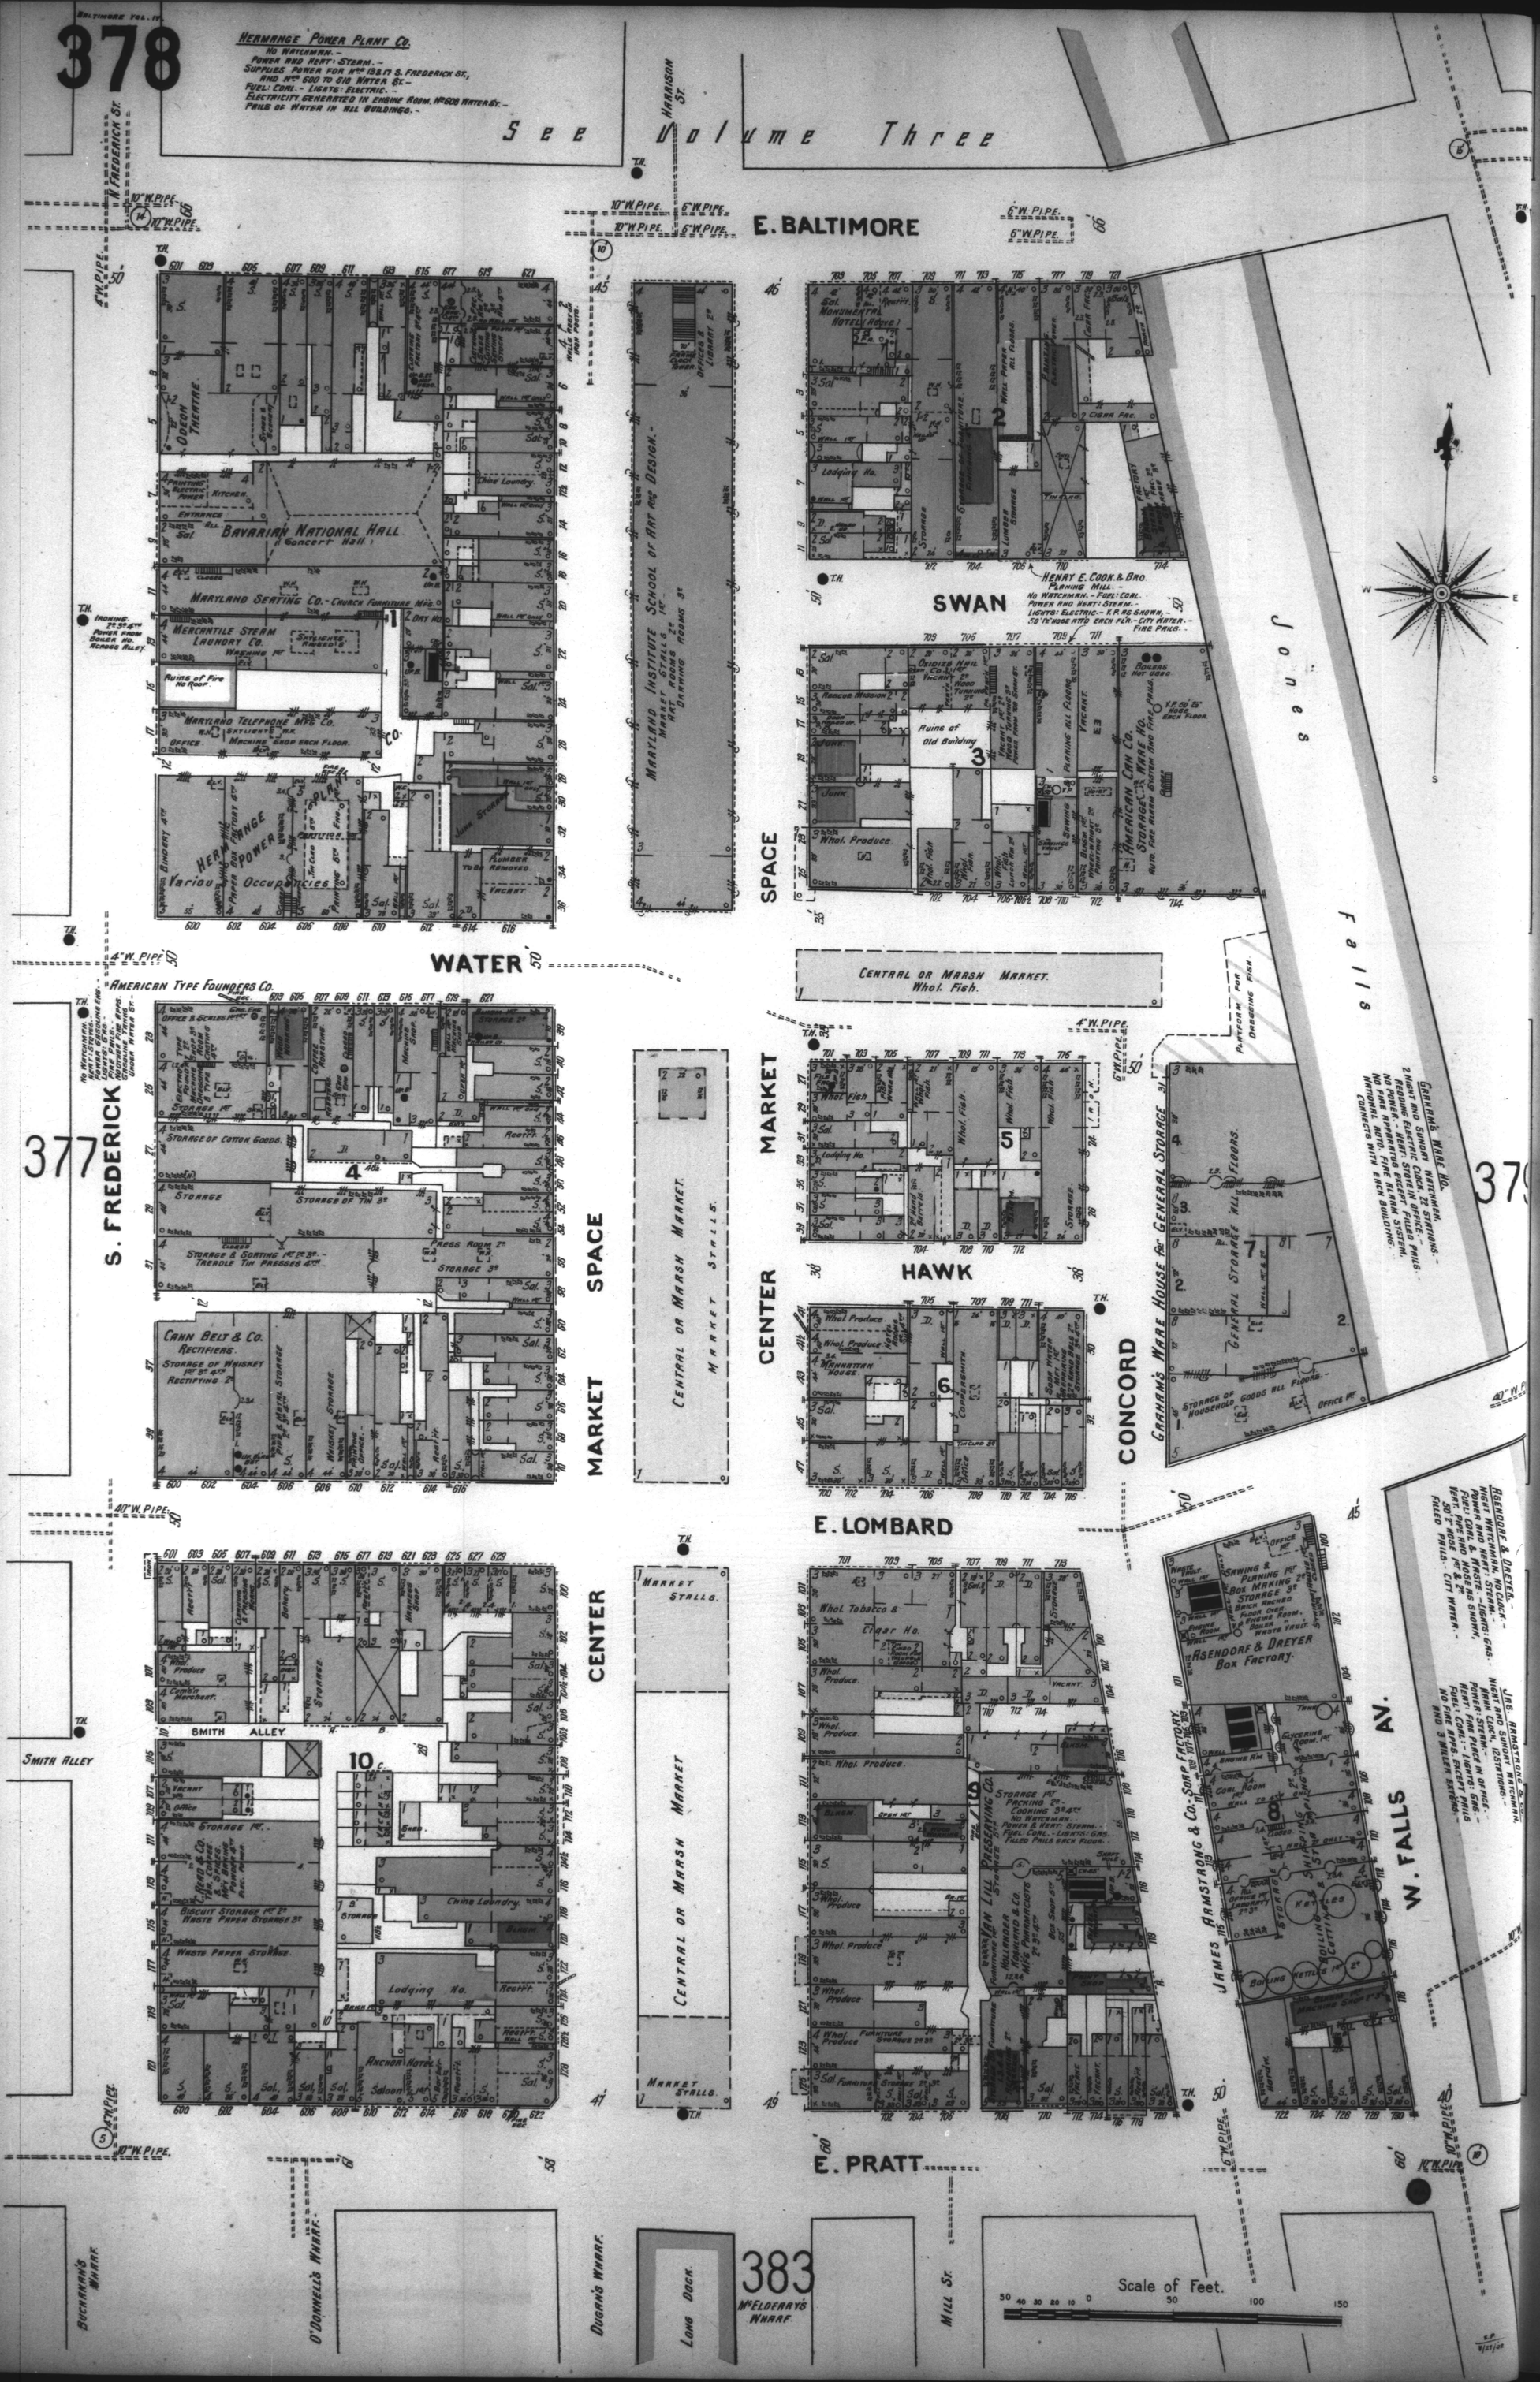
See Volume Three