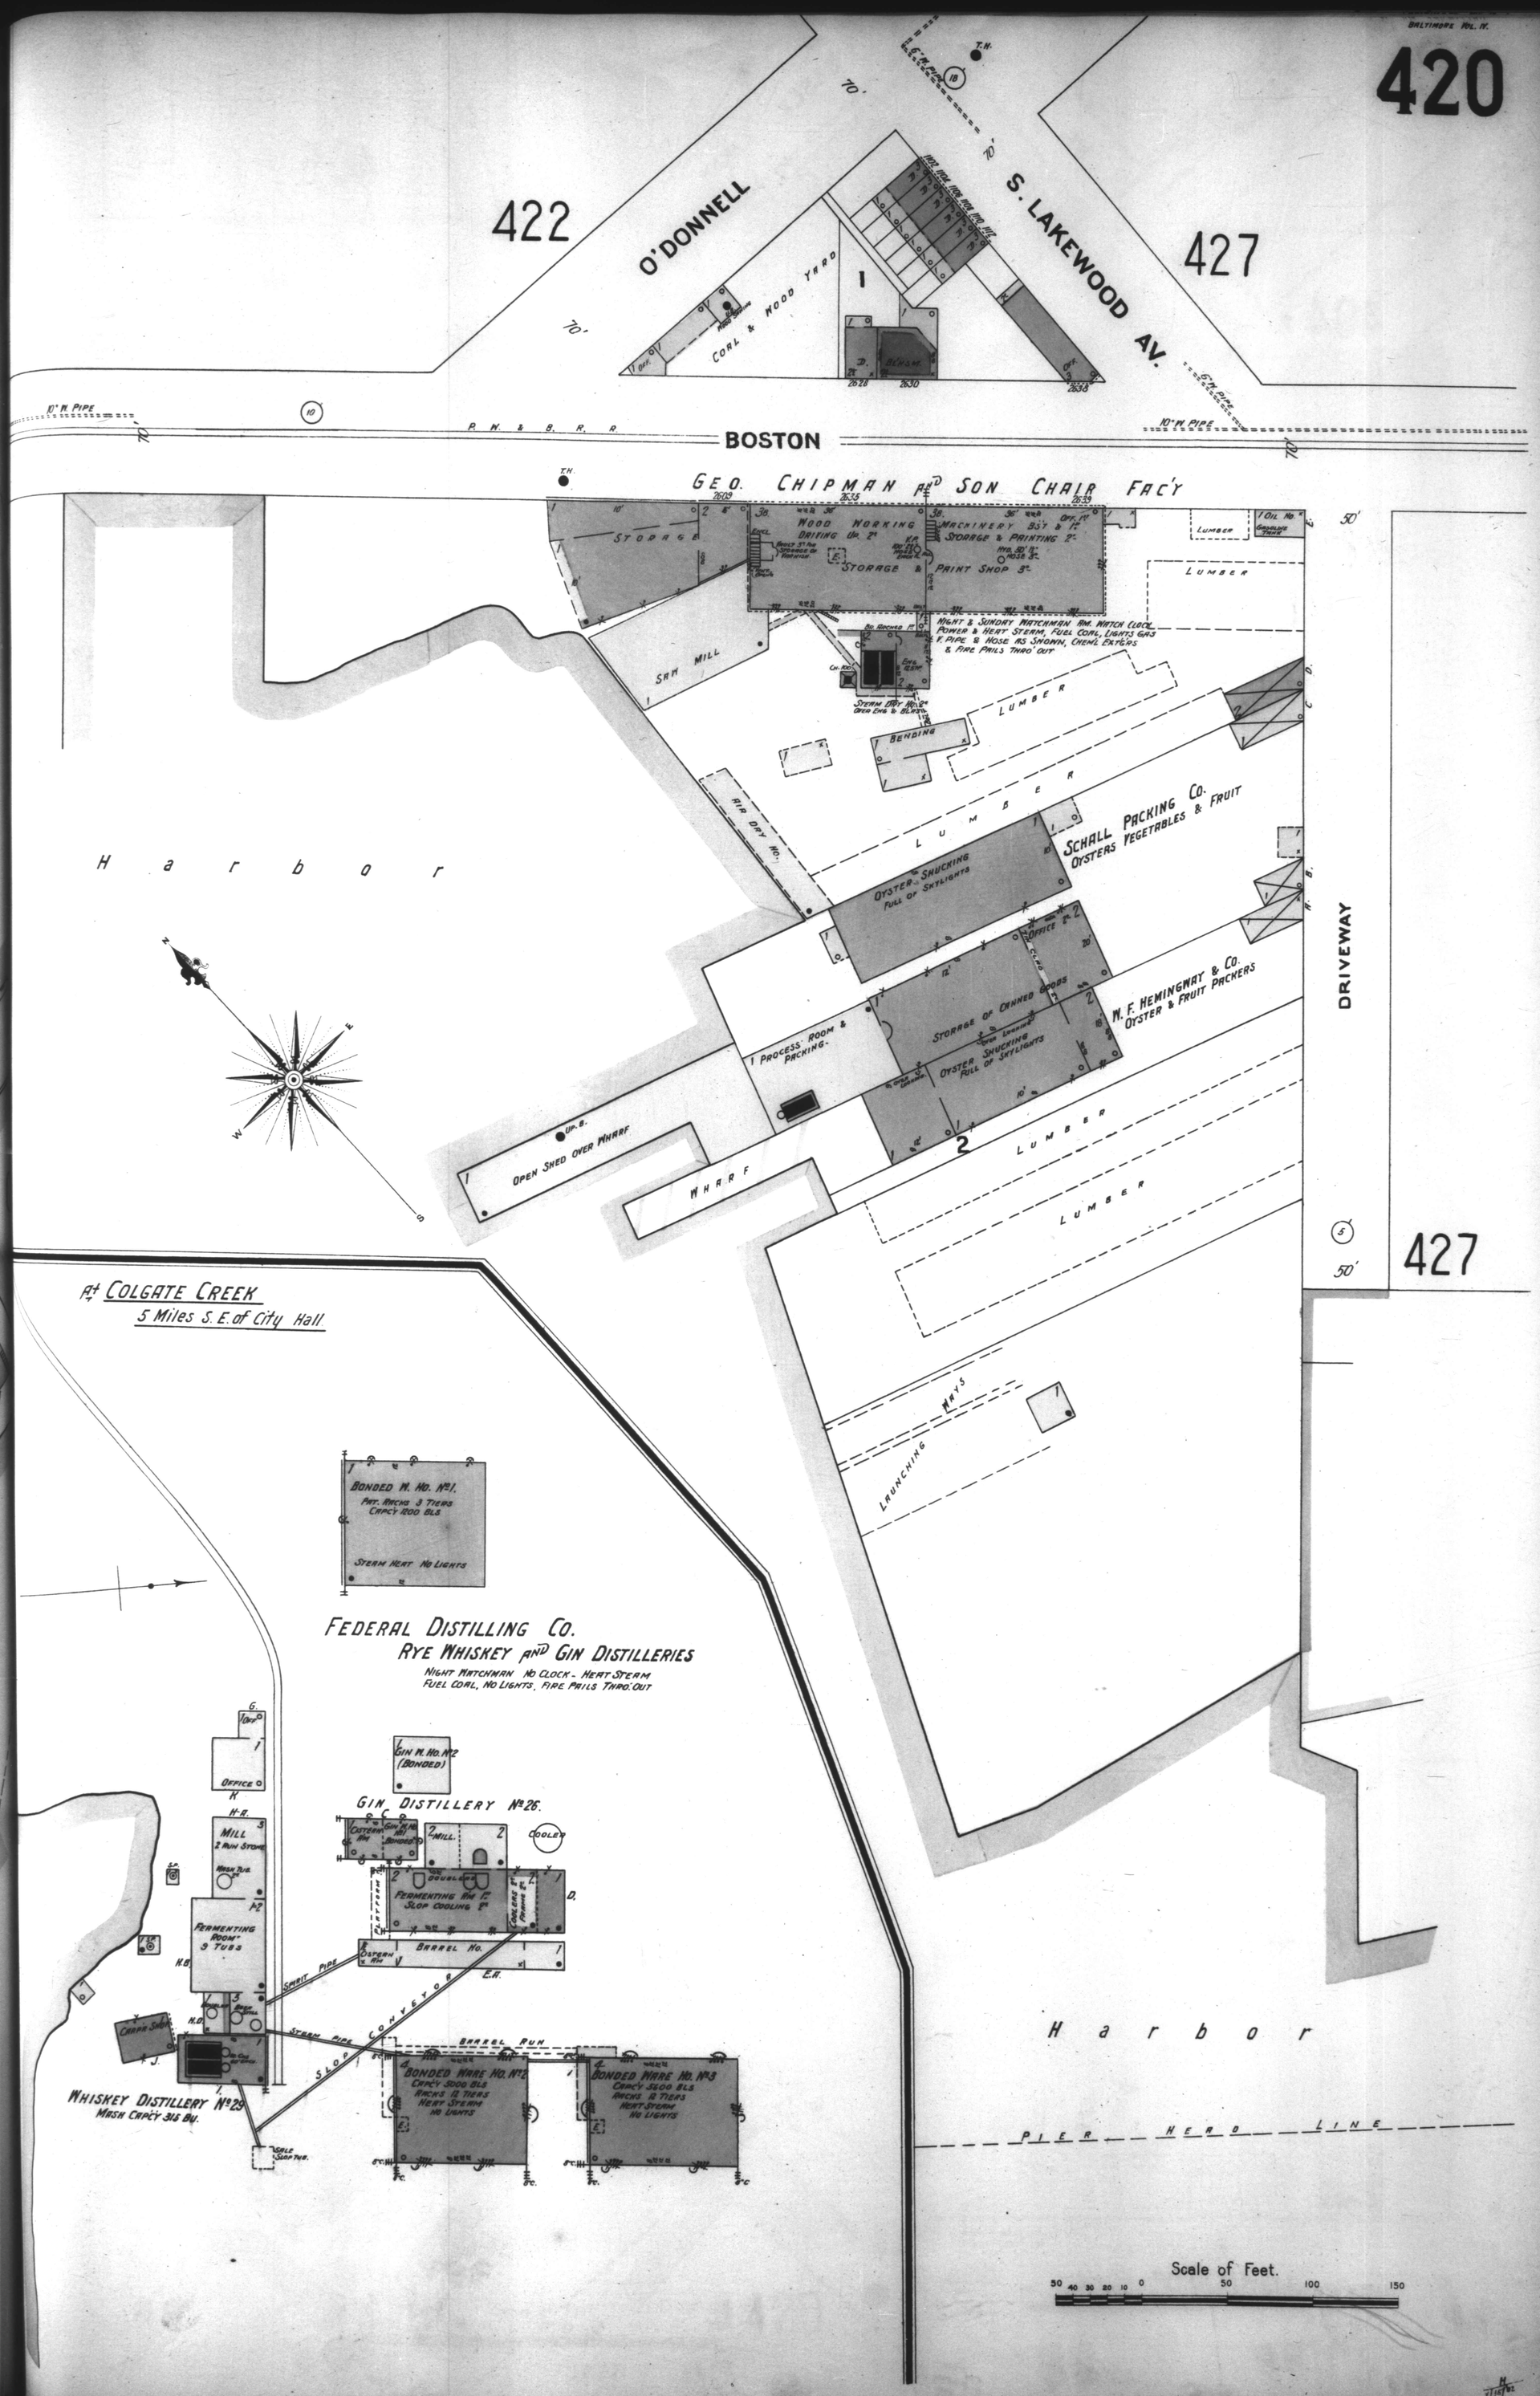
422
O'DONNELL
S. LAKEWOOD AV.
427
COAL & WOOD YARD
BLKSMT.
10" W. PIPE
P. W. & B. R. R.
BOSTON
GEO. CHIPMAN AND SON CHAIR FAC'Y
WOOD WORKING
STORAGE & PAINT SHOP
MACHINERY
STORAGE & PRINTING
LUMBER
SAW MILL
NIGHT & SUNDRY WATCHMAN AM. WATCH CLOCK
POWER & HEAT STEAM, FUEL COAL, LIGHTS GAS
BENDING
AIR DRY HO.
SCHALL PACKING CO.
OYSTERS VEGETABLES & FRUIT
OYSTER SHUCKING
FULL OF SKYLIGHTS
OFFICE
STORAGE OF CANNED GOODS
W. F. HEMINGWAY & CO.
OYSTER & FRUIT PACKERS
PROCESS ROOM & PACKING
OPEN SHED OVER WHARF
WHARF
LAUNCHING WAYS
DRIVEWAY
Harbor
FREIGHT SHED
225' LONG
OFFICE
PUMPING STATION
AT COLGATE CREEK
5 Miles S. E. of City Hall
BONDED W. HO. No. 1
FEDERAL DISTILLING CO.
RYE WHISKEY AND GIN DISTILLERIES
NIGHT WATCHMAN NO CLOCK - HEAT STEAM
FUEL COAL, NO LIGHTS, FIRE PAILS THRO' OUT
GIN W. HO. No. 2 (BONDED)
GIN DISTILLERY No. 26.
MILL
FERMENTING ROOM
SLOP COOLING
BARREL HO.
COOLER
SPIRIT PIPE
STEAM PIPE
SLOP CONVEYOR
BARREL RUN
BONDED WARE HO. No. 2
BONDED WARE HO. No. 3
WHISKEY DISTILLERY No. 29
MASH CAPCY 315 BU.
PIER HEAD LINE
Scale of Feet.