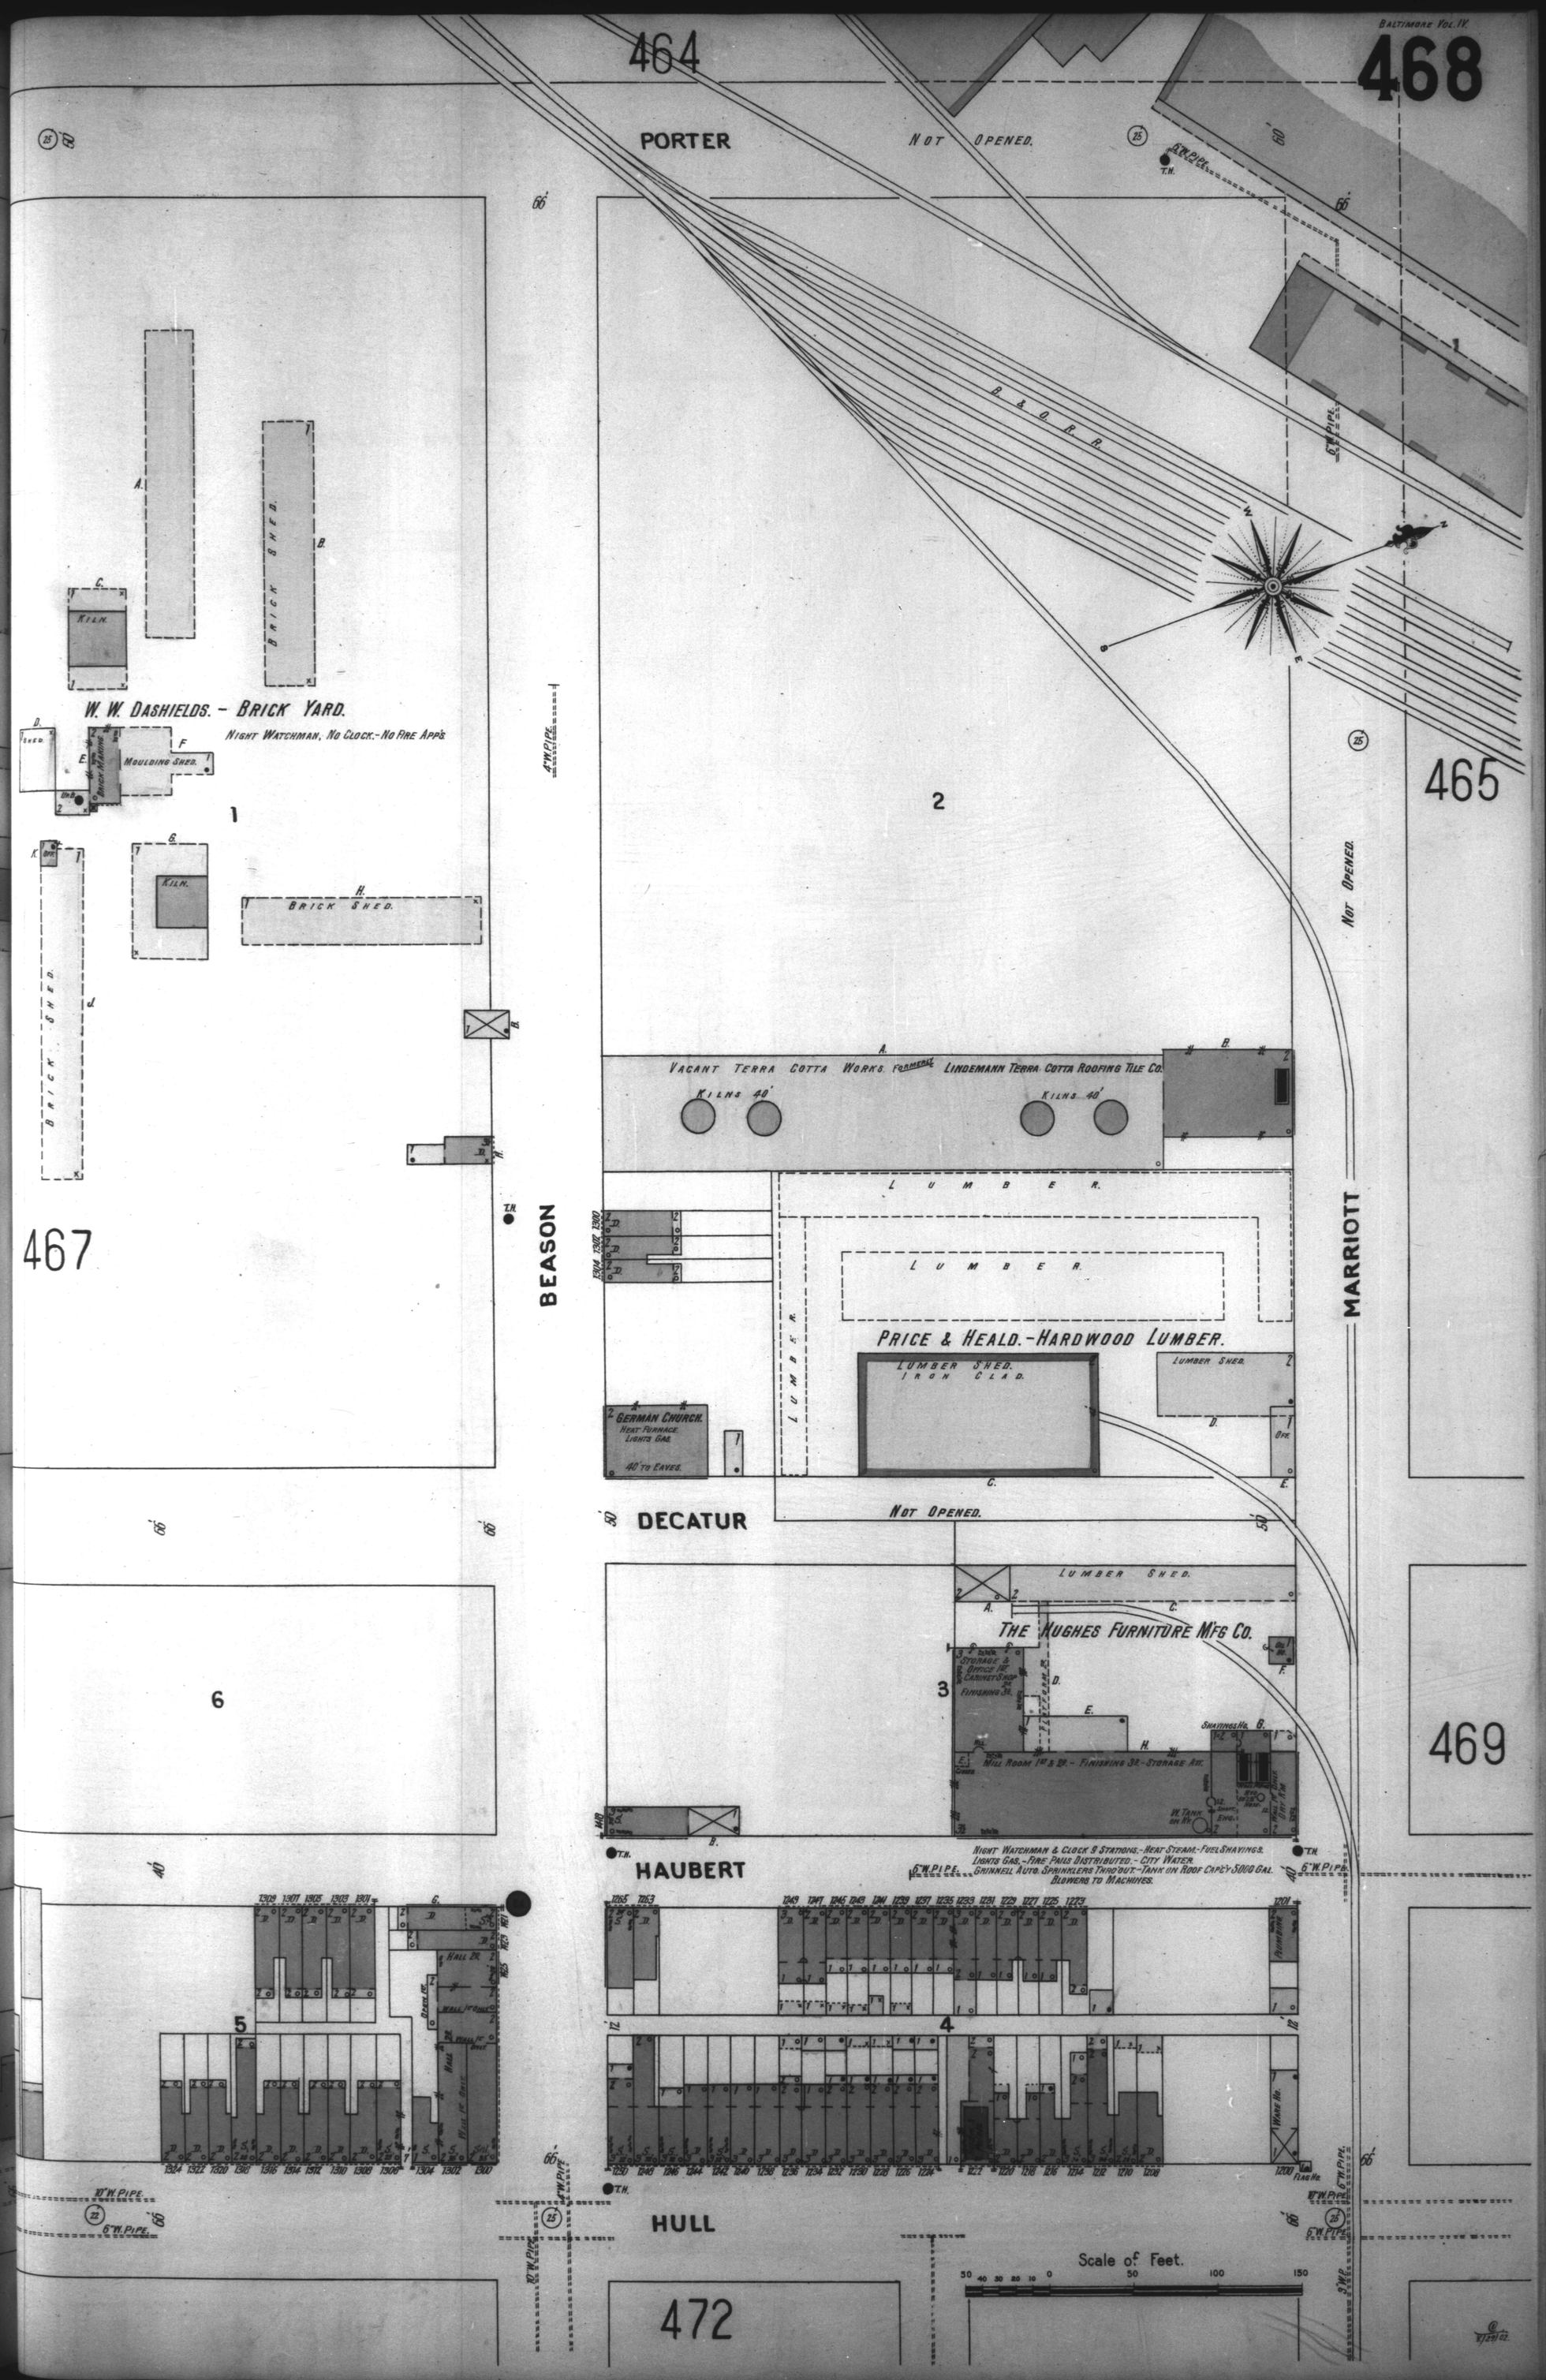
464
PORTER
NOT OPENED.
6" W. PIPE
T.H.
66'
B. & O. R. R.
6" W. PIPE
1
W. W. DASHIELDS. - BRICK YARD.
NIGHT WATCHMAN, NO CLOCK.-NO FIRE APP'S.
KILN.
BRICK SHED.
MOULDING SHED.
BRICK MACHINE
SHED.
OFF.
1
2
465
NOT OPENED.
MARRIOTT
VACANT TERRA COTTA WORKS. FORMERLY LINDEMANN TERRA COTTA ROOFING TILE CO.
KILNS 40'
LUMBER.
PRICE & HEALD.-HARDWOOD LUMBER.
LUMBER SHED. IRON CLAD.
LUMBER SHED.
GERMAN CHURCH.
HEAT FURNACE. LIGHTS GAS.
40' TO EAVES.
NOT OPENED.
DECATUR
BEASON
467
8
THE HUGHES FURNITURE MFG CO.
LUMBER SHED.
MILL ROOM 1ST & 2D. - FINISHING 3D. - STORAGE ATT.
NIGHT WATCHMAN & CLOCK 9 STATIONS.- HEAT STEAM.- FUEL SHAVINGS.
LIGHTS GAS.- FIRE PAILS DISTRIBUTED.- CITY WATER.
GRINNELL AUTO. SPRINKLERS THROUGHOUT.- TANK ON ROOF CAP'Y 5000 GAL.
BLOWERS TO MACHINES.
469
6
HAUBERT
5
4
HULL
472
Scale of Feet.
50 40 30 20 10 0 50 100 150