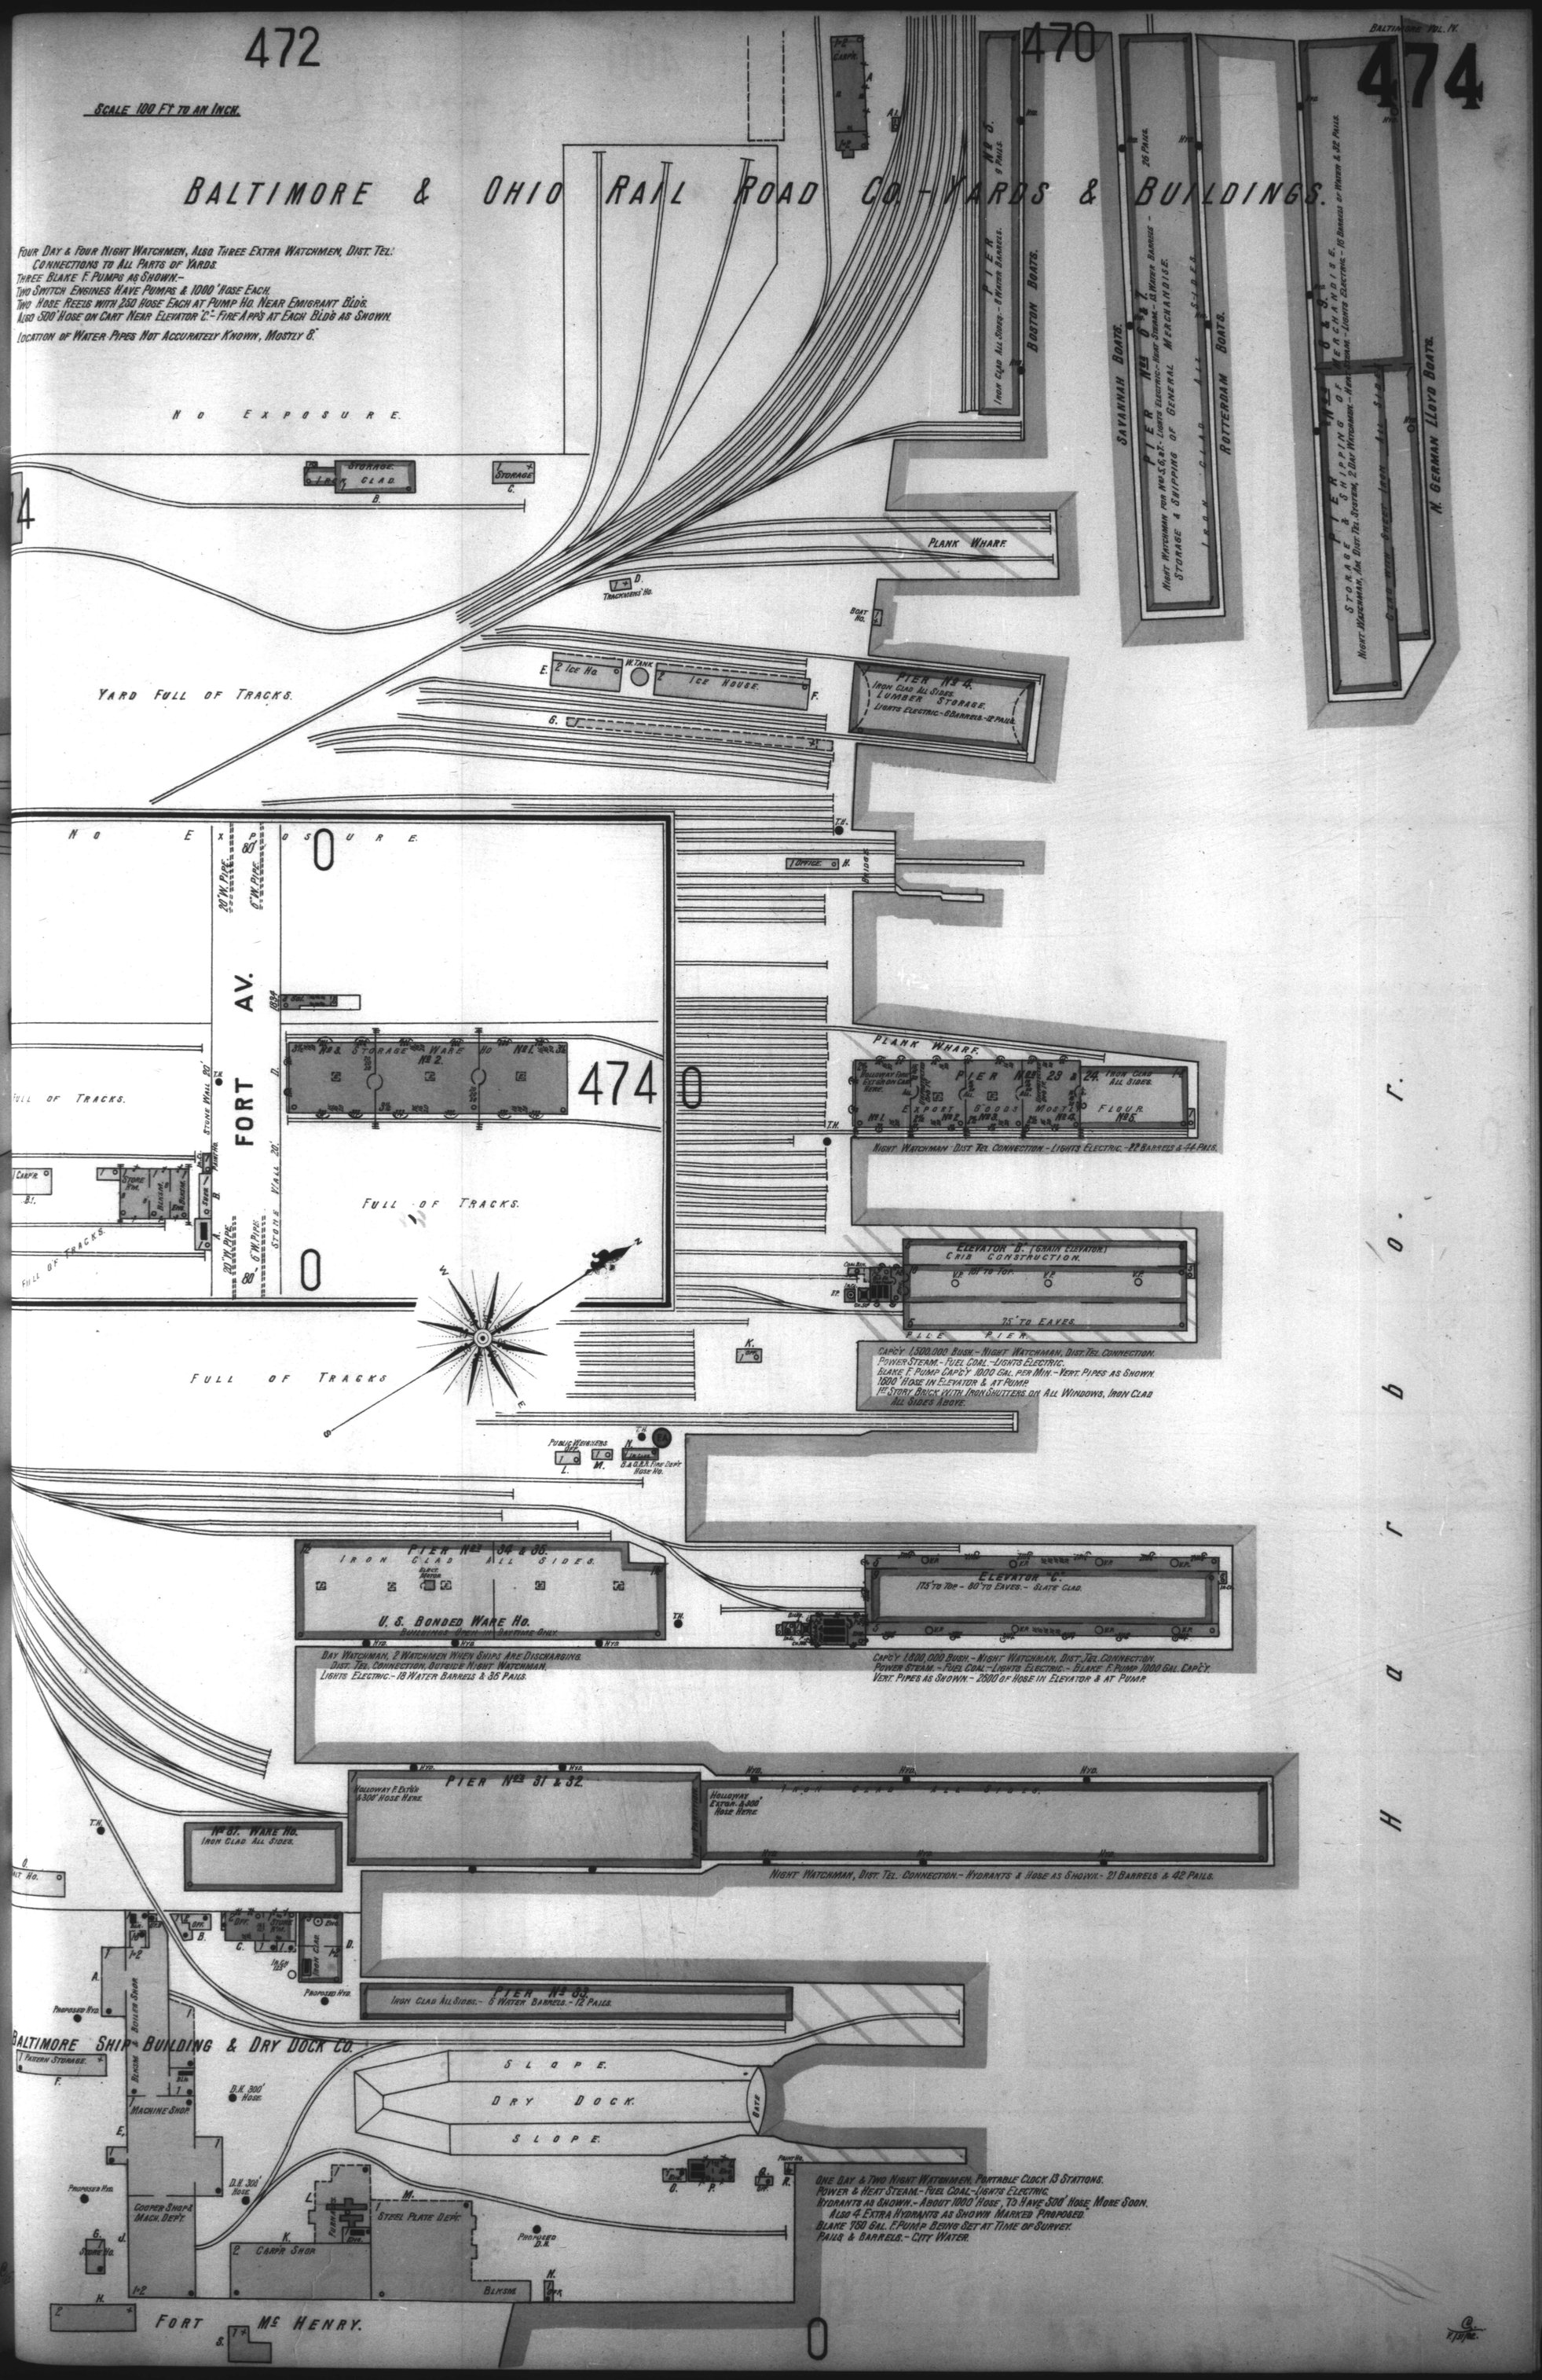
472
470
474
Baltimore Vol. IV.
Scale 100 Ft. to an Inch.
Baltimore & Ohio Rail Road Co.-Yards & Buildings.
Four Day & Four Night Watchmen, Also Three Extra Watchmen, Dist. Tel. Connections to All Parts of Yards.
Three Blake F. Pumps as Shown.-
Two Switch Engines Have Pumps & 1000' Hose Each.
Two Hose Reels with 250 Hose Each at Pump Ho. Near Emigrant Bld'g.
Also 500' Hose on Cart Near Elevator "C"- Fire App's at Each Bld'g as Shown.
Location of Water Pipes Not Accurately Known, Mostly 8".
No Exposure.
Storage Clad.
Storage
Plank Wharf
Trackmens' Ho.
Boat Ho.
Savannah Boats.
Pier No. 3.
Night Watchman for No. 3, 27.- Lights Electric.- Hoist Steam.- 13 Water Barrels - Storage & Shipping of General Merchandise.
Rotterdam Boats.
Pier No. 4.
Iron Clad All Sides.
Lumber Storage.
Lights Electric.- 6 Barrels.- 12 Pails.
Storage & Shipping of General Merchandise.
Night Watchman, Dist. Tel. Sixteen, 2 Day Watchmen.- Hoist Steam.- Lights Electric.- 16 Barrels of Water & 32 Pails.
Cable Wire Sheet Iron Ass. Stg.
N. German Lloyd Boats.
Yard Full of Tracks.
Ice Ho.
W. Tank
Ice House.
No Exposure.
Fort Av.
Stone Wall 20'
Full of Tracks.
Storage Ware Ho. No. 2.
No. 1.
474
Carp'r.
Stone Yd.
Blksm.
Machine
Full of Tracks
Plank Wharf.
Pier No. 29 & 24.
Iron Clad All Sides.
Holloway Ext'n on Carp. Hous.
Export Goods Most.
Flour.
Night Watchman Dist. Tel. Connection.- Lights Electric.- 22 Barrels & 44 Pails.
Elevator "B" (Grain Elevator) Crib Construction.
175' to Top.
75' to Eaves.
Pile Pier.
Capcy 1,500,000 Bush.- Night Watchman, Dist. Tel. Connection.
Power Steam.- Fuel Coal.- Lights Electric.
Blake F. Pump Capcy 1000 Gal. per Min.- Vert. Pipes as Shown.
1600' Hose in Elevator & at Pump.
1st Story Brick with Iron Shutters on All Windows, Iron Clad All Sides Above.
Public Weighers Off.
Pier No. 34 & 38.
Iron Clad All Sides.
U. S. Bonded Ware Ho.
Buildings Open in Daytime Only.
Bay Watchman, 2 Watchmen When Ships Are Discharging.
Dist. Tel. Connection, Outside Night Watchman.
Lights Electric.- 18 Water Barrels & 36 Pails.
Elevator "C"
175' to Top.- 80' to Eaves.- Slate Clad.
Capcy 1,800,000 Bush.- Night Watchman, Dist. Tel. Connection.
Power Steam.- Fuel Coal.- Lights Electric.- Blake F. Pump 1000 Gal. Capcy.
Vert. Pipes as Shown.- 2600' of Hose in Elevator & at Pump.
Pier No. 31 & 32.
Holloway F. Ext'n & 300' Hose Here.
Holloway Extr. & 300' Hose Here.
Iron Clad All Sides.
Night Watchman, Dist. Tel. Connection.- Hydrants & Hose as Shown.- 21 Barrels & 42 Pails.
No. 31. Ware Ho.
Iron Clad All Sides.
Pier No. 33.
Iron Clad All Sides.- 8 Water Barrels.- 12 Pails.
Baltimore Ship Building & Dry Dock Co.
Pattern Storage.
Boiler Shop
Machine Shop
Cooper Shop & Mach. Dep't.
Carp'r Shop
Steel Plate Dep't
Blksm.
Slope.
Dry Dock.
Slope.
Gate
One Day & Two Night Watchmen, Portable Clock 13 Stations.
Power & Heat Steam.- Fuel Coal.- Lights Electric.
Hydrants as Shown.- About 1000' Hose, To Have 500' Hose More Soon.
Also 4 Extra Hydrants as Shown Marked "Proposed."
Blake 750 Gal. F. Pump Being Set at Time of Survey.
Pails & Barrels.- City Water.
Fort Mc Henry.