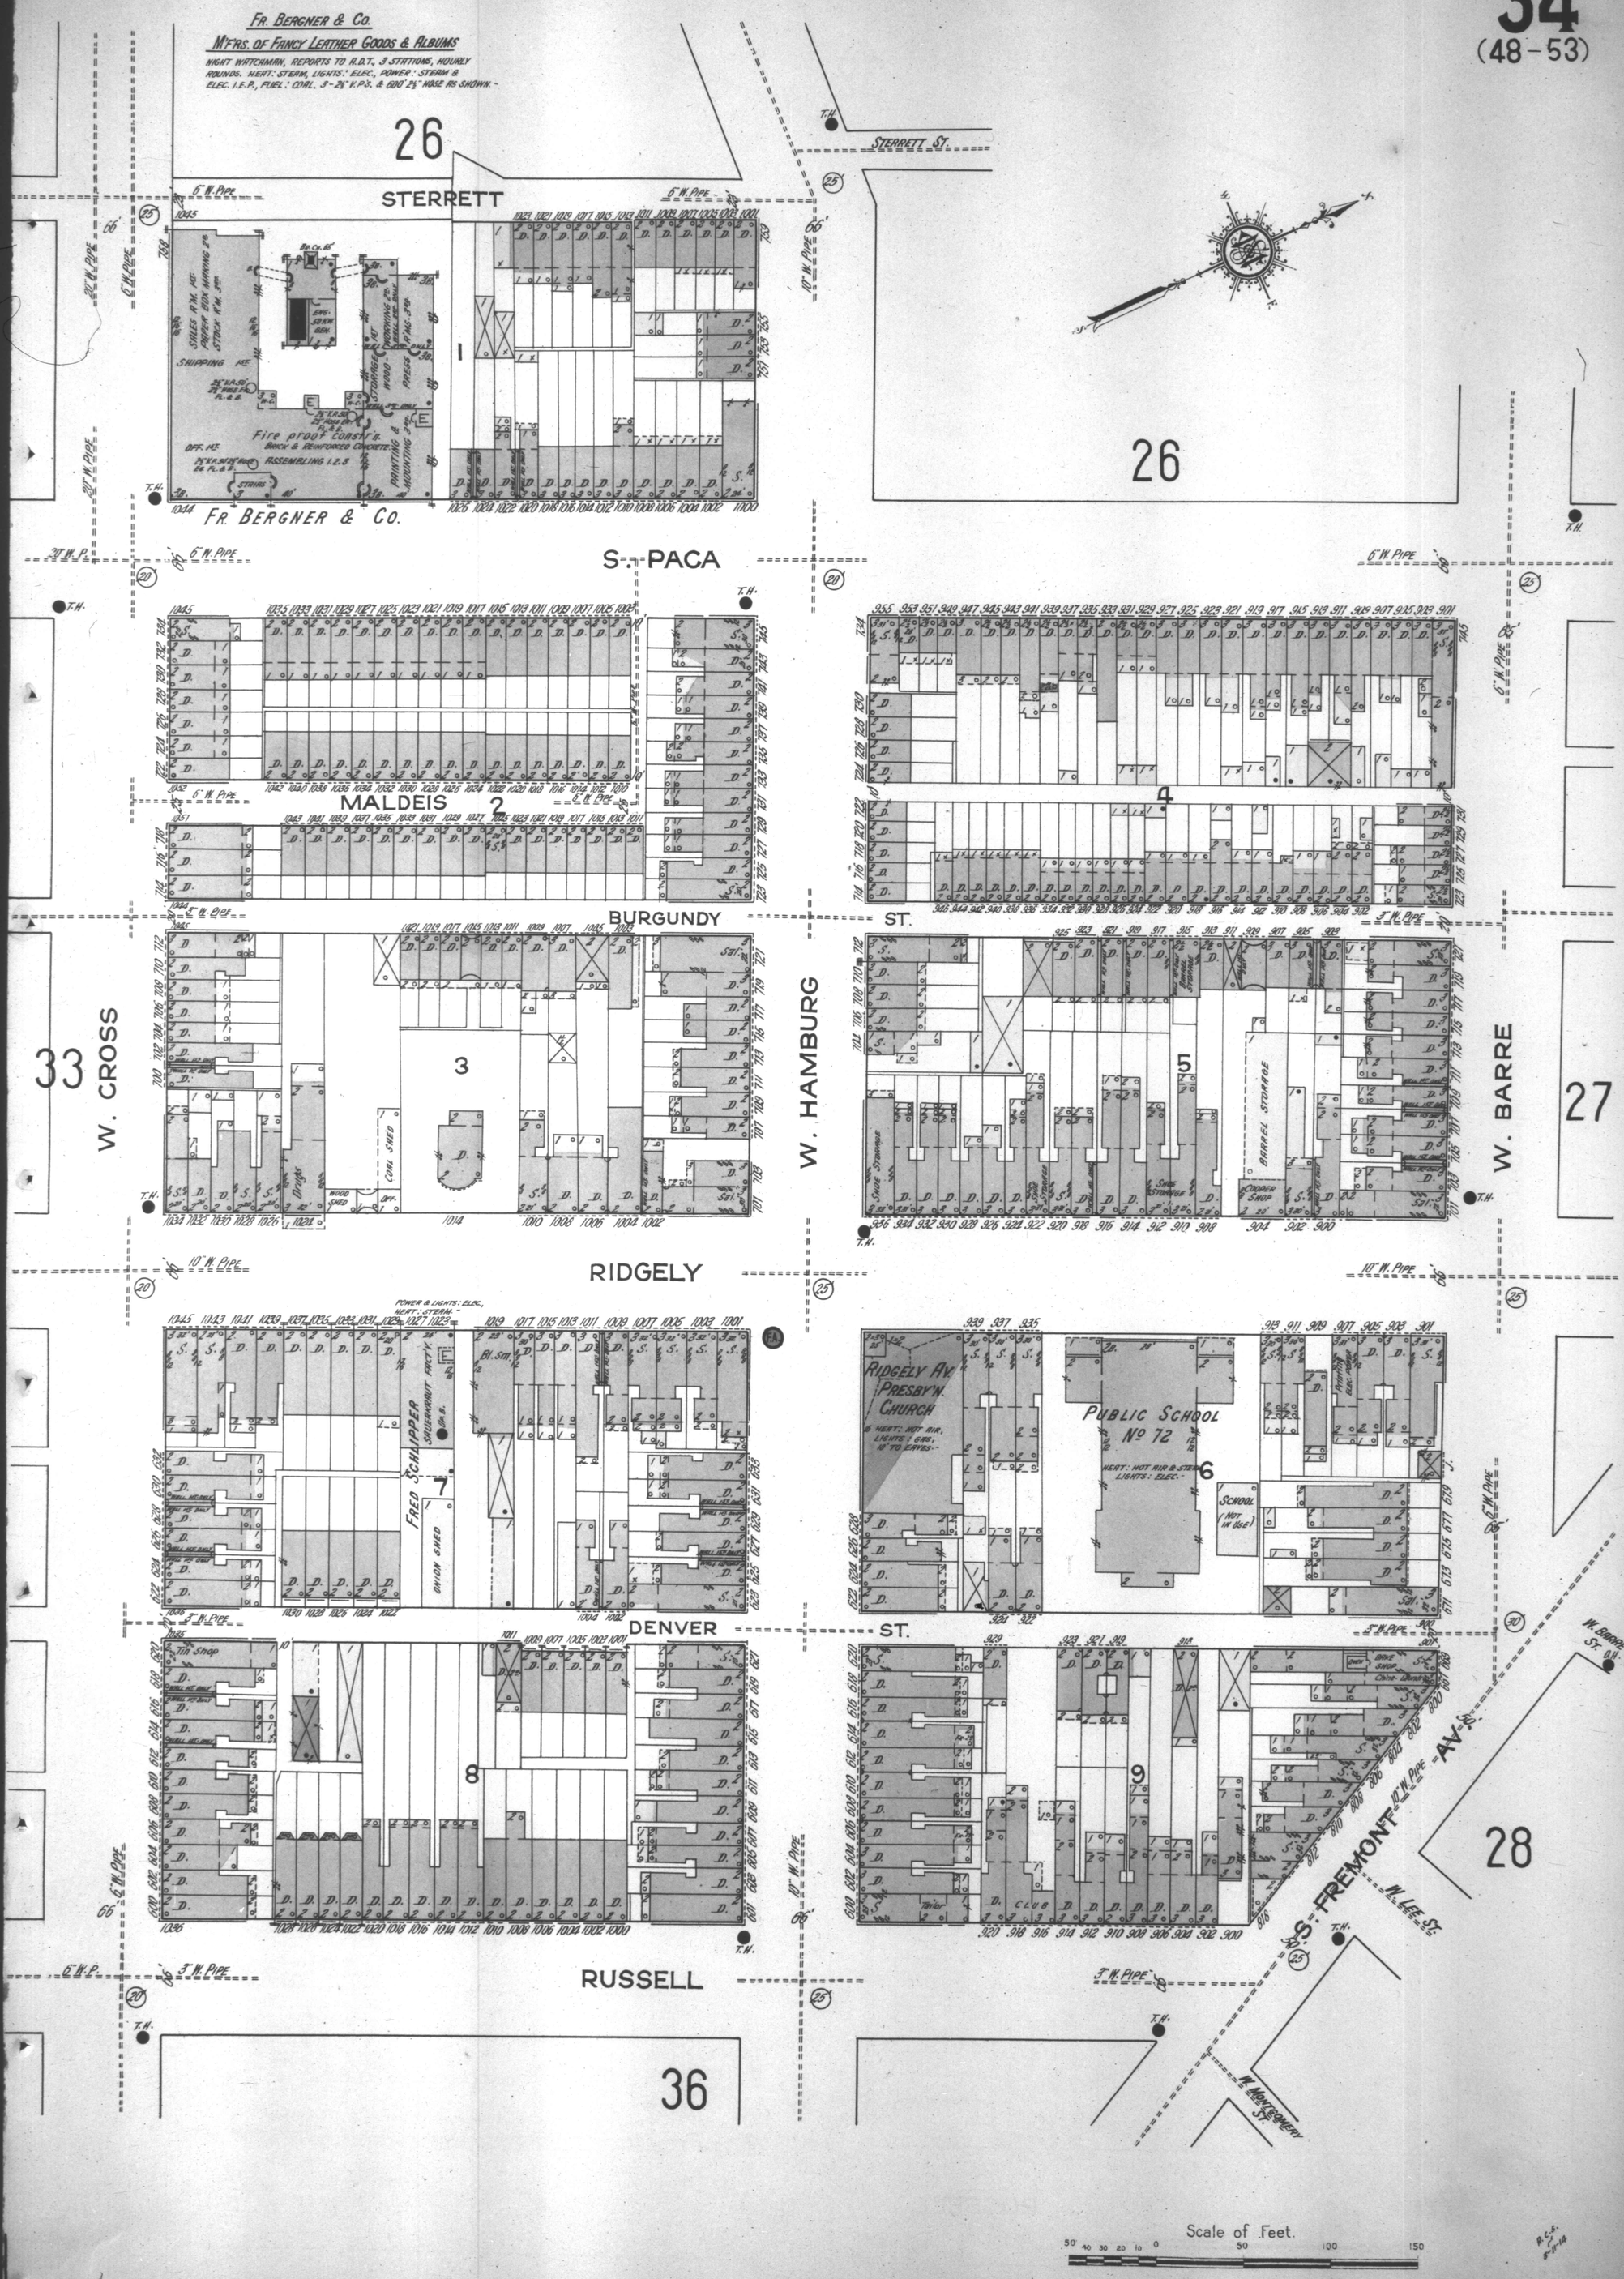
FR. BERGNER & CO.
M'FRS. OF FANCY LEATHER GOODS & ALBUMS
NIGHT WATCHMAN, REPORTS TO R.D.T., 3 STATIONS, HOURLY ROUNDS. HEAT: STEAM, LIGHTS: ELEC., POWER: STEAM & ELEC. I.E.P., FUEL: COAL. 3-2½" V.P.S. & 600' 2½" HOSE AS SHOWN.
26
STERRETT
STERRETT ST.
SHIPPING
Fire proof Constr'n.
BRICK & REINFORCED CONCRETE.
ASSEMBLING 1.2.3
FR. BERGNER & CO.
S. PACA
MALDEIS
BURGUNDY ST.
W. CROSS
33
W. HAMBURG
W. BARRE
27
BARREL STORAGE
COOPER SHOP
RIDGELY
POWER & LIGHTS: ELEC. HEAT: STEAM.
FRED SCHIPPER
RIDGELY AV. PRESBY'N. CHURCH
HEAT: HOT AIR, LIGHTS: GAS, 18' TO EAVES.
PUBLIC SCHOOL No 72
HEAT: HOT AIR & STEAM LIGHTS: ELEC.
SCHOOL (NOT IN USE)
DENVER ST.
CLUB
S. FREMONT AV.
W. LEE ST.
W. MONTGOMERY ST.
W. BOORE ST.
28
RUSSELL
36
Scale of Feet.