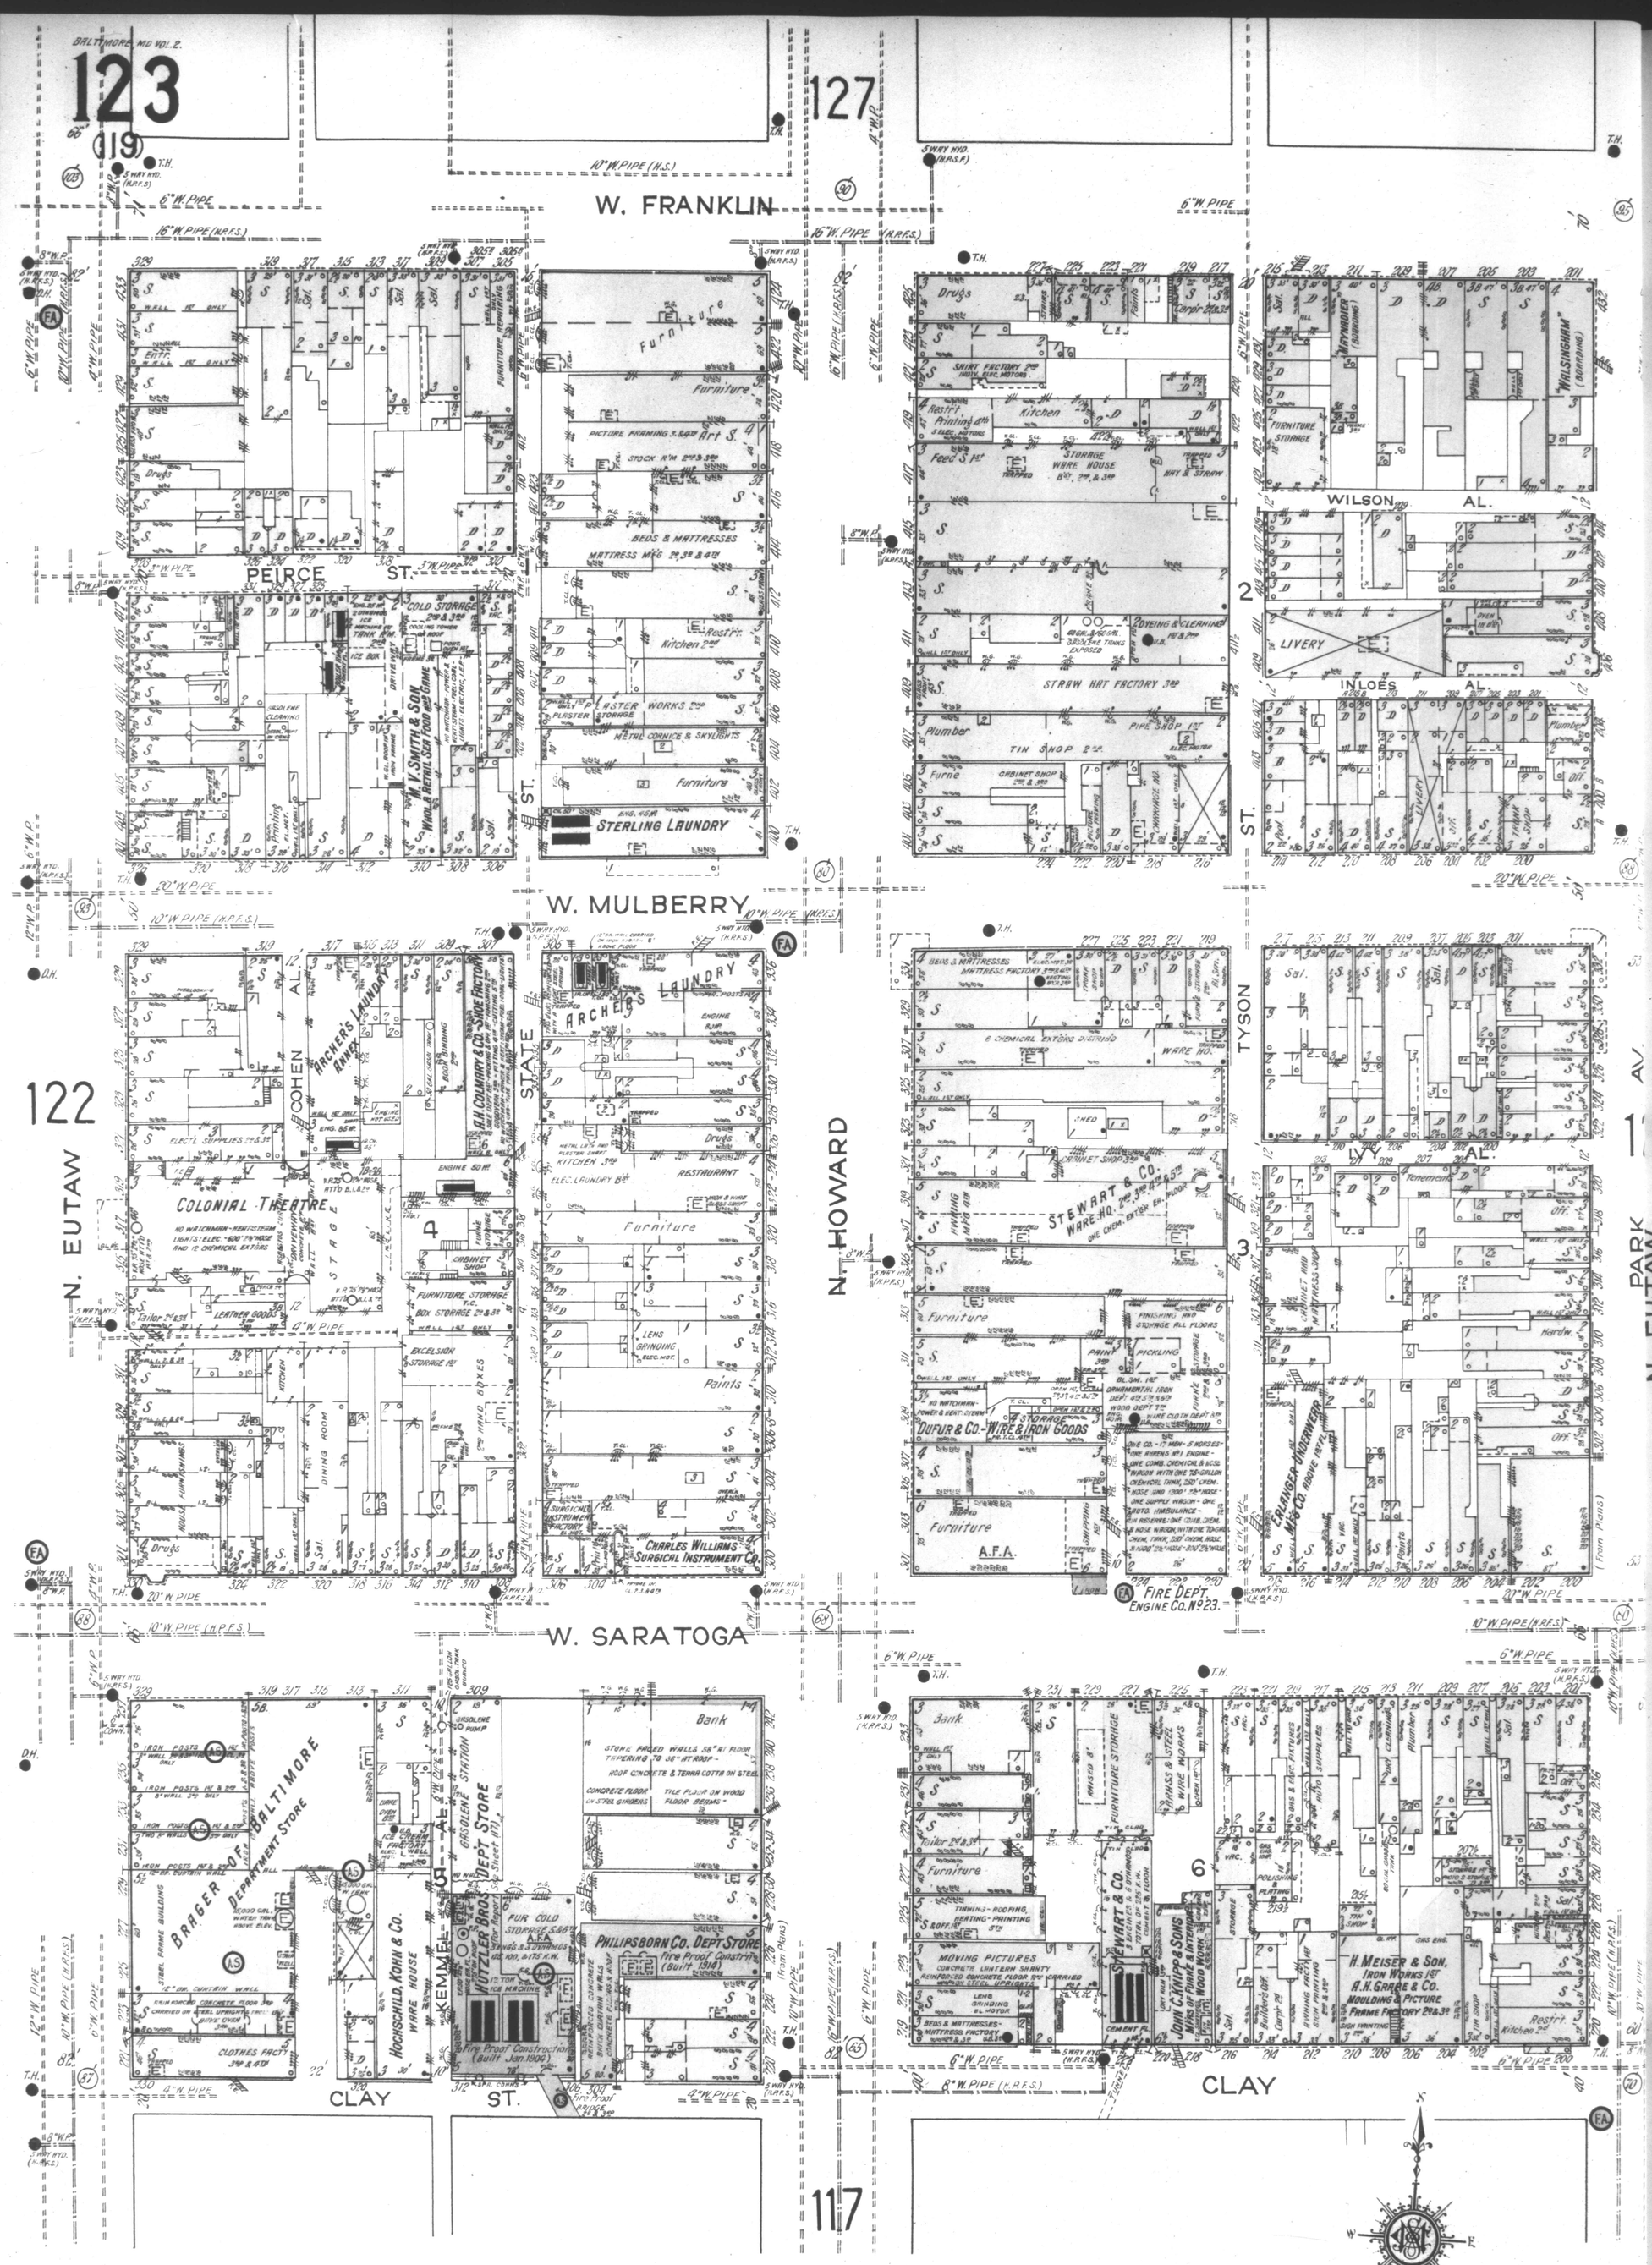

BRAGER OF BALTIMORE.

NIGHT, SUNDAY & HOLYDAY WATCHMAN - A.D.T. SYSTEM - 10 STATIONS - HOURLY ROUNDS - HEAT: STEAM - LIGHTS: ELEC. - GRINNELL AUTOMATIC SPRINKLERS, WET SYSTEM NUMBER OF HEADS NOT KNOWN - HEADS SPACED 8' x 10' - SUPERVISORY SERVICE MASTER MECHANIC - SUPPLY: CITY WATER & TWO 15,000 GALLON TANKS 26' ABOVE HIGHEST SPRINKLER HEAD - CITY PRESSURE 65 LBS - CITY AND TANK PRESSURE KEPT ON SYSTEM ALL THE TIME - NO FIRE PUMP - NO SPRINKLER CONNECTIONS - 42 CHEMICAL EXTINGUISHERS DISTRIBUTED -

KUTZLER BROS.

GRINNELL AUTO. SPRINKLERS, WET SYSTEM EXCEPT WINDOWS WHICH ARE DRY - KNOWLES UNDERWRITERS F. PUMP CAP'CY 1000 GALLONS PER MINUTE - 32 CHEMICAL EXTINGUISHERS -

REINFORCED CONCRETE FLOORS & ROOF - BRICK BEARING WALLS -

JOHN C. KNIPP & SONS

NO WATCHMAN - POWER: GAS ENGINE - HEAT: STOVES - LIGHTS: GAS & ELECTRIC - SHAVINGS BLOWERS TO ALL MACHINES - CYCLONE ON ROOF - BIN ON 3RD FLOOR AS SHOWN -

OCCUPANCIES:

MILL 1ST & 2ND - CABINET SHOP 3RD & 4TH - FINISHING & CARVING 5TH - UPHOLSTERING AND MATTRESS SHOP 6TH -

Scale of Feet.

50 40 30 20 10 0 50 100 150