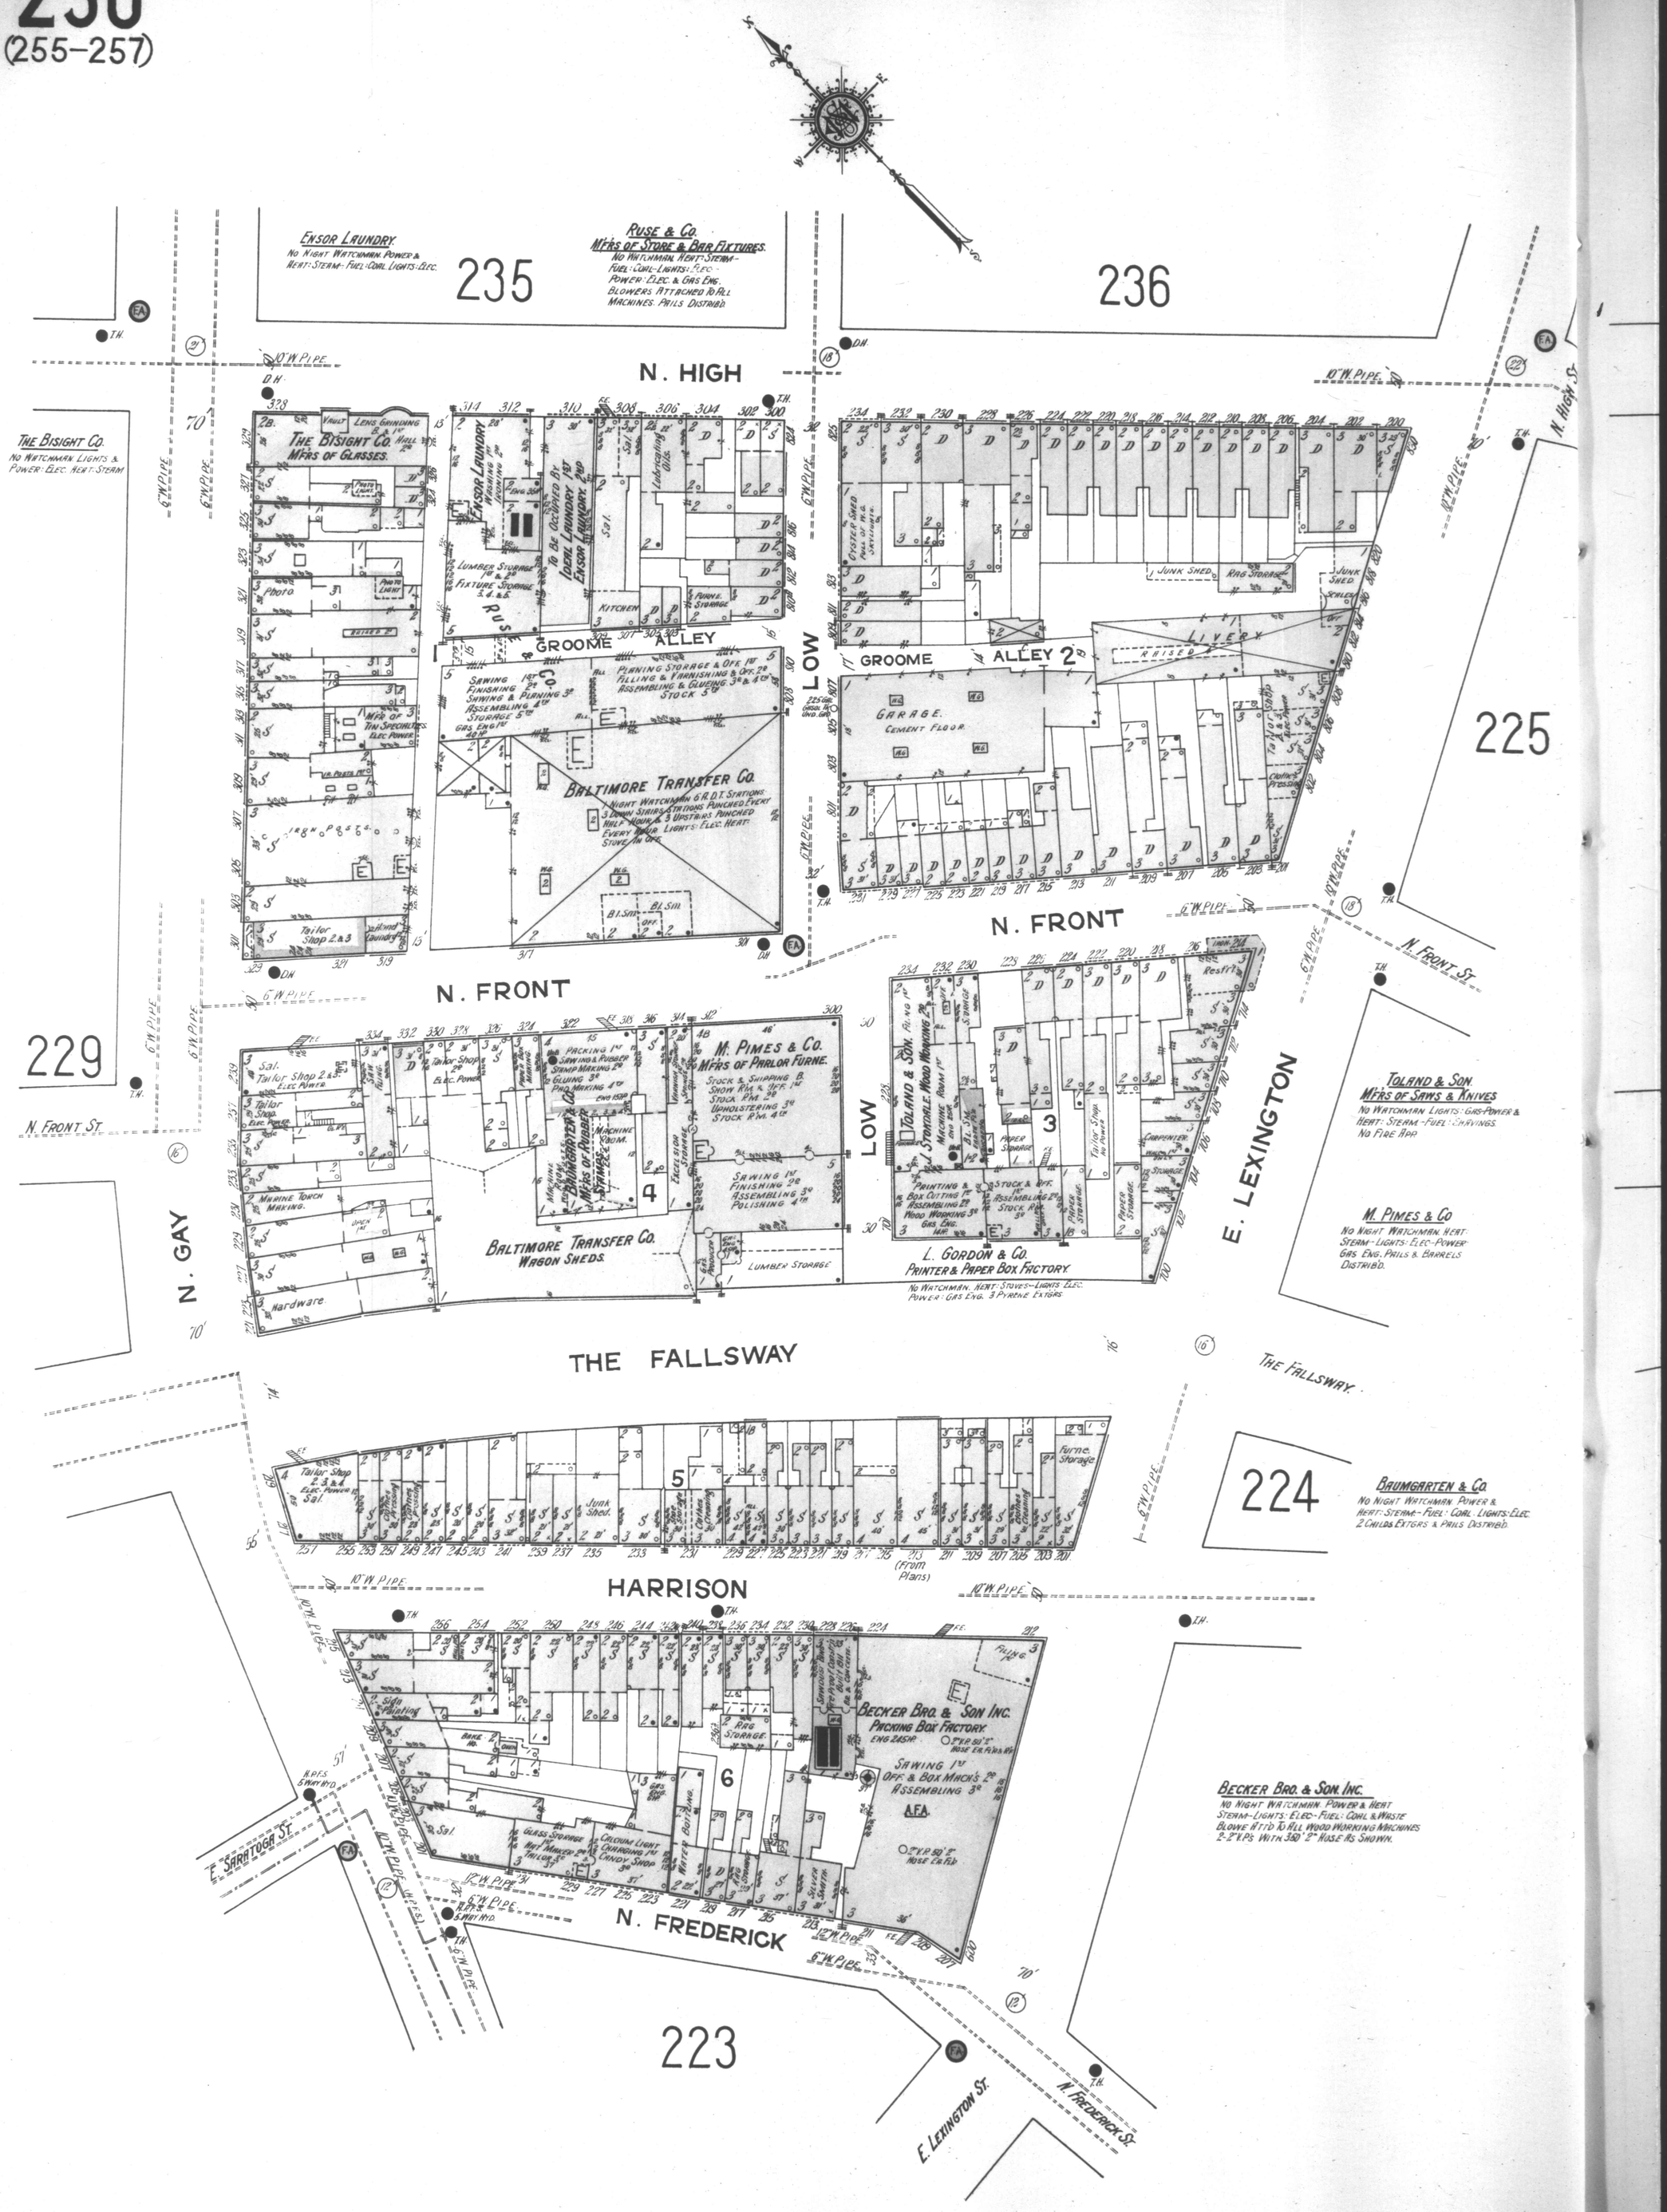
ENSOR LAUNDRY
NO NIGHT WATCHMAN. POWER & HEAT: STEAM - FUEL: COAL LIGHTS: ELEC.
235
RUSE & CO.
MFRS OF STORE & BAR FIXTURES.
NO WATCHMAN. HEAT: STEAM - FUEL: COAL - LIGHTS: ELEC. POWER: ELEC. & GAS ENG. BLOWERS ATTACHED TO ALL MACHINES. PAILS DISTRIB'D.
236
N. HIGH
THE BISIGHT CO.
NO WATCHMAN. LIGHTS & POWER: ELEC. HEAT: STEAM
THE BISIGHT CO.
MFRS OF GLASSES.
ENSOR LAUNDRY
TO BE OCCUPIED BY IDEAL LAUNDRY 1ST ENSOR LAUNDRY 2ND
RUSE & CO.
GROOME ALLEY
LOW
BALTIMORE TRANSFER CO.
NO NIGHT WATCHMAN. G.R. D.T. STATIONS: 1 NIGHT WATCHMAN STATIONS PUNCHED EVERY HALF HOUR & 3 UPSTAIRS PUNCHED EVERY HOUR. LIGHTS: ELEC. HEAT: STOVE. AN OFF.
GROOME ALLEY 2
LIVERY
GARAGE.
CEMENT FLOOR.
225
N. FRONT
229
N. FRONT ST.
N. GAY
M. PIMES & CO.
MFRS. OF PARLOR FURNE.
BALTIMORE TRANSFER CO.
WAGON SHEDS.
TOLAND & SON.
L. GORDON & CO.
PRINTER & PAPER BOX FACTORY.
NO WATCHMAN. HEAT: STOVES - LIGHTS ELEC. POWER: GAS ENG. 3 PYRENE EXTGRS.
E. LEXINGTON
TOLAND & SON.
MFRS OF SAWS & KNIVES
NO WATCHMAN. LIGHTS: GAS-POWER & HEAT: STEAM - FUEL: CHAVINGS. NO FIRE APP.
M. PIMES & CO
NO NIGHT WATCHMAN. HEAT: STEAM - LIGHTS: ELEC - POWER: GAS ENG. PAILS & BARRELS DISTRIB'D.
THE FALLSWAY
224
BAUMGARTEN & CO.
NO NIGHT WATCHMAN. POWER & HEAT: STEAM - FUEL: COAL. LIGHTS: ELEC. 2 CHILDS EXTGRS & PAILS DISTRIB'D.
HARRISON
BECKER BRO. & SON INC.
PACKING BOX FACTORY.
BECKER BRO. & SON INC.
NO NIGHT WATCHMAN. POWER & HEAT STEAM - LIGHTS: ELEC - FUEL: COAL & WASTE BLOWER ATT'D TO ALL WOOD WORKING MACHINES 2-2" V.P.S WITH 350' 2" HOSE AS SHOWN.
E. SARATOGA ST.
N. FREDERICK
223
E. LEXINGTON ST.
N. FREDERICK ST.
Scale of Feet.