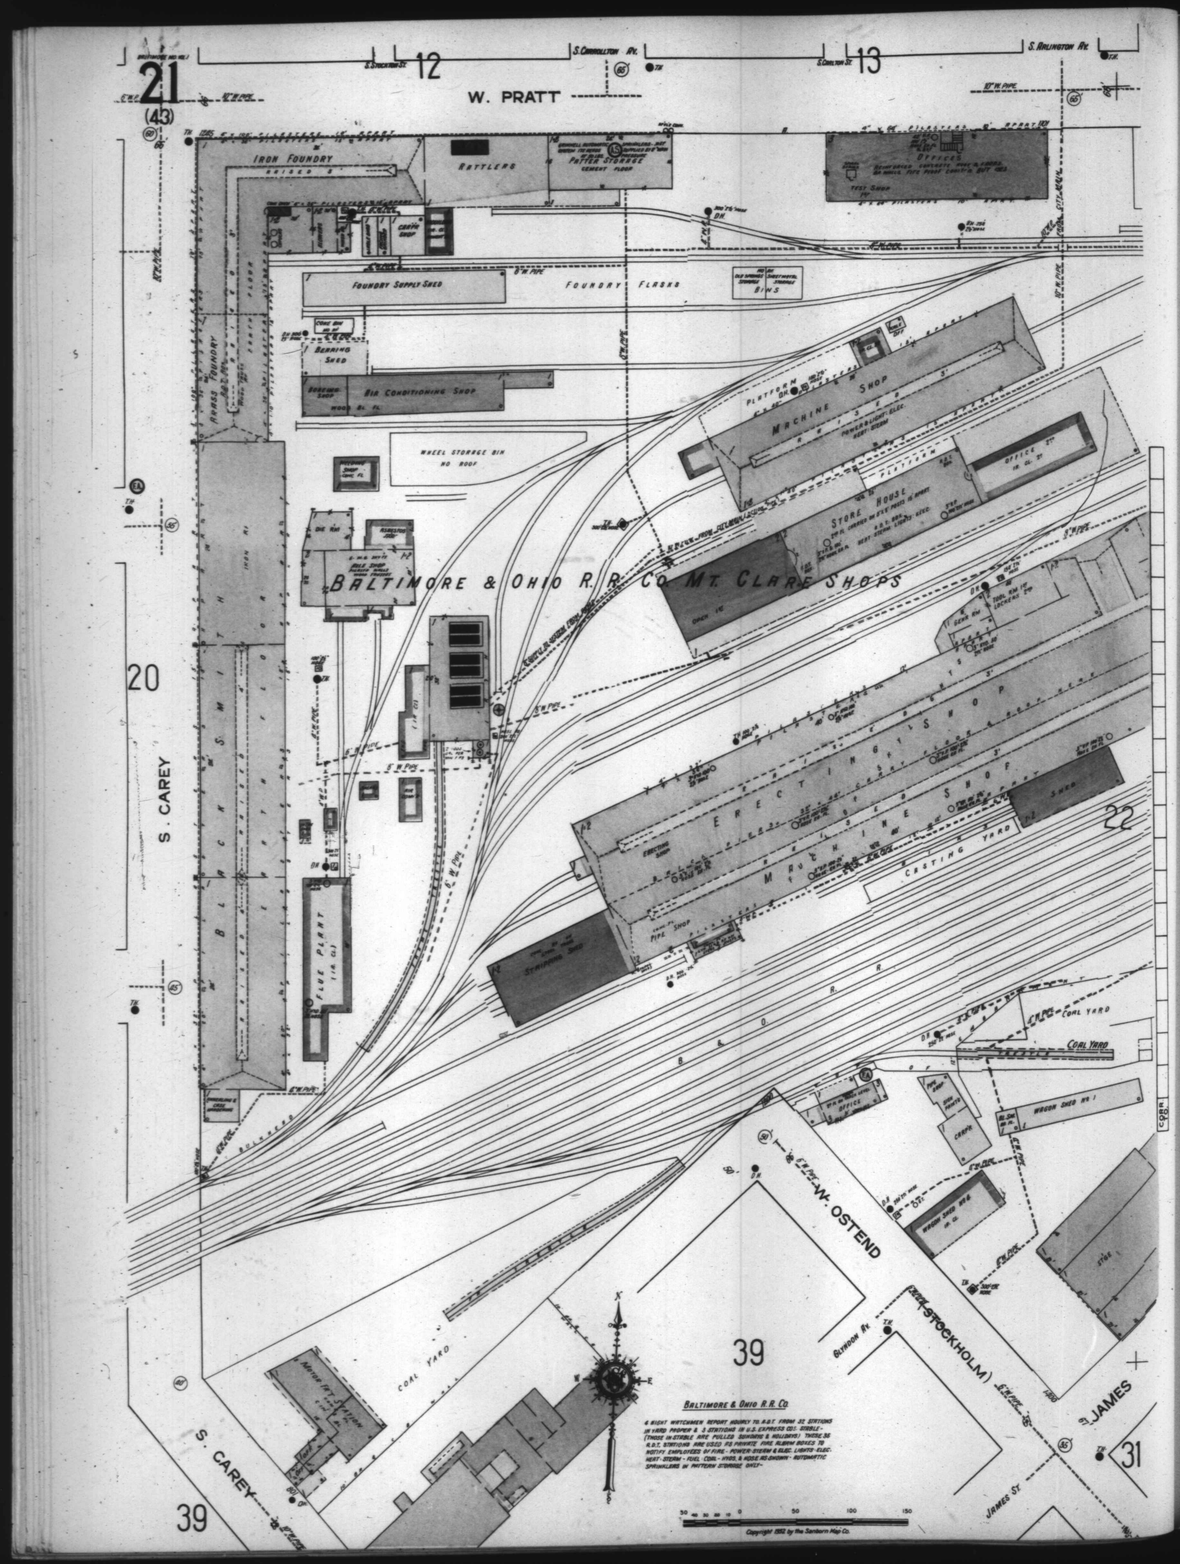
21
(43)
12
13
W. PRATT
S. CARROLLTON AV.
S. ARLINGTON AV.
IRON FOUNDRY
RATTLERS
PATTERN STORAGE
OFFICES
FOUNDRY SUPPLY SHED
FOUNDRY FLASKS
BIN'S
RESERVED SHED
AIR CONDITIONING SHOP
WHEEL STORAGE BIN
NO ROOF
MACHINE SHOP
OFFICE
STORE HOUSE
BALTIMORE & OHIO R.R. CO. MT. CLARE SHOPS
20
S. CAREY
FLUE PLANT
ERECTING SHOP
MACHINE SHOP
PIPE SHOP
STRAIGHTENING SHED
CASTING YARD
22
COAL YARD
WAGON SHED No. 1
W. OSTEND
STOCKHOLM
JAMES
JAMES ST.
39
31
BALTIMORE & OHIO R.R. CO.
A NIGHT WATCHMAN REPORT HOURLY TO A.S.T. FROM 32 STATIONS (8 HAND PRIPPER & 3 STATIONS IN U.S. EXPRESS CO.) SIGNALS (THOSE IN STABLE ARE PULLED DURING 8 HOLIDAYS) THESE 35 A.S.T. STATIONS ARE USED FOR PRIVATE FIRE ALARM DEVICE TO NOTIFY EMPLOYEES OF FIRE - POWER-STEAM & ELEC. LIGHTS-ELECTRICAL - STEAM - FUEL CONS. - HYDS. & HOSE AS SHOWN - AUTOMATIC SPRINKLERS IN PATTERN STORAGE SHED.
Copyright 1952 by the Sanborn Map Co.

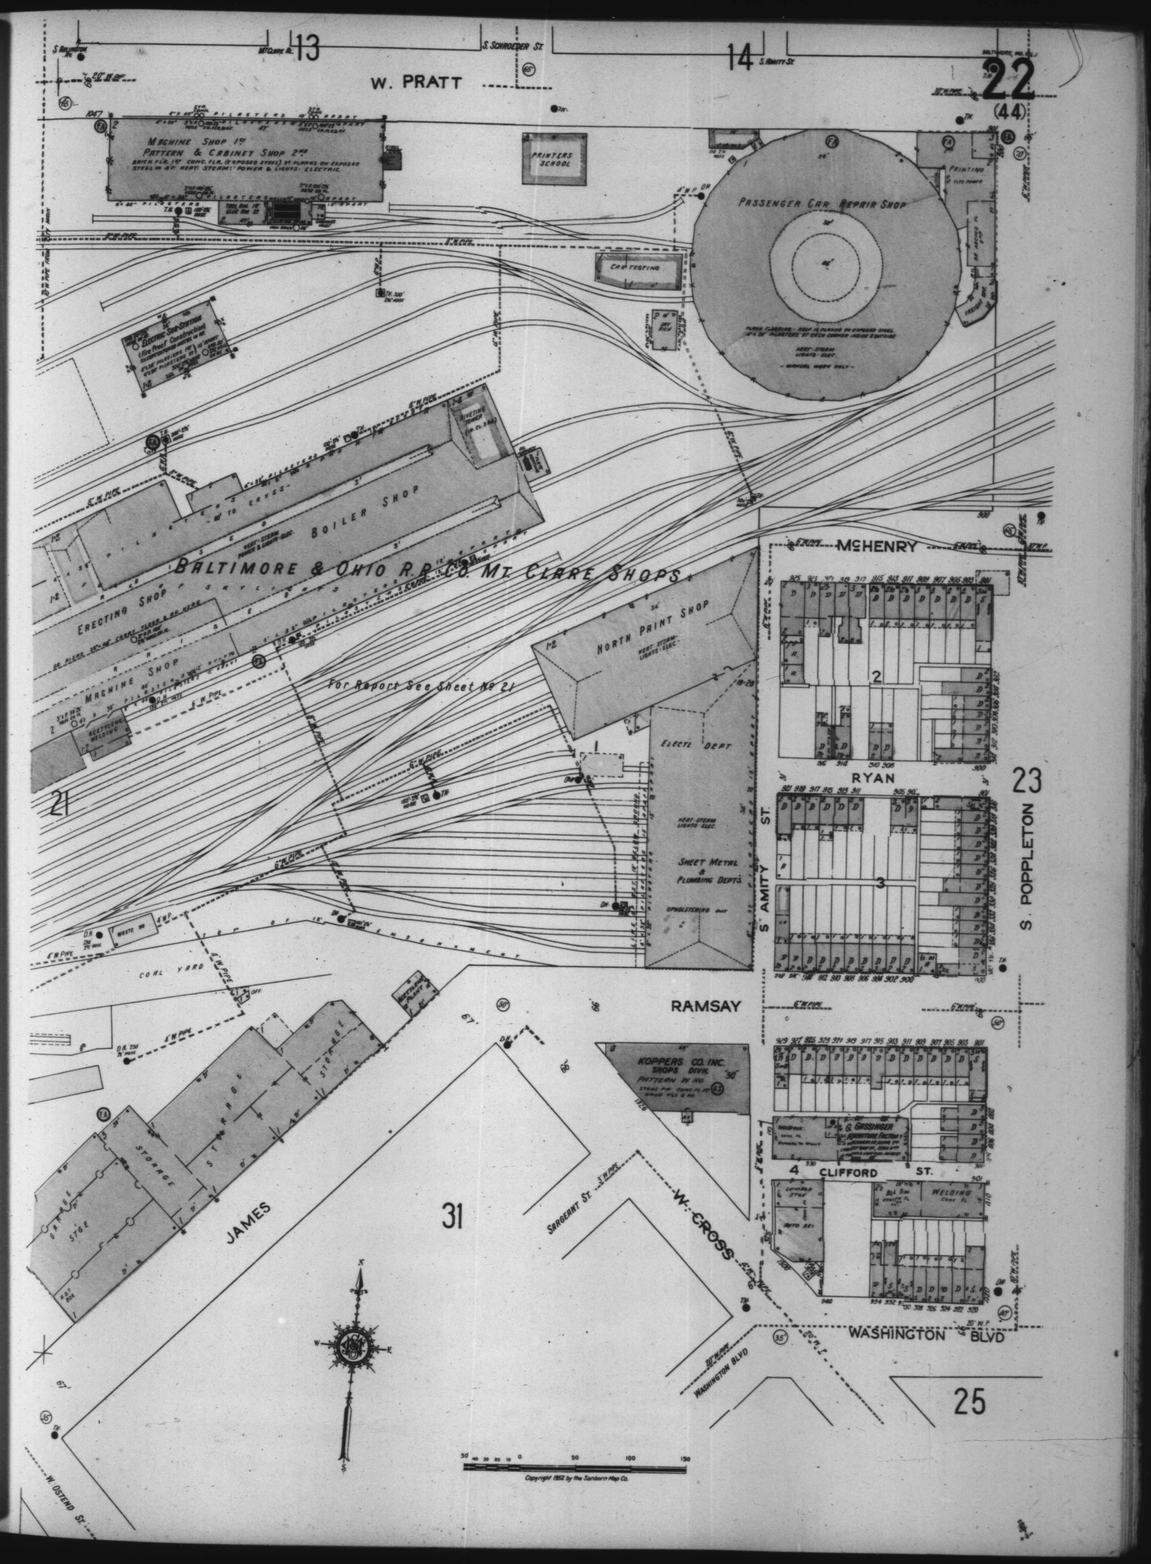
13
14
W. PRATT
S. SCHROEDER ST.
S. MARTY ST.
22
(44)
MACHINE SHOP 1ST
PATTERN & CABINET SHOP 2ND
PRINTERS SCHOOL
PASSENGER CAR REPAIR SHOP
CAR TESTING
BOILER SHOP
BALTIMORE & OHIO R.R. CO. MT. CLARE SHOPS
ERECTING SHOP
MACHINE SHOP
NORTH PAINT SHOP
For Report See Sheet No. 21
ELECT. DEPT.
SHEET METAL & PLUMBING DEPTS.
COAL YARD
21
MCHENRY
RYAN
S. AMITY ST.
S. POPPLETON
23
RAMSAY
KOPPERS CO. INC. SHOPS DIVN.
CLIFFORD ST.
WELDING
WASHINGTON BLVD
JAMES
31
SARGENT ST.
W. CROSS
W. OSTEND ST.
25
Copyright 1952 by the Sanborn Map Co.