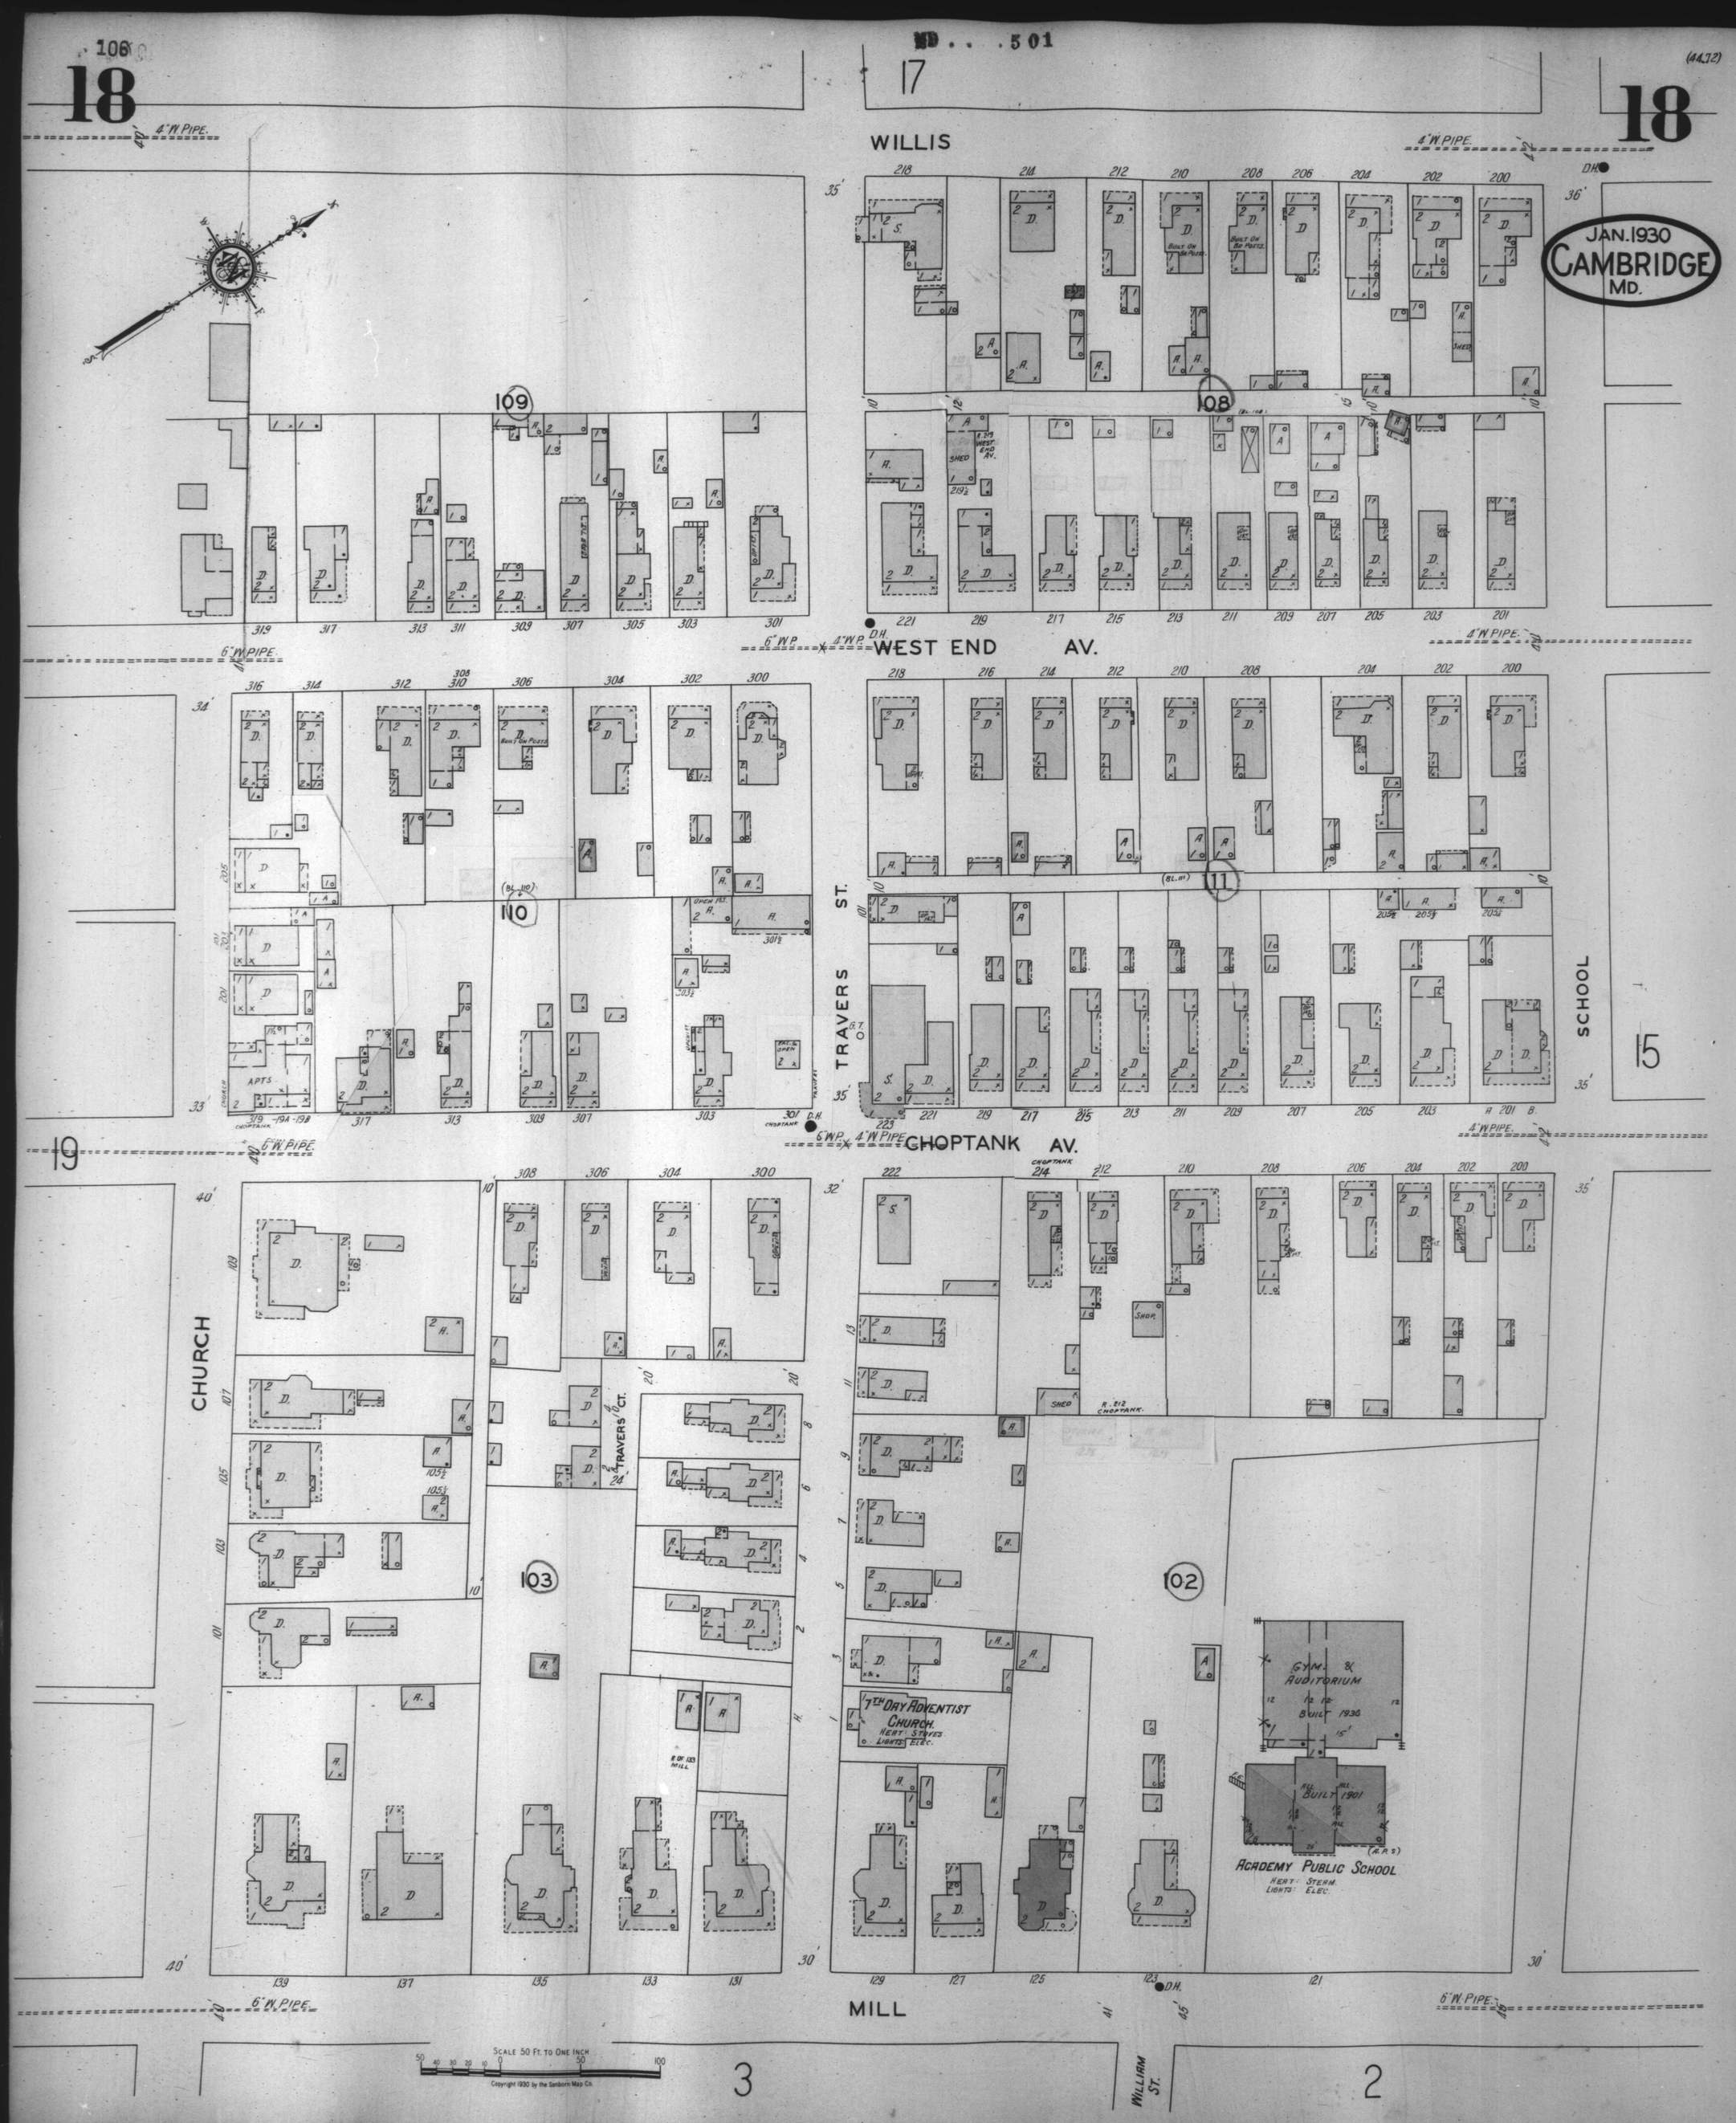
106
18
17
18
(44.12)
WILLIS
4" W. PIPE.
JAN. 1930
CAMBRIDGE
MD.
109
108
WEST END AV.
6" W. PIPE.
110
111
TRAVERS ST.
SCHOOL
15
19
CHOPTANK AV.
CHURCH
TRAVERS CT.
103
102
7TH DAY ADVENTIST CHURCH.
HEAT: STOVES
LIGHTS: ELEC.
GYM. & AUDITORIUM
BUILT 1930
BUILT 1901
ACADEMY PUBLIC SCHOOL
HEAT: STEAM.
LIGHTS: ELEC.
MILL
WILLIAM ST.
3
2
SCALE 50 FT. TO ONE INCH
Copyright 1930 by the Sanborn Map Co.